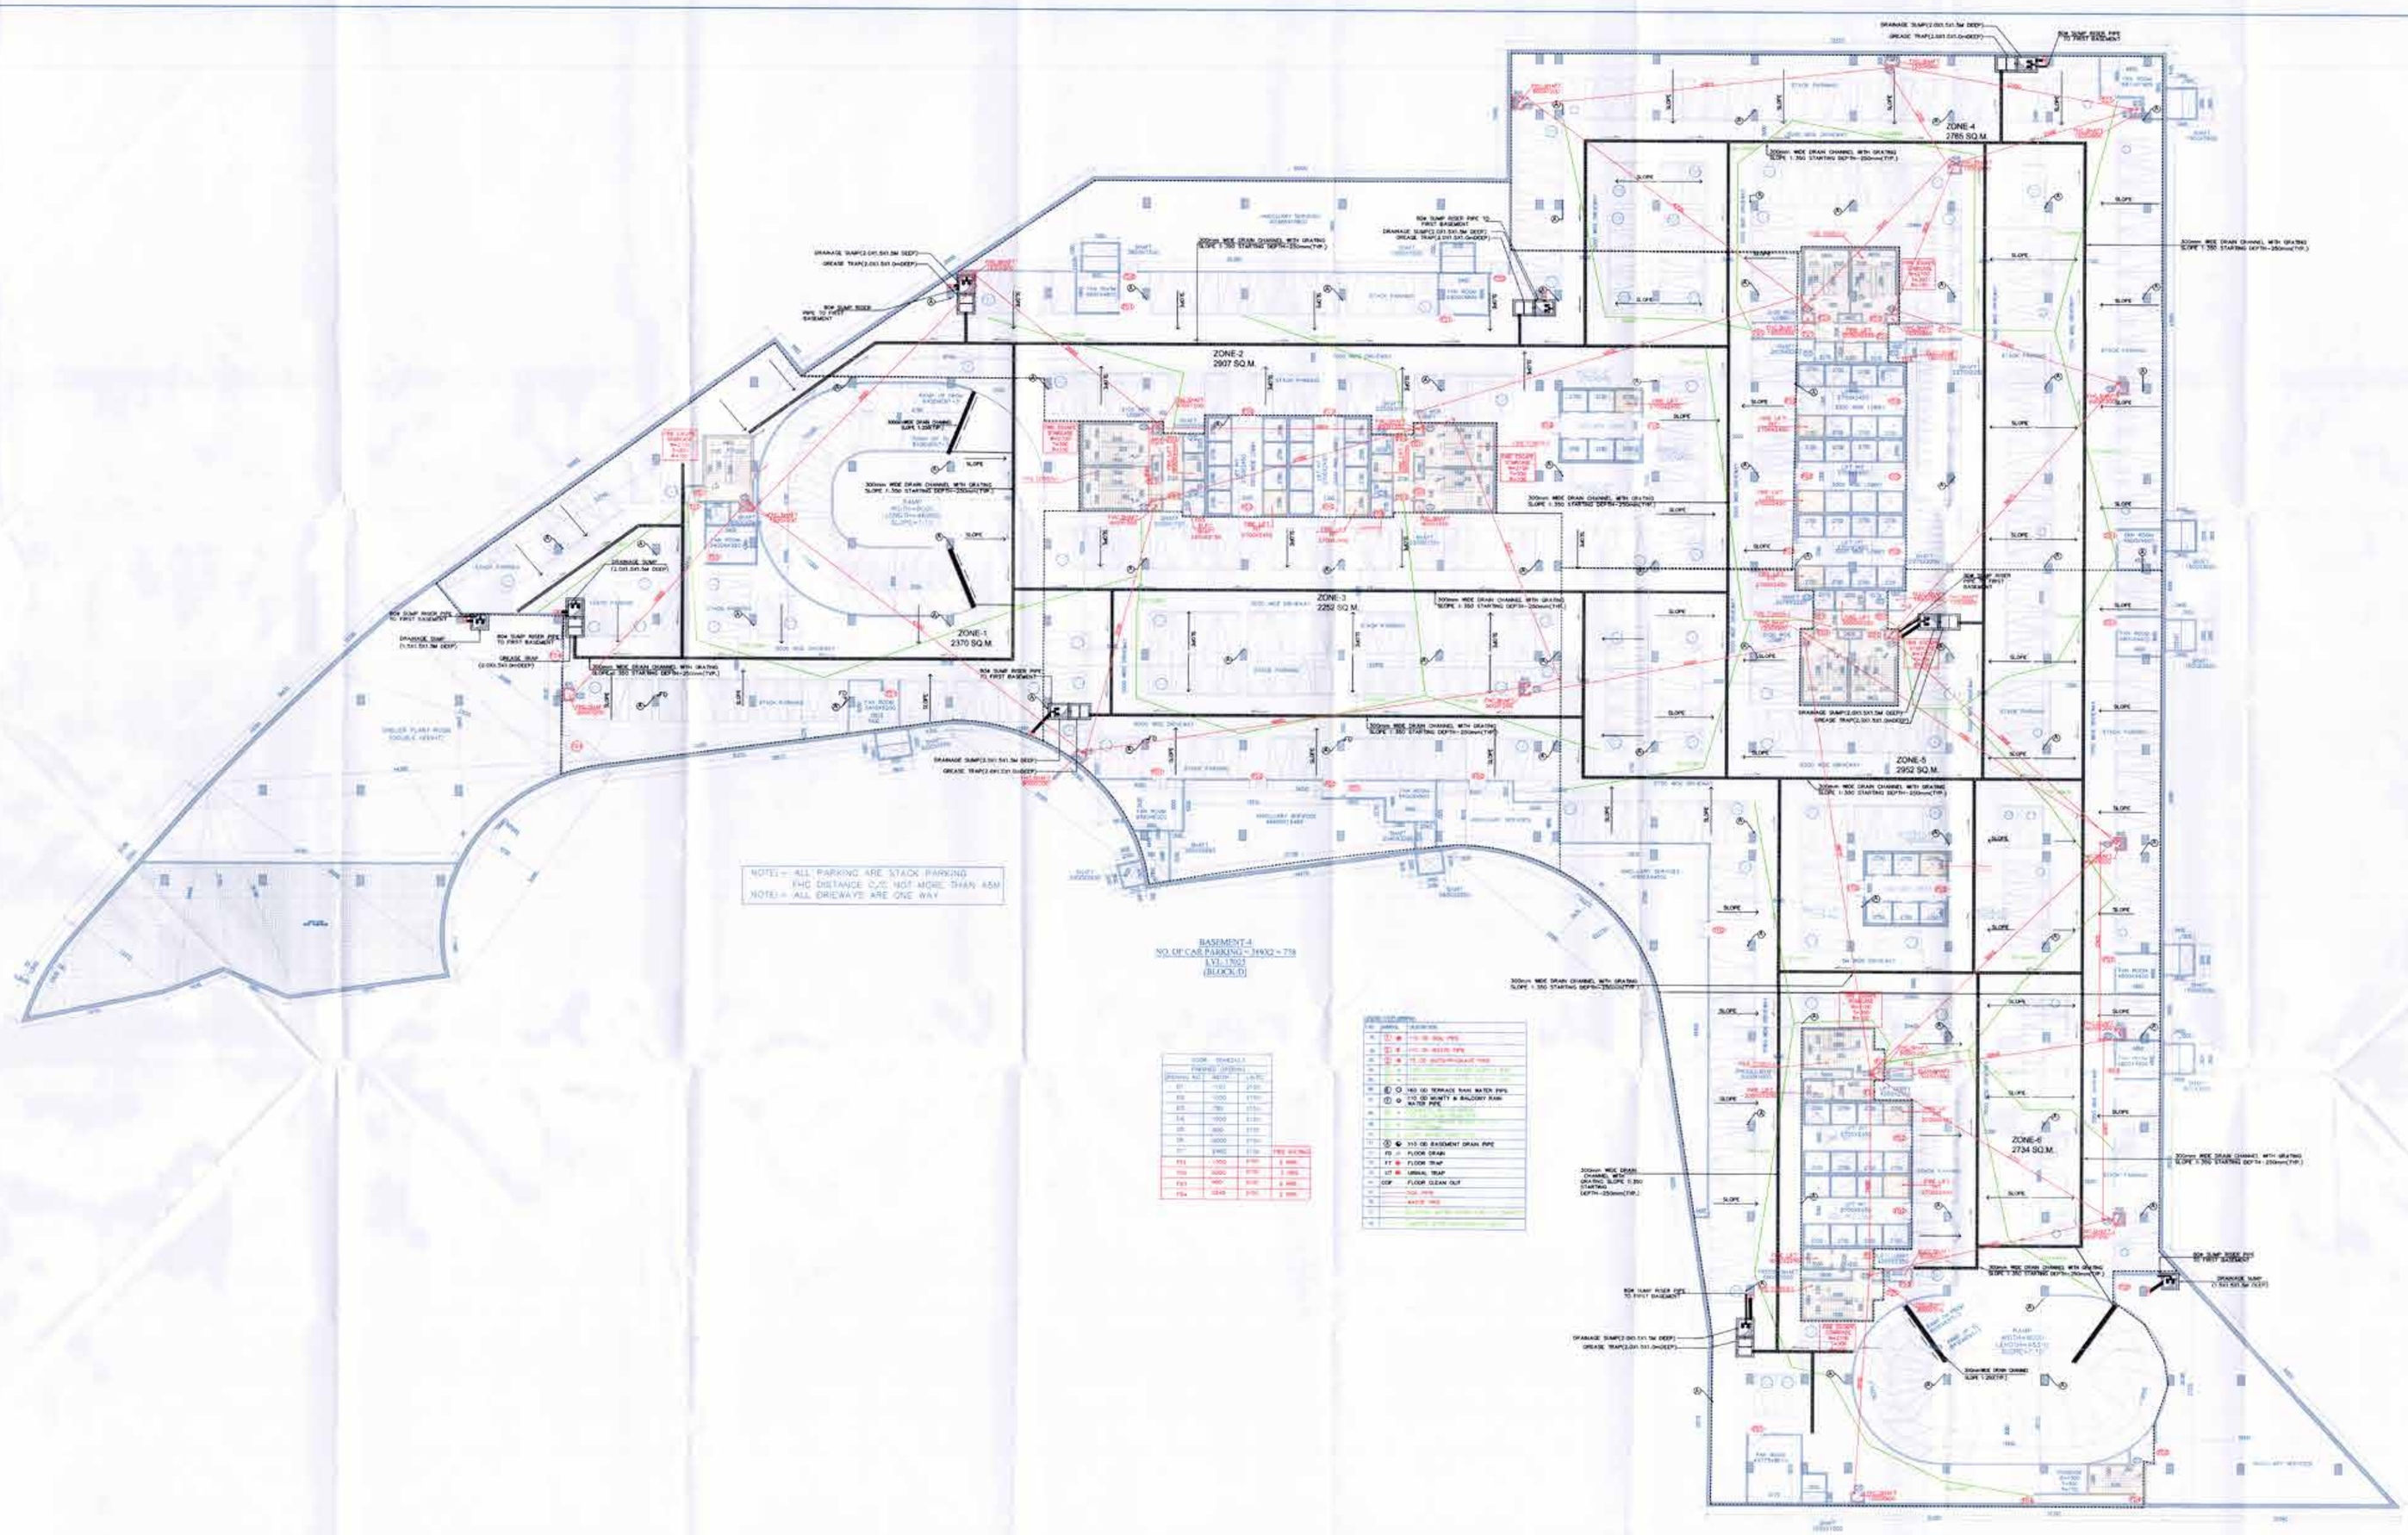

DRG NO. BS-4D

KEY PLAN

BUILDING - D

Architect
Hafeez
Contractor

RSMS ARCHITECTS

RSMS ARCHITECTS PVT. LTD.
69,Nyay Nivas Bhawan Kunj
(Behind D2), Vasant Kunj
New Delhi-110070
Tel:-011-26896816,26896817
www.rsms-arch.com

Project:

REVISED BUILDING PLANS OF BASEMENT, G + 5, F, & F (IN CYBER CITY UNDER TRANSIT ORIENTED DEVELOPMENT (TOD) POLICY FOR MIX LAND USED COLONY FOR IT/ITES/ - SOB COMMERCIAL) MEASURING 106836.2 SQMTS. IN SECTOR 24, 25 & 25-A, GURUGRAM MANESAR URBAN COMPLEX BEING DEVELOPED BY DLF CYBER CITY DEVELOPERS LIMITED

OWNERS:

DLF — DLF Cyber City Developers Ltd., 10th Floor DLF Gateway Tower, DLF Cyber City,Gurugram,Haryana Pin:122002

DRAWING TITLE :-

BASEMENT-04
BLOCK-D

REVISION	JOB NO.:-	DRG NO.	NORTH
	SCALE 1:200	DATE :- 25-04-2020	
FILE :-	DRAWN BY :-	CHECKED BY	APPROVED BY :-
ARCHITECT'S SEAL & SIGNATURE		OWNER'S SEAL & SIGNATURE	