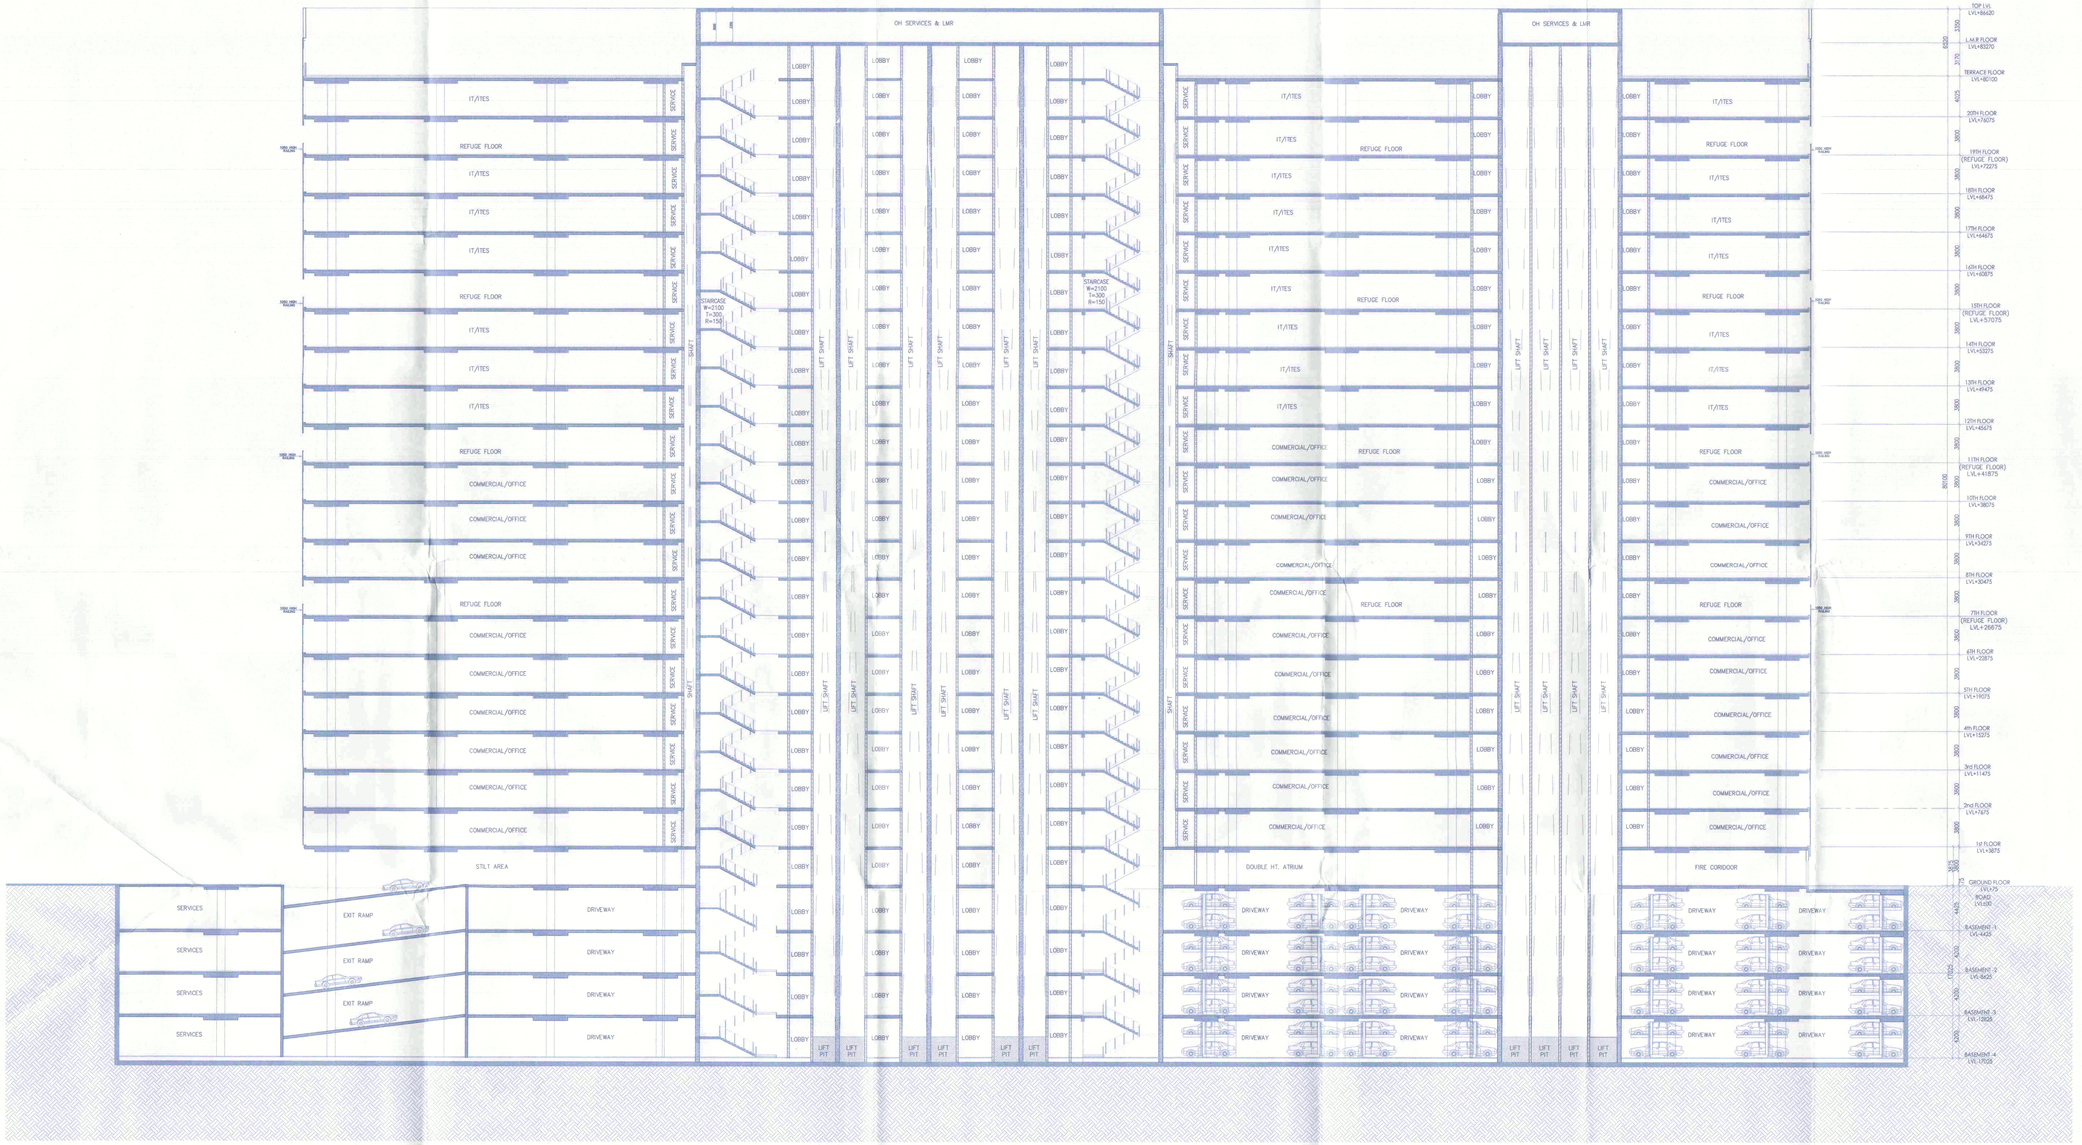

OH SERVICES & LMR
LOBBY
LIFT SHAFT
LIFT PIT
SERVICE
SHAFT
STAIRCASE W=2100 T=300 R=150
IT/ITES
REFUGE FLOOR
COMMERCIAL/OFFICE
STILT AREA
DOUBLE HT. ATRIUM
FIRE CORIDOOR
DRIVEWAY
EXIT RAMP
SERVICES
1050 HIGH RAILING
TOP LVL LVL+86620
L.M.R FLOOR LVL+83270
TERRACE FLOOR LVL+80100
20TH FLOOR LVL+76075
19TH FLOOR (REFUGE FLOOR) LVL+72275
18TH FLOOR LVL+68475
17TH FLOOR LVL+64675
16TH FLOOR LVL+60875
15TH FLOOR (REFUGE FLOOR) LVL+57075
14TH FLOOR LVL+53275
13TH FLOOR LVL+49475
12TH FLOOR LVL+45675
11TH FLOOR (REFUGE FLOOR) LVL+41875
10TH FLOOR LVL+38075
9TH FLOOR LVL+34275
8TH FLOOR LVL+30475
7TH FLOOR (REFUGE FLOOR) LVL+26675
6TH FLOOR LVL+22875
5TH FLOOR LVL+19075
4th FLOOR LVL+15275
3rd FLOOR LVL+11475
2nd FLOOR LVL+7675
1st FLOOR LVL+3875
GROUND FLOOR LVL+75 ROAD LVL±00
BASEMENT-1 LVL-4425
BASEMENT-2 LVL-8625
BASEMENT-3 LVL-12825
BASEMENT-4 LVL-17025
3350
3170
4025
3800
6520
80100
3875
75
4425
4200
17025

SECTION -AA
(BLOCK-D)

DRG NO. BD-08

This is a "PROVISIONAL BUILDING PLAN" approved only for the purpose of inviting objections from the general public

ATP(HQ)
STP(HQ) Member Secretary BPAC
STP(G) Member BPAC
CTP(Hr.) Chairman BPAC

DDT(T) MEMBER BPAC

Ram Avtar Bassi
AD(HQ)

TO BE READ WITH THIS OFFICE
MEMO NO.: 19661
DATED : 11-07-2022

J.D.
P.A.
A.T.P.

Architect Hafeez Contractor
29 Bank Street, Bombay 400 023. Tel:2661920

RSMS ARCHITECTS

RSMS ARCHITECTS PVT. LTD.
69,Nora Niwas Bhawani Kunj
(Behind D2), Vasant Kunj,
New Delhi-110070.
Tel.:011-26898616,26898617
www.rsms-arch.com

Project:

REVISED BUILDING PLANS OF BUILDING-B, C, D, E, & F IN CYBER CITY UNDER TRANSIT ORIENTED DEVELOPMENT (TOD)POLICY FOR MIX LAND USED COLONY(70% IT/ITES/+30% COMMERCIAL) MEASURING 108.55922 ACRES IN SECTOR 24, 25 & 25-A, GURUGRAM MANESAR URBAN COMPLEX BEING DEVELOPED BY DLF CYBER CITY DEVELOPERS LIMITED

OWNER: DLF
DLF Cyber City Developers Ltd.
10th Floor DLF Gateway Tower,
DLF Cyber City,Gurugram,Haryana
Pin:122002

DRAWING TITLE:-
SECTION-AA
BLOCK-D

REVISION	JOB NO:-	DRG NO. BD-08	NORTH:-
	SCALE:- 1:200	DATE:- 25-04-2022	
FILE:-	DEALT BY:-	CHECKED BY:	APPROVED BY:-
ARCHITECT'S SEAL & SIGNATURE		OWNER'S SEAL & SIGNATURE	