ELEVATION -B
(BLOCK-F)

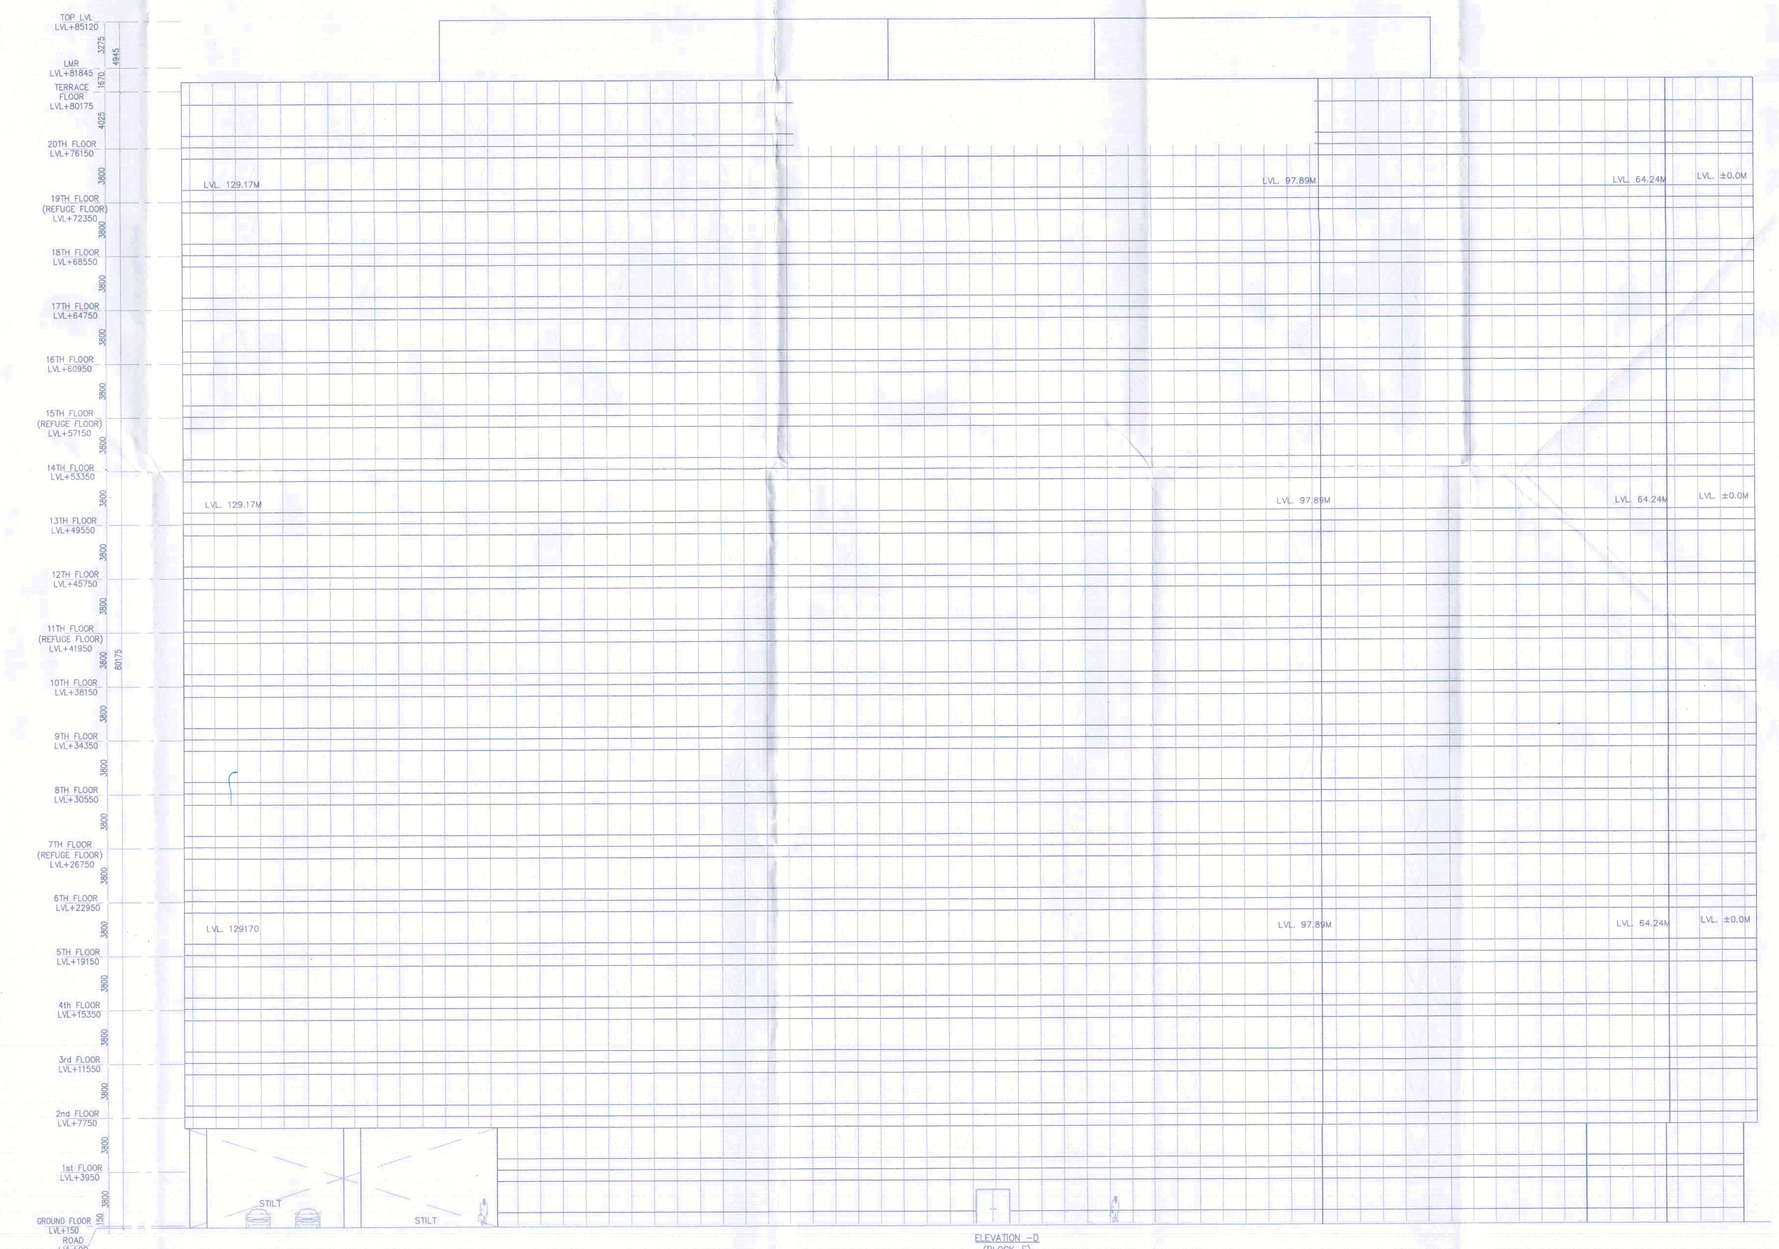

ELEVATION -D
(BLOCK-F)

DRG NO.	BF-12

This is a "PROVISIONAL BUILDING PLAN" approved [illegible] purpose of inviting objections from the general public

DDT(T)
MEMBER
BPAC

Ram Avtar Bassi
AD(HQ)

J.D. P.A. A.T.P.

TO BE READ WITH THIS OFFICE
MEMO NO.: 19661
DATED: 11-07-2022

Architect Hafeez Contractor
29 Bank Street, Bombay 400 023. Tel:2661920

RSMS ARCHITECTS

RSMS ARCHITECTS PVT. LTD.
69,Nora Niwas Bhawani Kunj
(Behind D2), Vasant Kunj,
New Delhi-110070.
Tel.: 011-26898616,26898617
www.rsms-arch.com

Project:

REVISED BUILDING PLANS OF BUILDING-B, C, D, E, & F IN CYBER CITY UNDER TRANSIT ORIENTED DEVELOPMENT (TOD)POLICY FOR MIX LAND USED COLONY(70% IT/ITES/+30% COMMERCIAL) MEASURING 108.55922 ACRES IN SECTOR 24, 25 & 25-A, GURUGRAM MANESAR URBAN COMPLEX BEING DEVELOPED BY DLF CYBER CITY DEVELOPERS LIMITED

OWNER: DLF
DLF Cyber City Developers Ltd.
10th Floor DLF Gateway Tower,
DLF Cyber City,Gurugram,Haryana
Pin: 122002

DRAWING TITLE: -

ELEVATION-B& D
BLOCK-F

REVISION	JOB NO: -	DRG NO. BF-12	NORTH: -
	SCALE: - 1:200	DATE: - 25-04-2022	
FILE: -	DEALT BY: -	CHECKED BY:	APPROVED BY: -
ARCHITECT'S SEAL & SIGNATURE		OWNER'S SEAL & SIGNATURE	