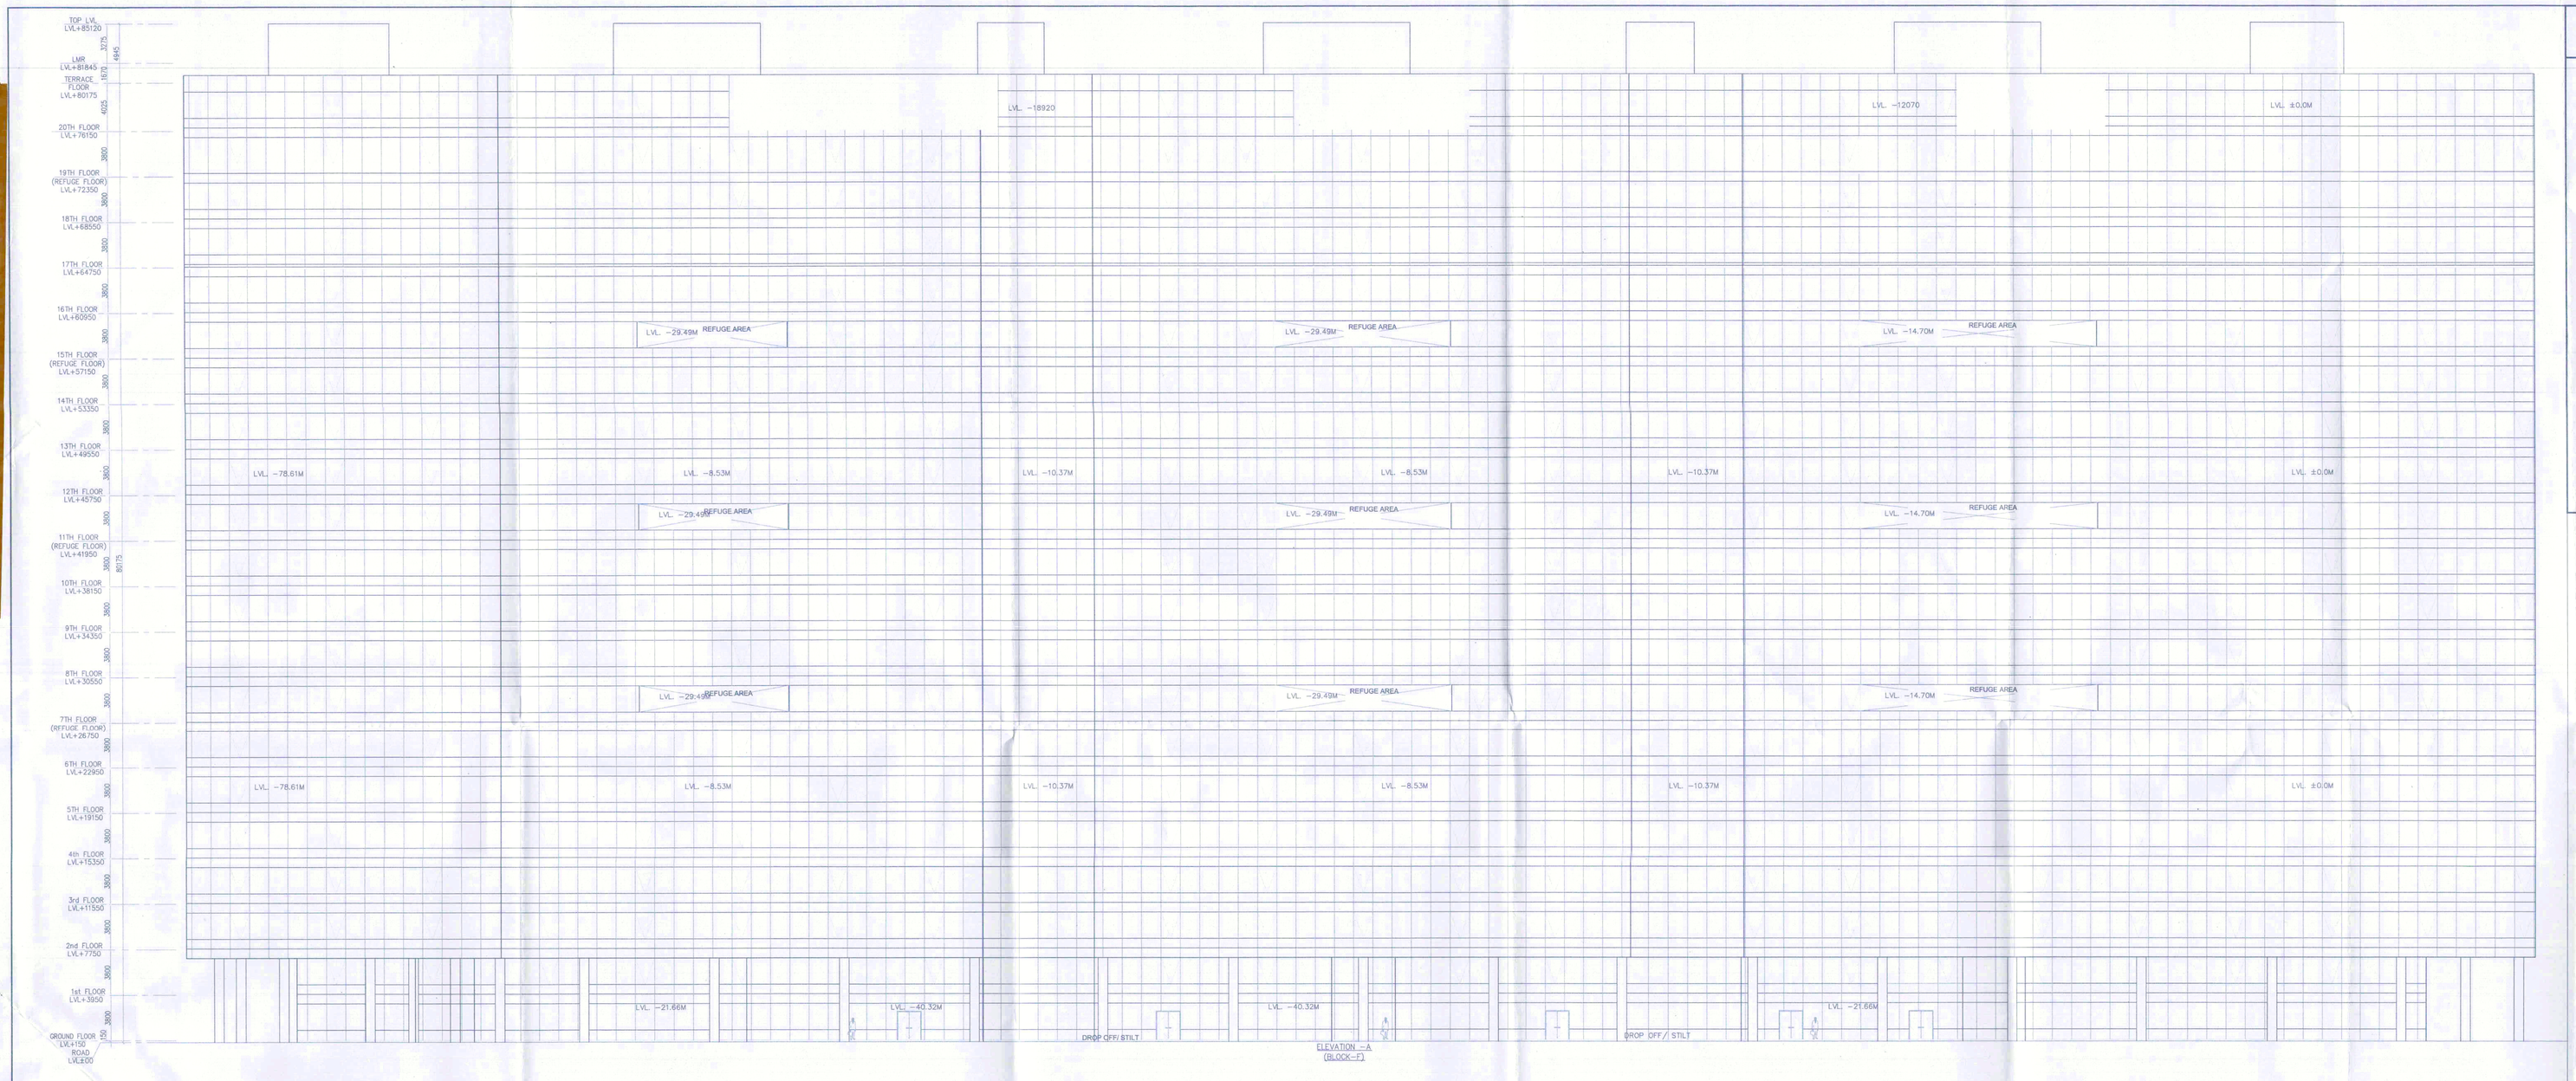

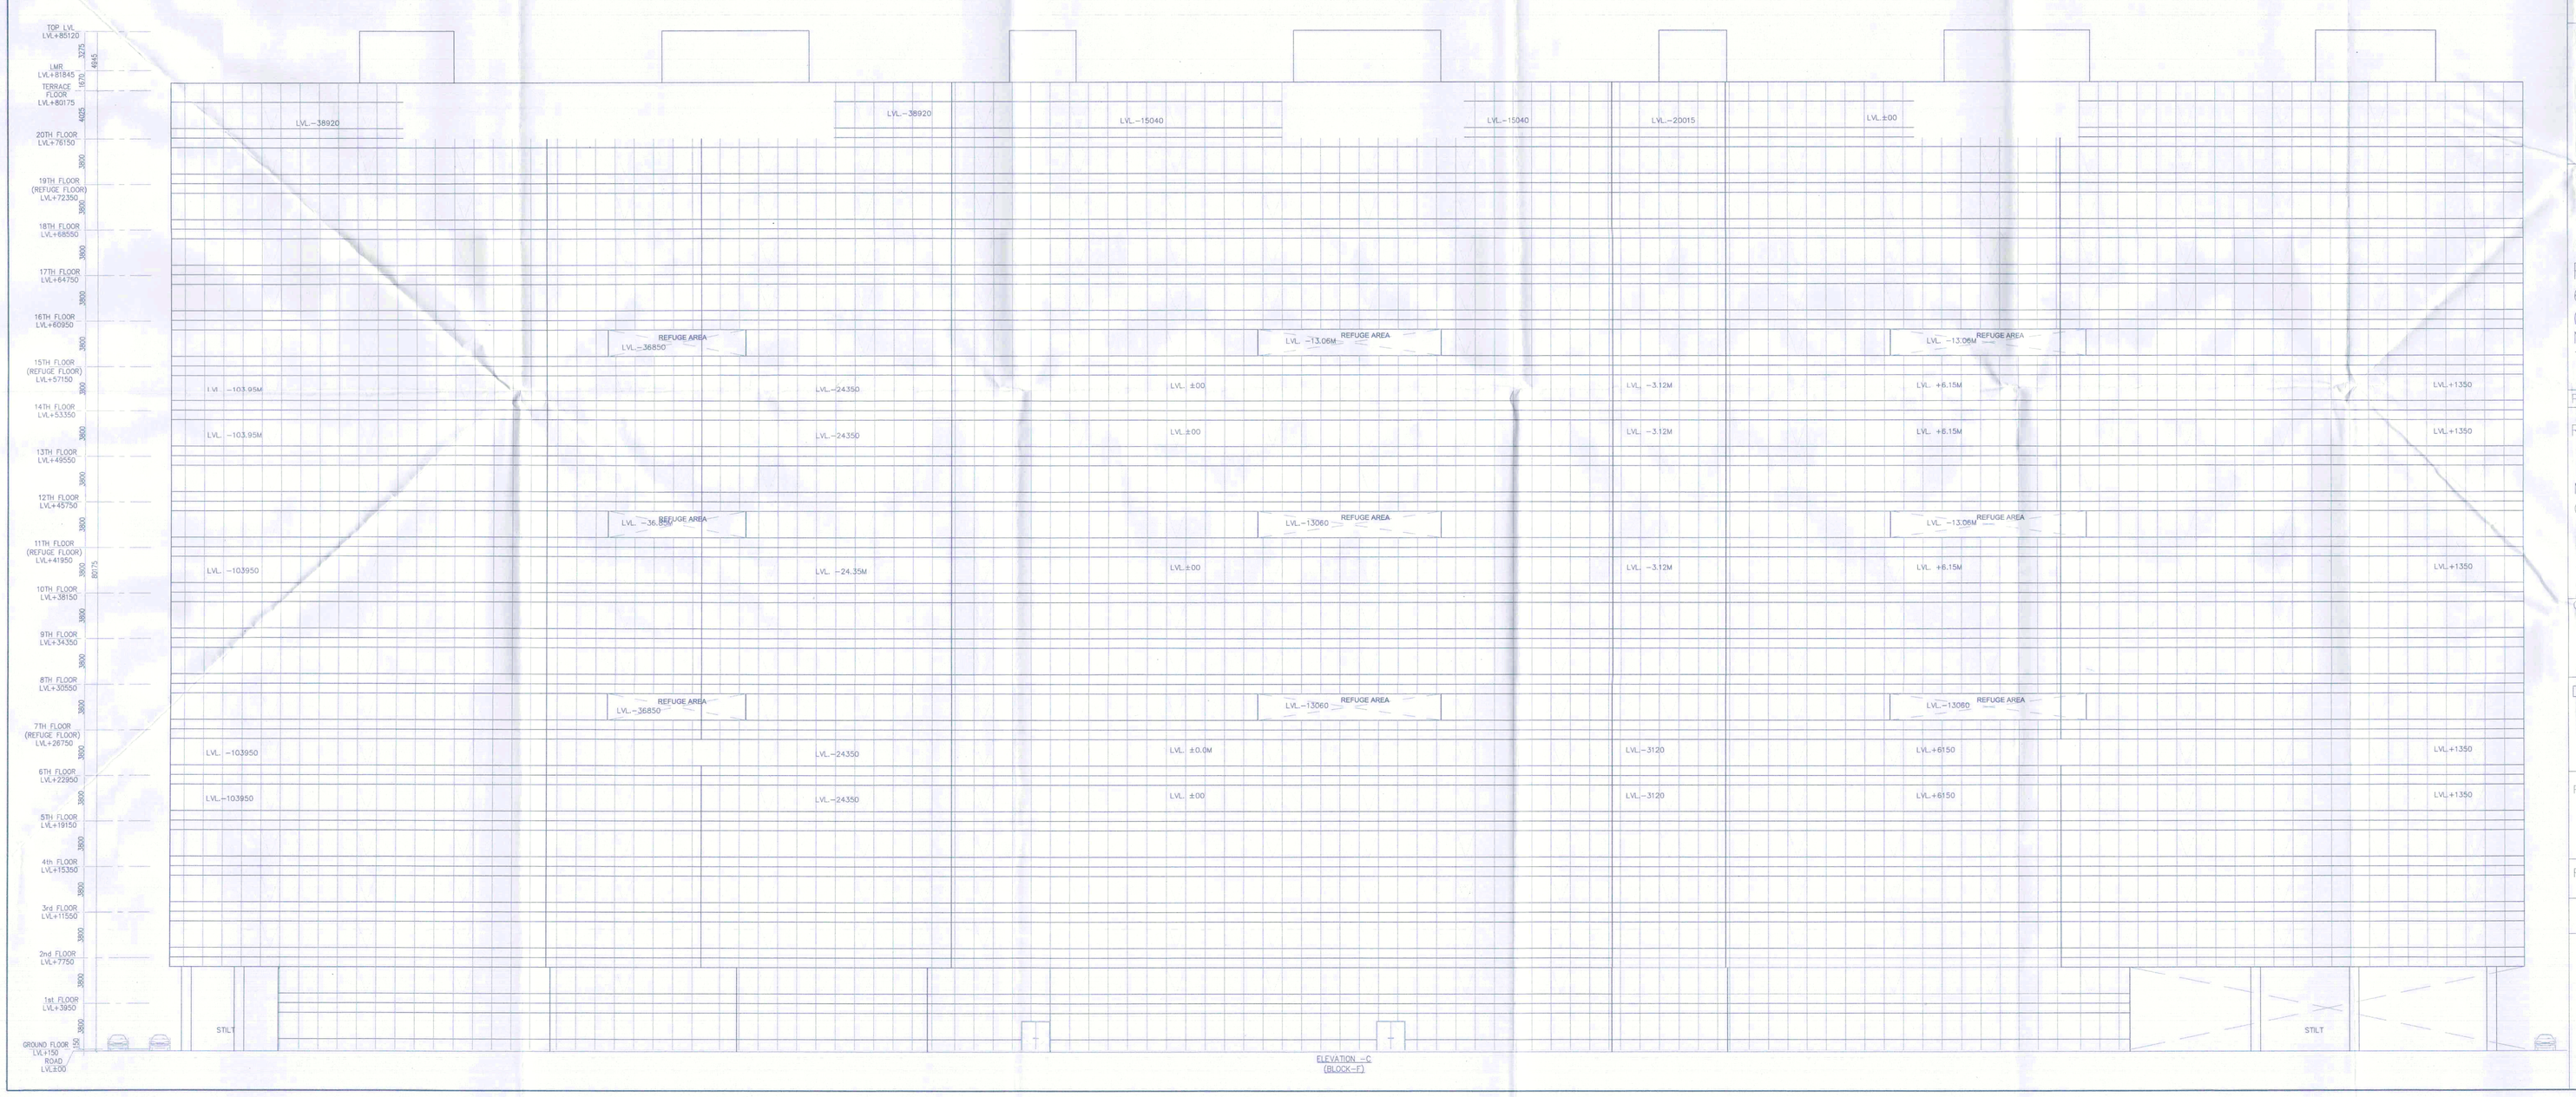

DRG NO. BF-13

THIS IS A "PROVISIONAL BUILDING PLAN" approved subject to the purpose of hearing objections from the general public

TO BE READ WITH THIS OFFICE MEMO NO.: 1961
DATED: 11-07-2022

(DDT NT) MEMBER BPAC — Ram Avtar Bassi AD(HQ)

J.D. P.A. A.T.P.

Architect
Hafeez Contractor
79 Bank Street, Bombay 400 023 Tel:2661920

RSMS ARCHITECTS

RSMS ARCHITECTS PVT. LTD.
69,Nora Niwas Bhawani Kunj
(Behind D2), Vasant Kunj,
New Delhi-110070.
Tel.: 011-26898616,26898617
www.rsms-arch.com

Project:

REVISED BUILDING PLANS OF BUILDING-B, C, D, E, & F IN CYBER CITY UNDER TRANSIT ORIENTED DEVELOPMENT (TOD)POLICY FOR MIX LAND USED COLONY(70% IT/ITES/+30% COMMERCIAL) MEASURING 108.55922 ACRES IN SECTOR 24, 25 & 25-A, GURUGRAM MANESAR URBAN COMPLEX BEING DEVELOPED BY DLF CYBER CITY DEVELOPERS LIMITED

OWNER: DLF Cyber City Developers Ltd.
10th Floor DLF Gateway Tower, DLF Cyber City,Gurugram,Haryana Pin: 122002

DRAWING TITLE: –
ELEVATION-A& C
BLOCK-F

REVISION	JOB NO: –	DRG NO. BF-13	NORTH: –
	SCALE: – 1:200	DATE: – 25-04-2022	
FILE: –	DEALT BY: –	CHECKED BY:	APPROVED BY: –

ARCHITECT'S SEAL & SIGNATURE

OWNER'S SEAL & SIGNATURE