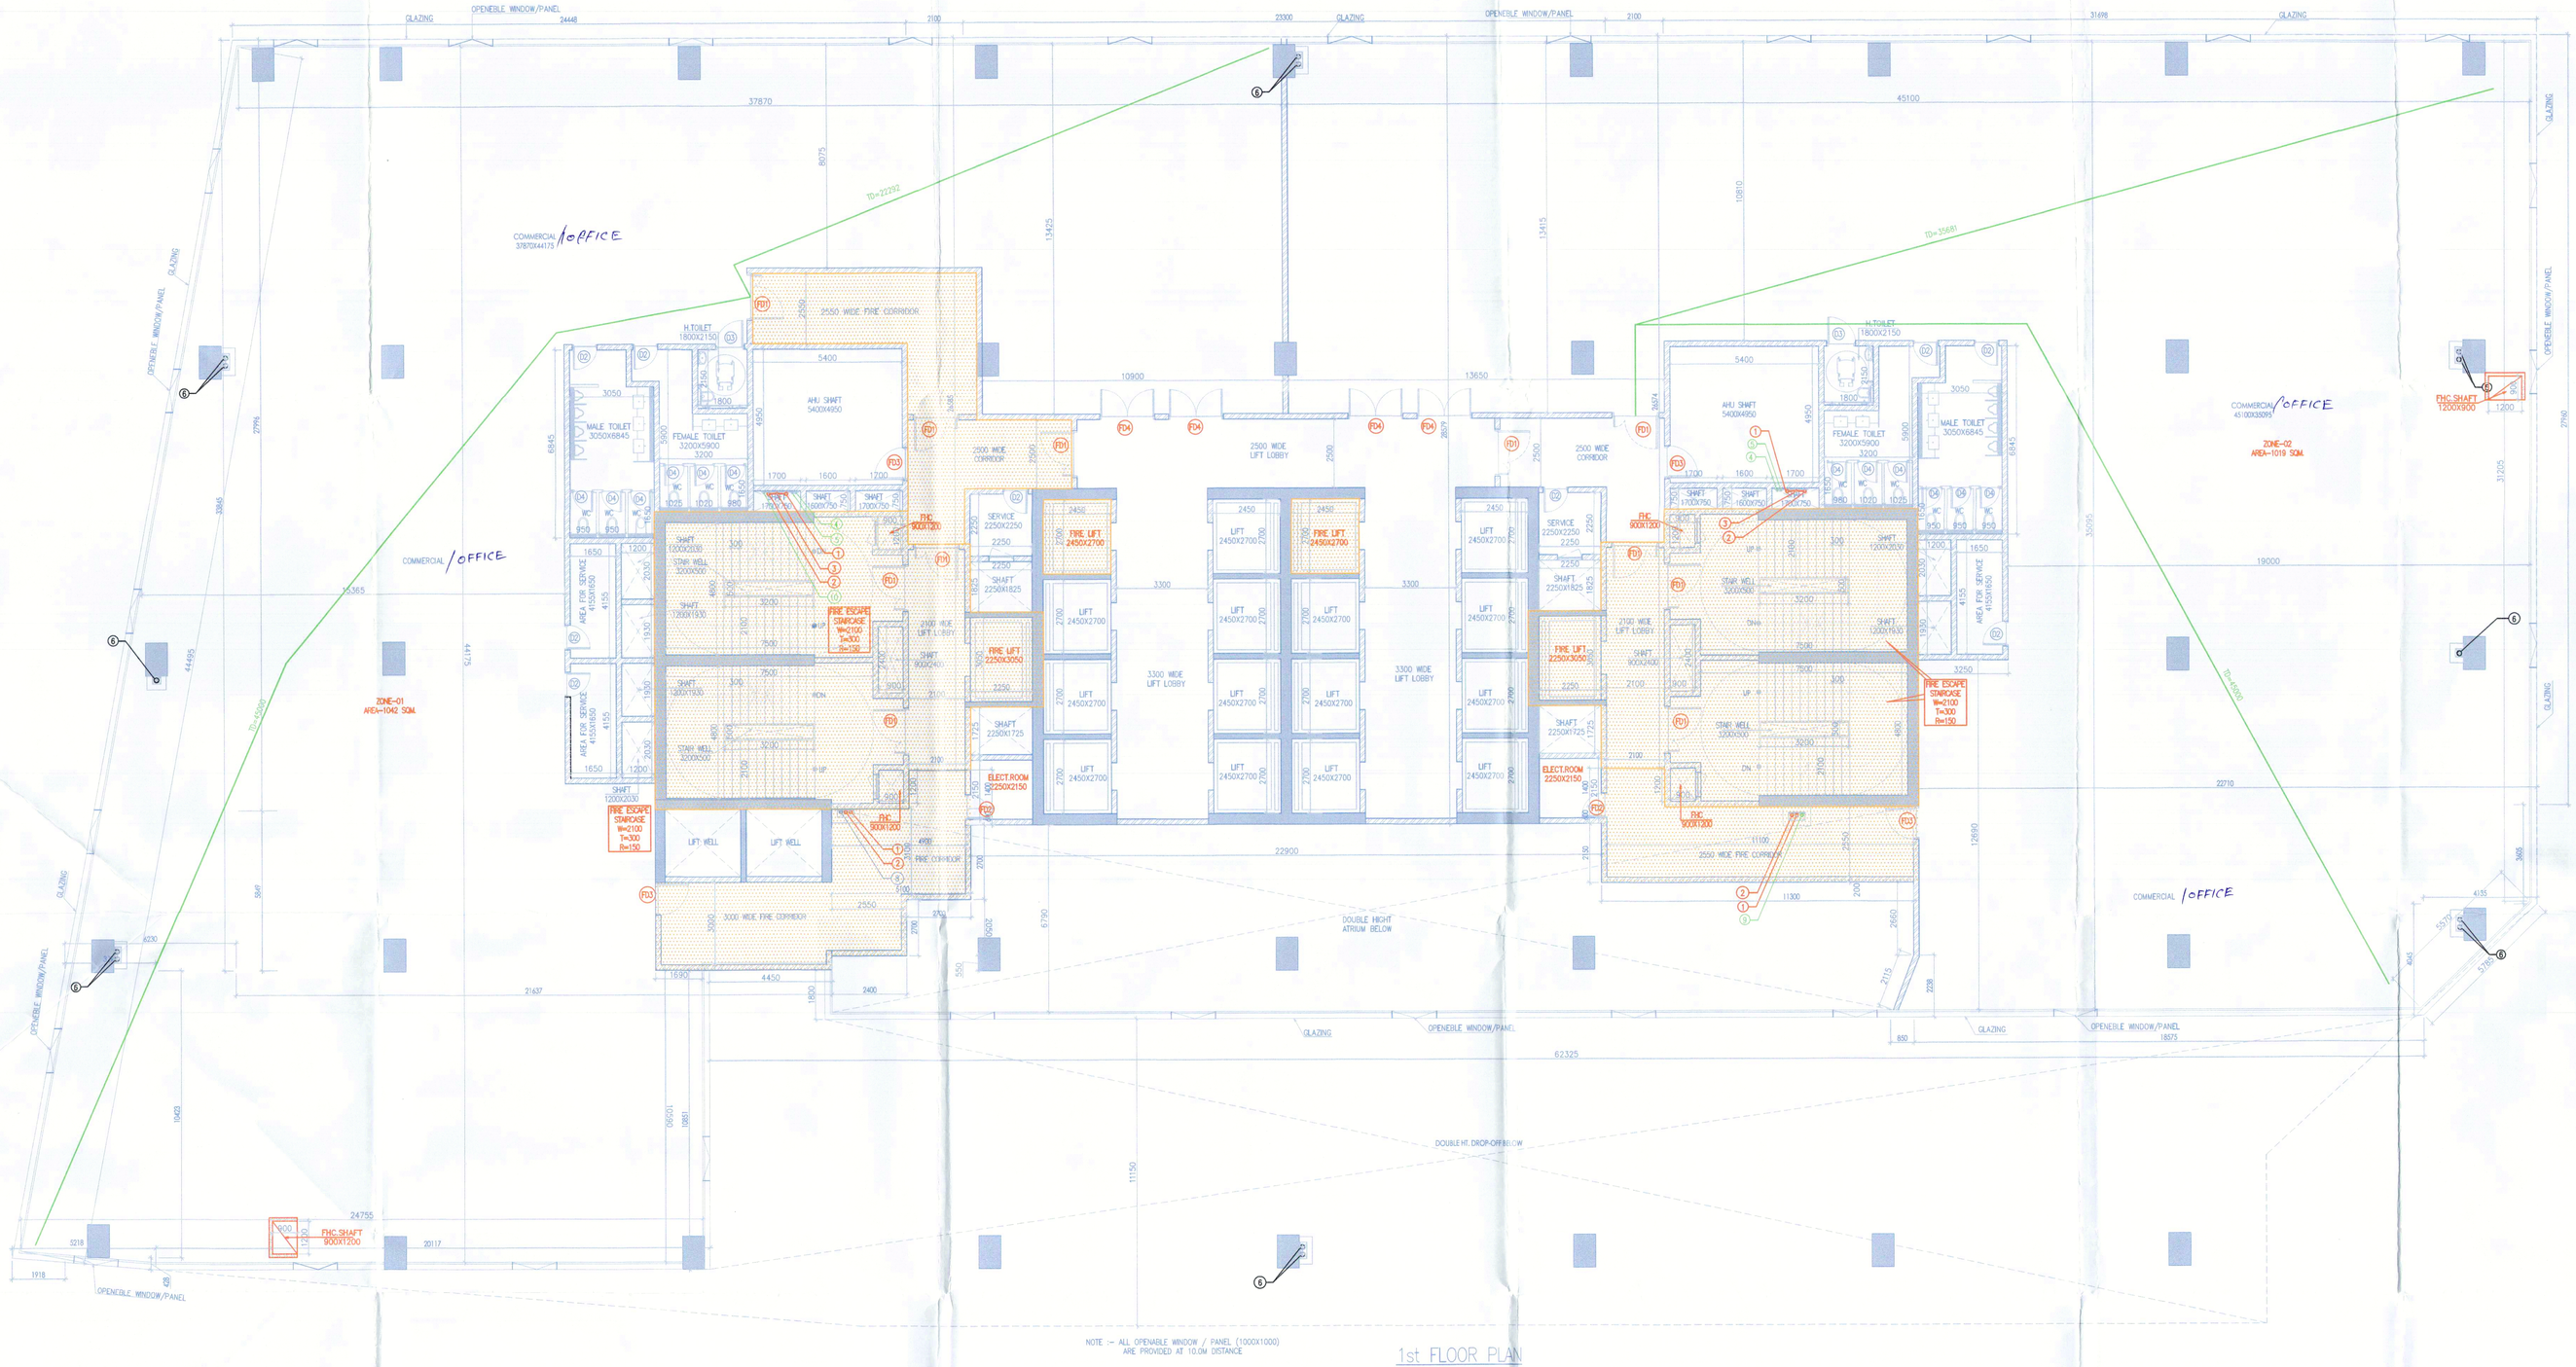

NOTE :- ALL OPENABLE WINDOW / PANEL (1000X1000) ARE PROVIDED AT 10.0M DISTANCE

1st FLOOR PLAN
LVL+3950
(BLOCK-B)

SCHEDULE OF OPENINGS				
S.No	TYPE	WIDTH	HEIGHT	
1.	D1	2000	2450	
2.	D2	900	2450	
3.	D3	1150	2150	
4.	D4	750	2150	
5.	D5	1500	2150	FIRE RATING
5.	FD1	1700	2450	2 HRS
6.	FD2	900	2450	2 HRS
7.	FD3	1200	2450	2 HRS
8	FD4	2000	2450	2 HRS

DRG NO. BB-02

ARCHITECT (HQ) S.T.P. Member Secretary B.P.C. | Member B.P.C. | Chairman D.P.C.

Ram Avtar Basal AD(HQ)

Checked and found ok for Public Health (Internal) ... Revised ... Supervisor HSVP, Panchkula

BPAC

JD PA ATP

KEY PLAN

BUILDING - B

Architect
Hafeez
Contractor
29 Bank Street, Bombay 400 023. Tel-2665920

RSMS ARCHITECTS

RSMS ARCHITECTS PVT. LTD.
69,Nora Niwas Bhawani Kunj,
(Behind D2), Vasant Kunj,
New Delhi-110070.
Tel.: 011-26898616,26898617
www.rsms-arch.com

Project:

PROPOSED BUILDING PLANS OF BUILDING - B AND REVISED BUILDING PLANS OF BUILDING-C, D, E, & F IN CYBER CITY UNDER TRANSIT ORIENTED DEVELOPMENT (TOD)POLICY FOR MIX LAND USED COLONY(70% IT/ITES/+30% COMMERCIAL) MEASURING 108.55922 ACRES IN SECTOR 24, 25 & 25-A, GURUGRAM MANESAR URBAN COMPLEX BEING DEVELOPED BY DLF CYBER CITY DEVELOPERS LIMITED

OWNER: DLF

DLF Cyber City Developers Ltd.
10th Floor DLF Gateway Tower,
DLF Cyber City,Gurugram,Haryana
Pin:122002

DRAWING TITLE:-

1ST FLOOR PLAN
BLOCK-B

REVISION	JOB NO:-	DRG NO. BB-02	NORTH:-
	SCALE:- 1:100	DATE:- 01-04-2021	
FILE:-	DEALT BY:-	CHECKED BY:	APPROVED BY:-

ARCHITECT'S SEAL & SIGNATURE | OWNER'S SEAL & SIGNATURE