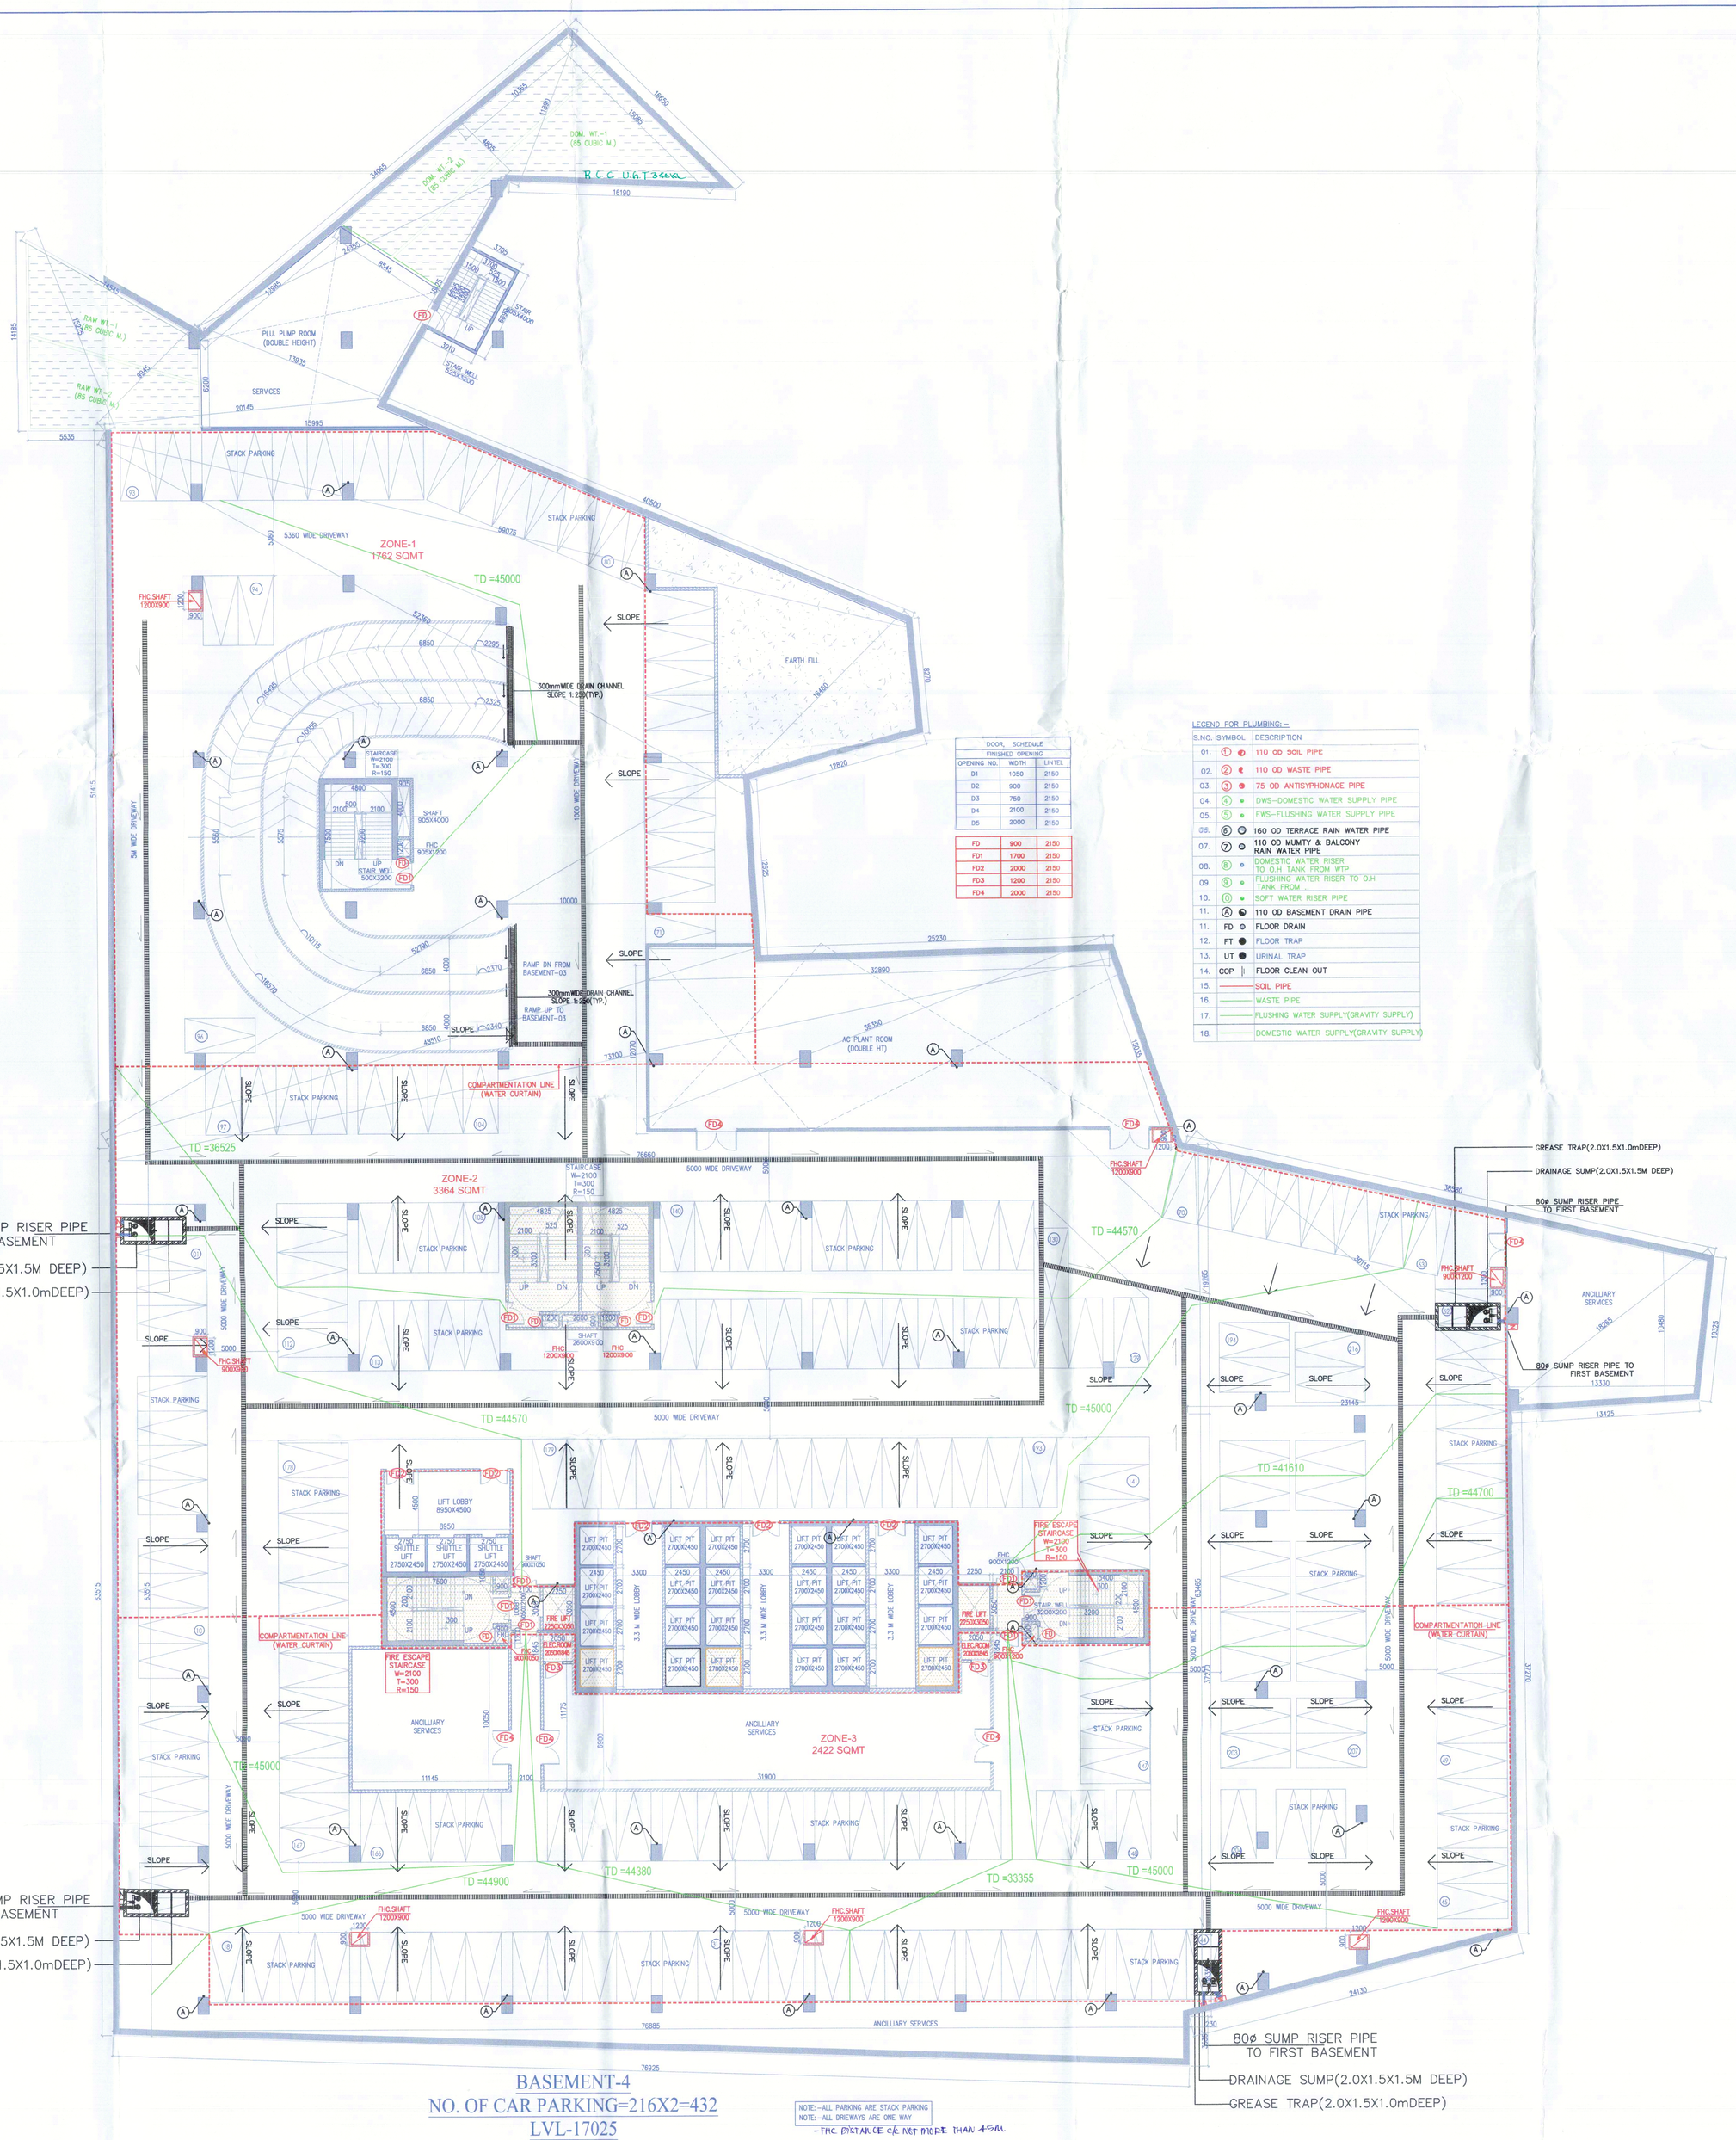

DOOR SCHEDULE

FINISHED OPENING		
OPENING NO.	WIDTH	LINTEL
D1	1050	2150
D2	900	2150
D3	750	2150
D4	2100	2150
D5	2000	2150
FD	900	2150
FD1	1700	2150
FD2	2000	2150
FD3	1200	2150
FD4	2000	2150

LEGEND FOR PLUMBING:-

S.NO.	SYMBOL	DESCRIPTION
01.	1	110 OD SOIL PIPE
02.	2	110 OD WASTE PIPE
03.	3	75 OD ANTISYPHONAGE PIPE
04.	4	DWS-DOMESTIC WATER SUPPLY PIPE
05.	5	FWS-FLUSHING WATER SUPPLY PIPE
06.	6	160 OD TERRACE RAIN WATER PIPE
07.	7	110 OD MUNTY & BALCONY RAIN WATER PIPE
08.	8	DOMESTIC WATER RISER TO O.H TANK FROM WTP
09.	9	FLUSHING WATER RISER TO O.H TANK FROM
10.	10	SOFT WATER RISER PIPE
11.	A	110 OD BASEMENT DRAIN PIPE
11.	FD	FLOOR DRAIN
12.	FT	FLOOR TRAP
13.	UT	URINAL TRAP
14.	COP	FLOOR CLEAN OUT
15.		SOIL PIPE
16.		WASTE PIPE
17.		FLUSHING WATER SUPPLY(GRAVITY SUPPLY)
18.		DOMESTIC WATER SUPPLY(GRAVITY SUPPLY)

DRG NO. BS-4E

This is a "PROVISTONAL BUILDING PLAN" approved only for the purpose of inviting objections from the general public

STP(HQ) Member Secretary BMAC | STP(HQ) Member BMAC | Chairman BMAC

Ram Avtar Basst AD(HQ)

Checked and found ok for Public Health Interest. Subject to comply to Building Bye Laws 2016.

Superintending Engineer HSVP, Panchkula

DD(PHC) Member BMAC

JS | PA | ATP

KEY PLAN

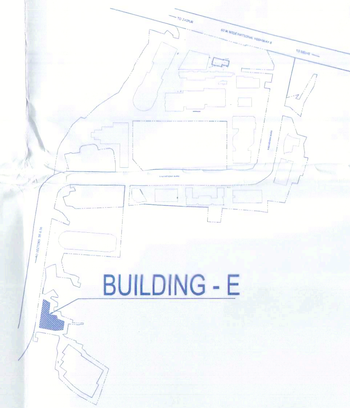

Architect Hafeez Contractor
29 Bank Street, Bombay 400 023. Tel:2661926

RSMS ARCHITECTS

RSMS ARCHITECTS PVT. LTD.
69,Nora Niwas Bhawani Kunj
(Behind D2), Vasant Kunj,
New Delhi-110070.
Tel.: 011-26898616,26898617
www.rsms-arch.com

Project:

PROPOSED BUILDING PLANS OF BUILDING - B AND REVISED BUILDING PLANS OF BUILDING-C, D, E, & F IN CYBER CITY UNDER TRANSIT ORIENTED DEVELOPMENT (TOD)POLICY FOR MIX LAND USED COLONY(70% IT/ITES/+30% COMMERCIAL) MEASURING 108.55922 ACRES IN SECTOR 24, 25 & 25-A, GURUGRAM MANESAR URBAN COMPLEX BEING DEVELOPED BY DLF CYBER CITY DEVELOPERS LIMITED

OWNER: DLF

DLF Cyber City Developers Ltd. 10th Floor DLF Gateway Tower, DLF Cyber City,Gurugram,Haryana Pin: 122002

DRAWING TITLE:-

BASEMENT-04
BLOCK-E

REVISION	JOB NO:-	DRG NO. BS-4E	NORTH:-
	SCALE:- 1:150	DATE:- 01-04-2021	
FILE:-	DEALT BY:-	CHECKED BY:	APPROVED BY:-
ARCHITECT'S SEAL & SIGNATURE		OWNER'S SEAL & SIGNATURE	