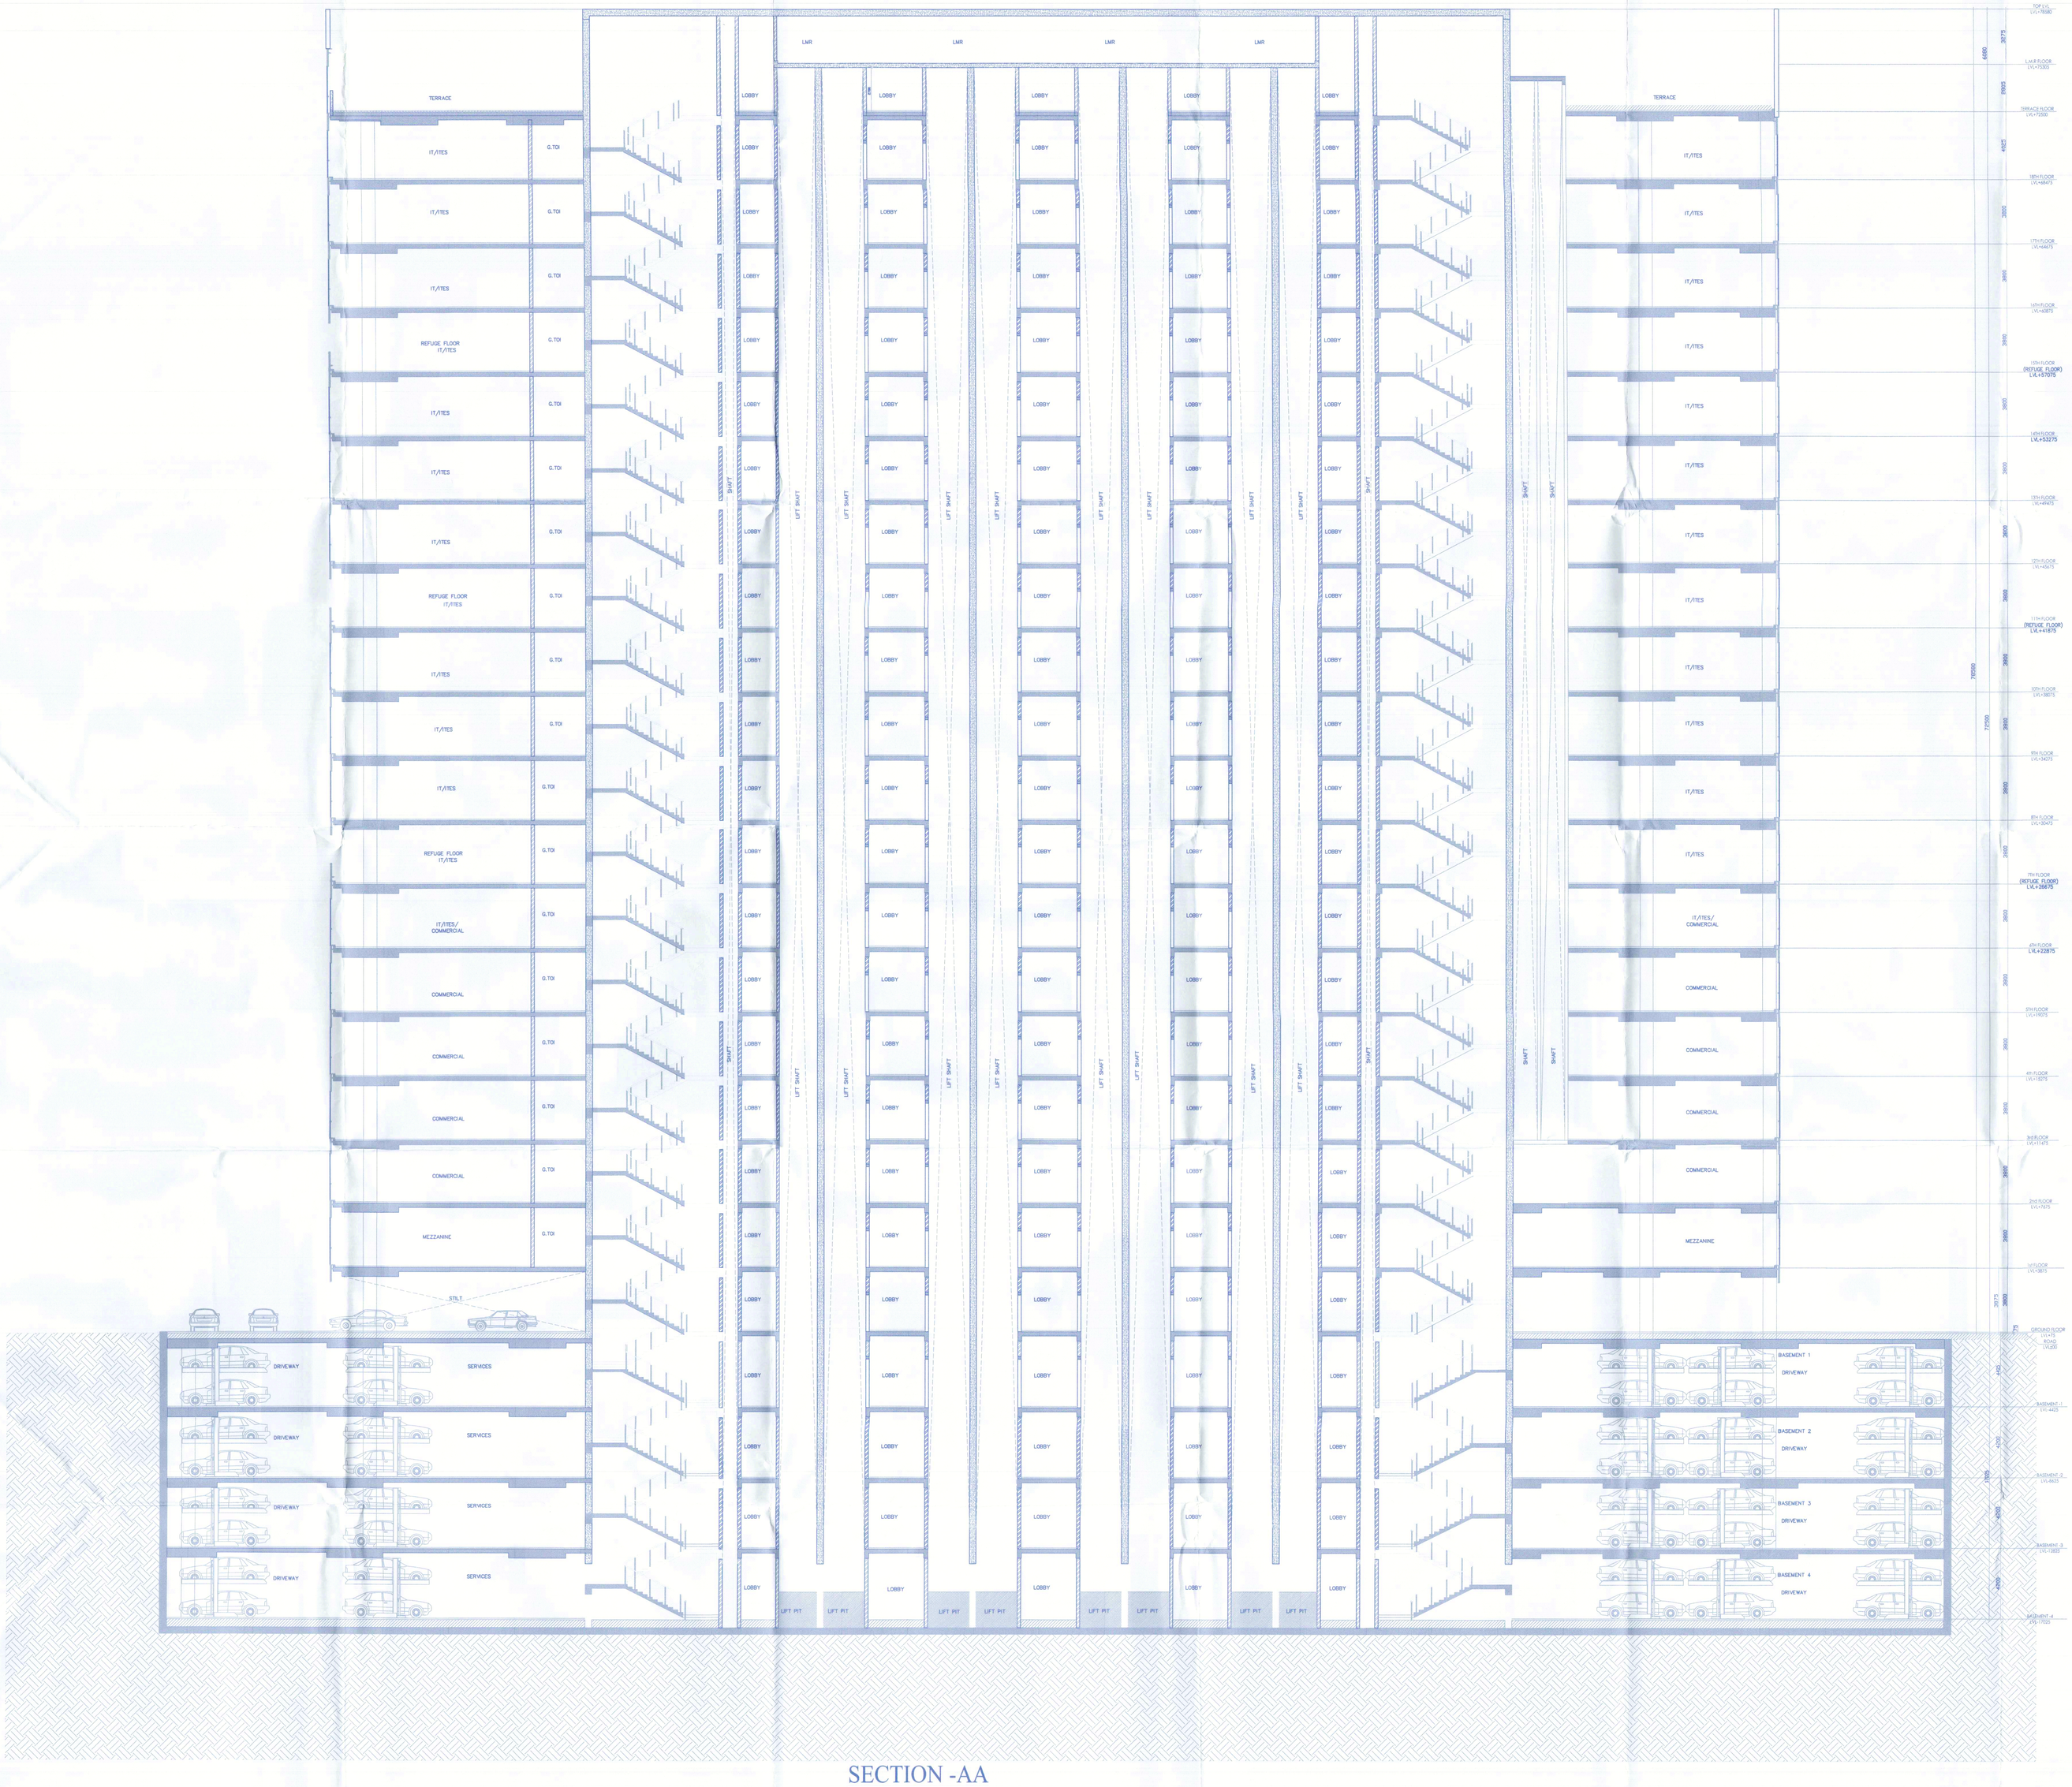
TERRACE
IT/ITES
G.TOI
REFUGE FLOOR
IT/ITES
IT/ITES/
COMMERCIAL
COMMERCIAL
MEZZANINE
STILT
LOBBY
LIFT SHAFT
SHAFT
LMR
DRIVEWAY
SERVICES
LIFT PIT
BASEMENT 1
DRIVEWAY
BASEMENT 2
DRIVEWAY
BASEMENT 3
DRIVEWAY
BASEMENT 4
DRIVEWAY
TOP LVL
LVL+76580
LMR FLOOR
LVL+73580
TERRACE FLOOR
LVL+70580
18th FLOOR
LVL+66675
17th FLOOR
LVL+63075
16th FLOOR
LVL+59475
15th FLOOR
(REFUGE FLOOR)
LVL+55875
14th FLOOR
LVL+52275
13th FLOOR
LVL+48675
12th FLOOR
LVL+45075
11th FLOOR
(REFUGE FLOOR)
LVL+41475
10th FLOOR
LVL+37875
9th FLOOR
LVL+34275
7th FLOOR
(REFUGE FLOOR)
LVL+28875
6th FLOOR
LVL+25275
5th FLOOR
LVL+21675
4th FLOOR
LVL+18075
3rd FLOOR
LVL+14475
2nd FLOOR
LVL+10875
1st FLOOR
LVL+7275
GROUND FLOOR
LVL+3675
BASEMENT 1
LVL-0425
BASEMENT 2
LVL-4525
BASEMENT 3
LVL-8625
BASEMENT 4
LVL-12725
3675
3900
4200
3600
3600
3600