DRG NO.	BF-02

This is a "PROVISIONAL BUILDING PLAN" approved only for the purpose of inviting objections from the general public.

STP(HQ) Member Secretary BFAC

Chairman BFAC

Ram Avtar Basal AD(HQ)

DDT(HQ) Member BFAC

Checked and found ok. for Public Health. Internal drainage system subject to clearance of forwarded plan. Hence approved. (Ashok Kumar)

Superintending Engineer (HQ) HSVP, Panchkula

JP PA ATP

KEY PLAN

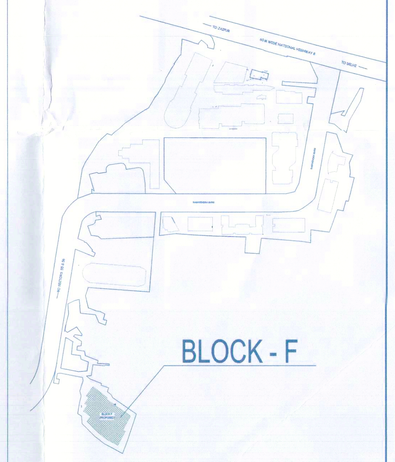

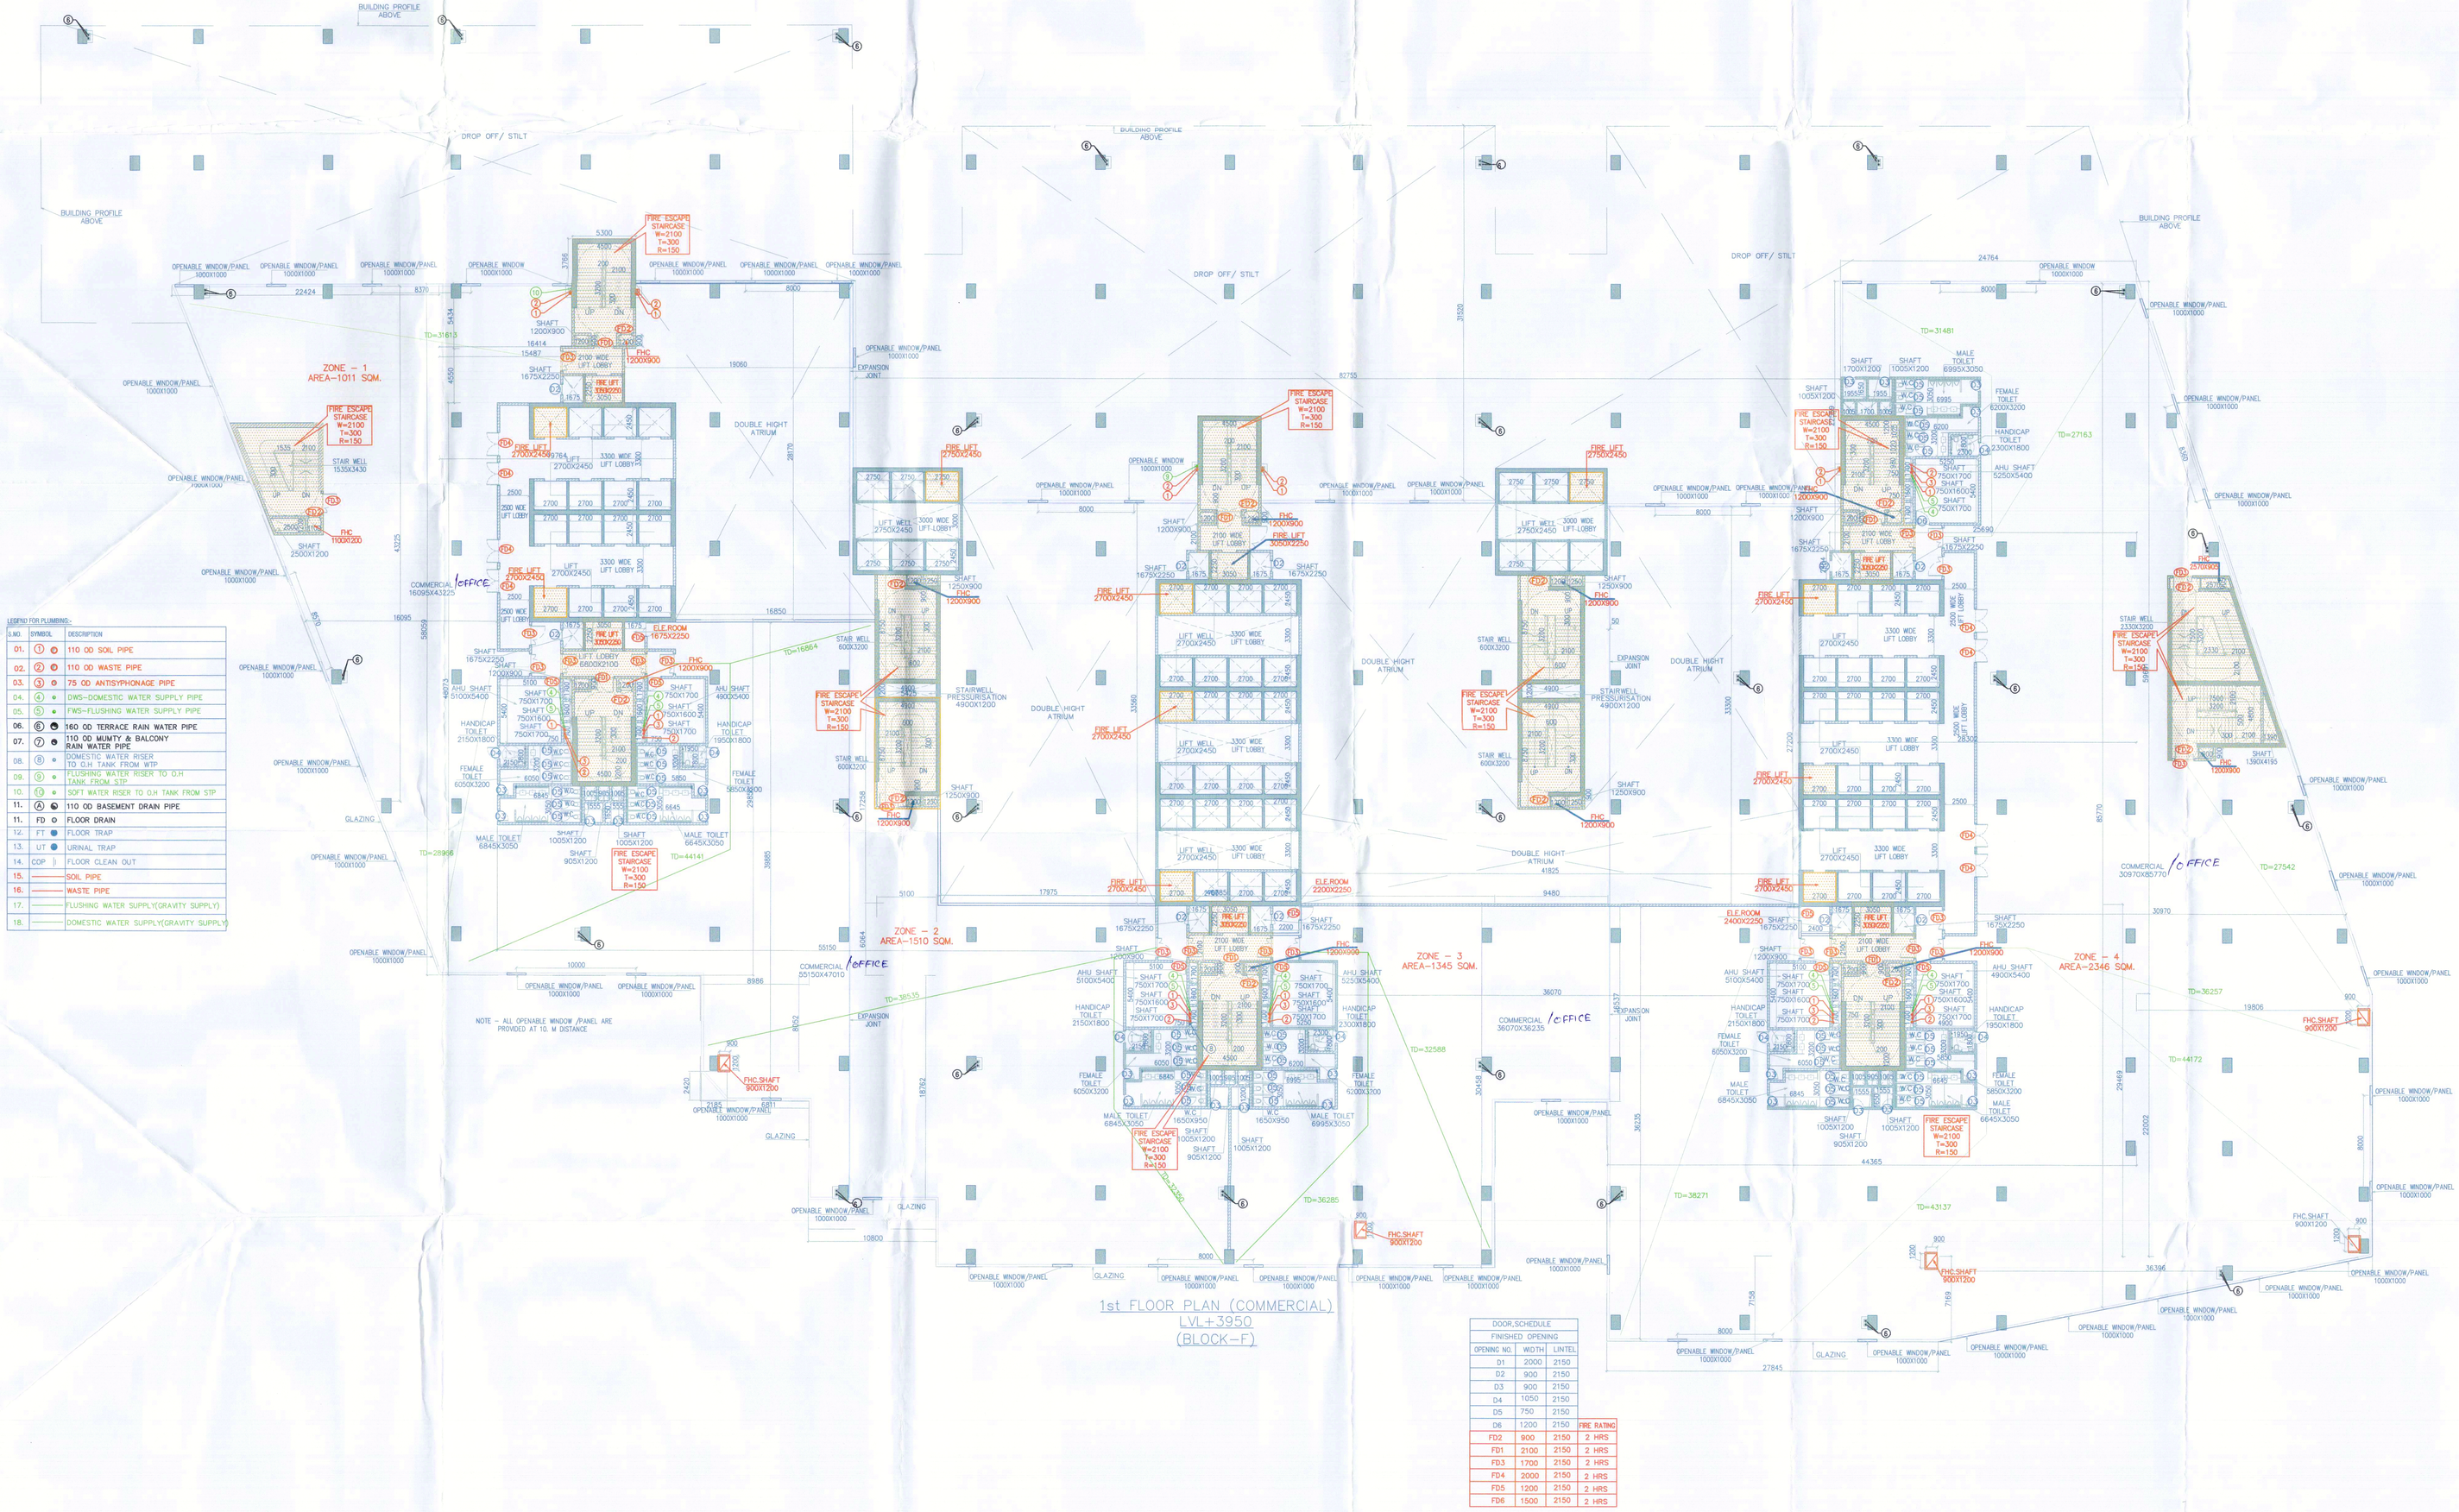

1st FLOOR PLAN (COMMERCIAL)
LVL+3950
(BLOCK–F)

LEGEND FOR PLUMBING:-			
S.NO	SYMBOL	DESCRIPTION	
01.	①	110 OD SOIL PIPE	
02.	②	110 OD WASTE PIPE	
03.	③	75 OD ANTISYPHONAGE PIPE	
04.	④	DWS–DOMESTIC WATER SUPPLY PIPE	
05.	⑤	FWS–FLUSHING WATER SUPPLY PIPE	
06.	⑥	160 OD TERRACE RAIN WATER PIPE	
07.	⑦	110 OD MUMTY & BALCONY RAIN WATER PIPE	
08.	⑧	DOMESTIC WATER RISER TO O.H TANK FROM WTP	
09.	⑨	FLUSHING WATER RISER TO O.H TANK FROM STP	
10.	⑩	SOFT WATER RISER TO O.H TANK FROM STP	
11.	Ⓐ	110 OD BASEMENT DRAIN PIPE	
11.	FD	FLOOR DRAIN	
12.	FT	FLOOR TRAP	
13.	UT	URINAL TRAP	
14.	COP	FLOOR CLEAN OUT	
15.		SOIL PIPE	
16.		WASTE PIPE	
17.		FLUSHING WATER SUPPLY(GRAVITY SUPPLY)	
18.		DOMESTIC WATER SUPPLY(GRAVITY SUPPLY)	

DOOR SCHEDULE			
FINISHED OPENING			
OPENING NO.	WIDTH	LINTEL	
D1	2000	2150	
D2	900	2150	
D3	900	2150	
D4	1050	2150	
D5	750	2150	
D6	1200	2150	FIRE RATING
FD2	900	2150	2 HRS
FD1	2100	2150	2 HRS
FD3	1700	2150	2 HRS
FD4	2000	2150	2 HRS
FD5	1200	2150	2 HRS
FD6	1500	2150	2 HRS

Architect Hafeez Contractor
29 Bank Street, Bombay 400 023. Tel:2661920

RSMS ARCHITECTS

RSMS ARCHITECTS PVT. LTD.
69,Nora Niwas Bhawani Kunj
(Behind D2), Vasant Kunj,
New Delhi–110070.
Tel.:011–26898616,26898617
www.rsms–arch.com

Project:

PROPOSED BUILDING PLANS OF BUILDING – B AND REVISED BUILDING PLANS OF BUILDING–C, D, E, & F IN CYBER CITY UNDER TRANSIT ORIENTED DEVELOPMENT (TOD)POLICY FOR MIX LAND USED COLONY(70% IT/ITES/+30% COMMERCIAL) MEASURING 108.55922 ACRES IN SECTOR 24, 25 & 25–A, GURUGRAM MANESAR URBAN COMPLEX BEING DEVELOPED BY DLF CYBER CITY DEVELOPERS LIMITED

OWNER: DLF Cyber City Developers Ltd.
10th Floor DLF Gateway Tower,
DLF Cyber City,Gurugram,Haryana
Pin:122002

DRAWING TITLE:–

1st FLOOR PLAN
BLOCK-F

REVISION	JOB NO:–	DRG NO. BF-02	NORTH:–
	SCALE:– 1:200	DATE:– 01–04–2021	
FILE:–	DEALT BY:–	CHECKED BY:	APPROVED BY:–

ARCHITECT'S SEAL & SIGNATURE

OWNER'S SEAL & SIGNATURE