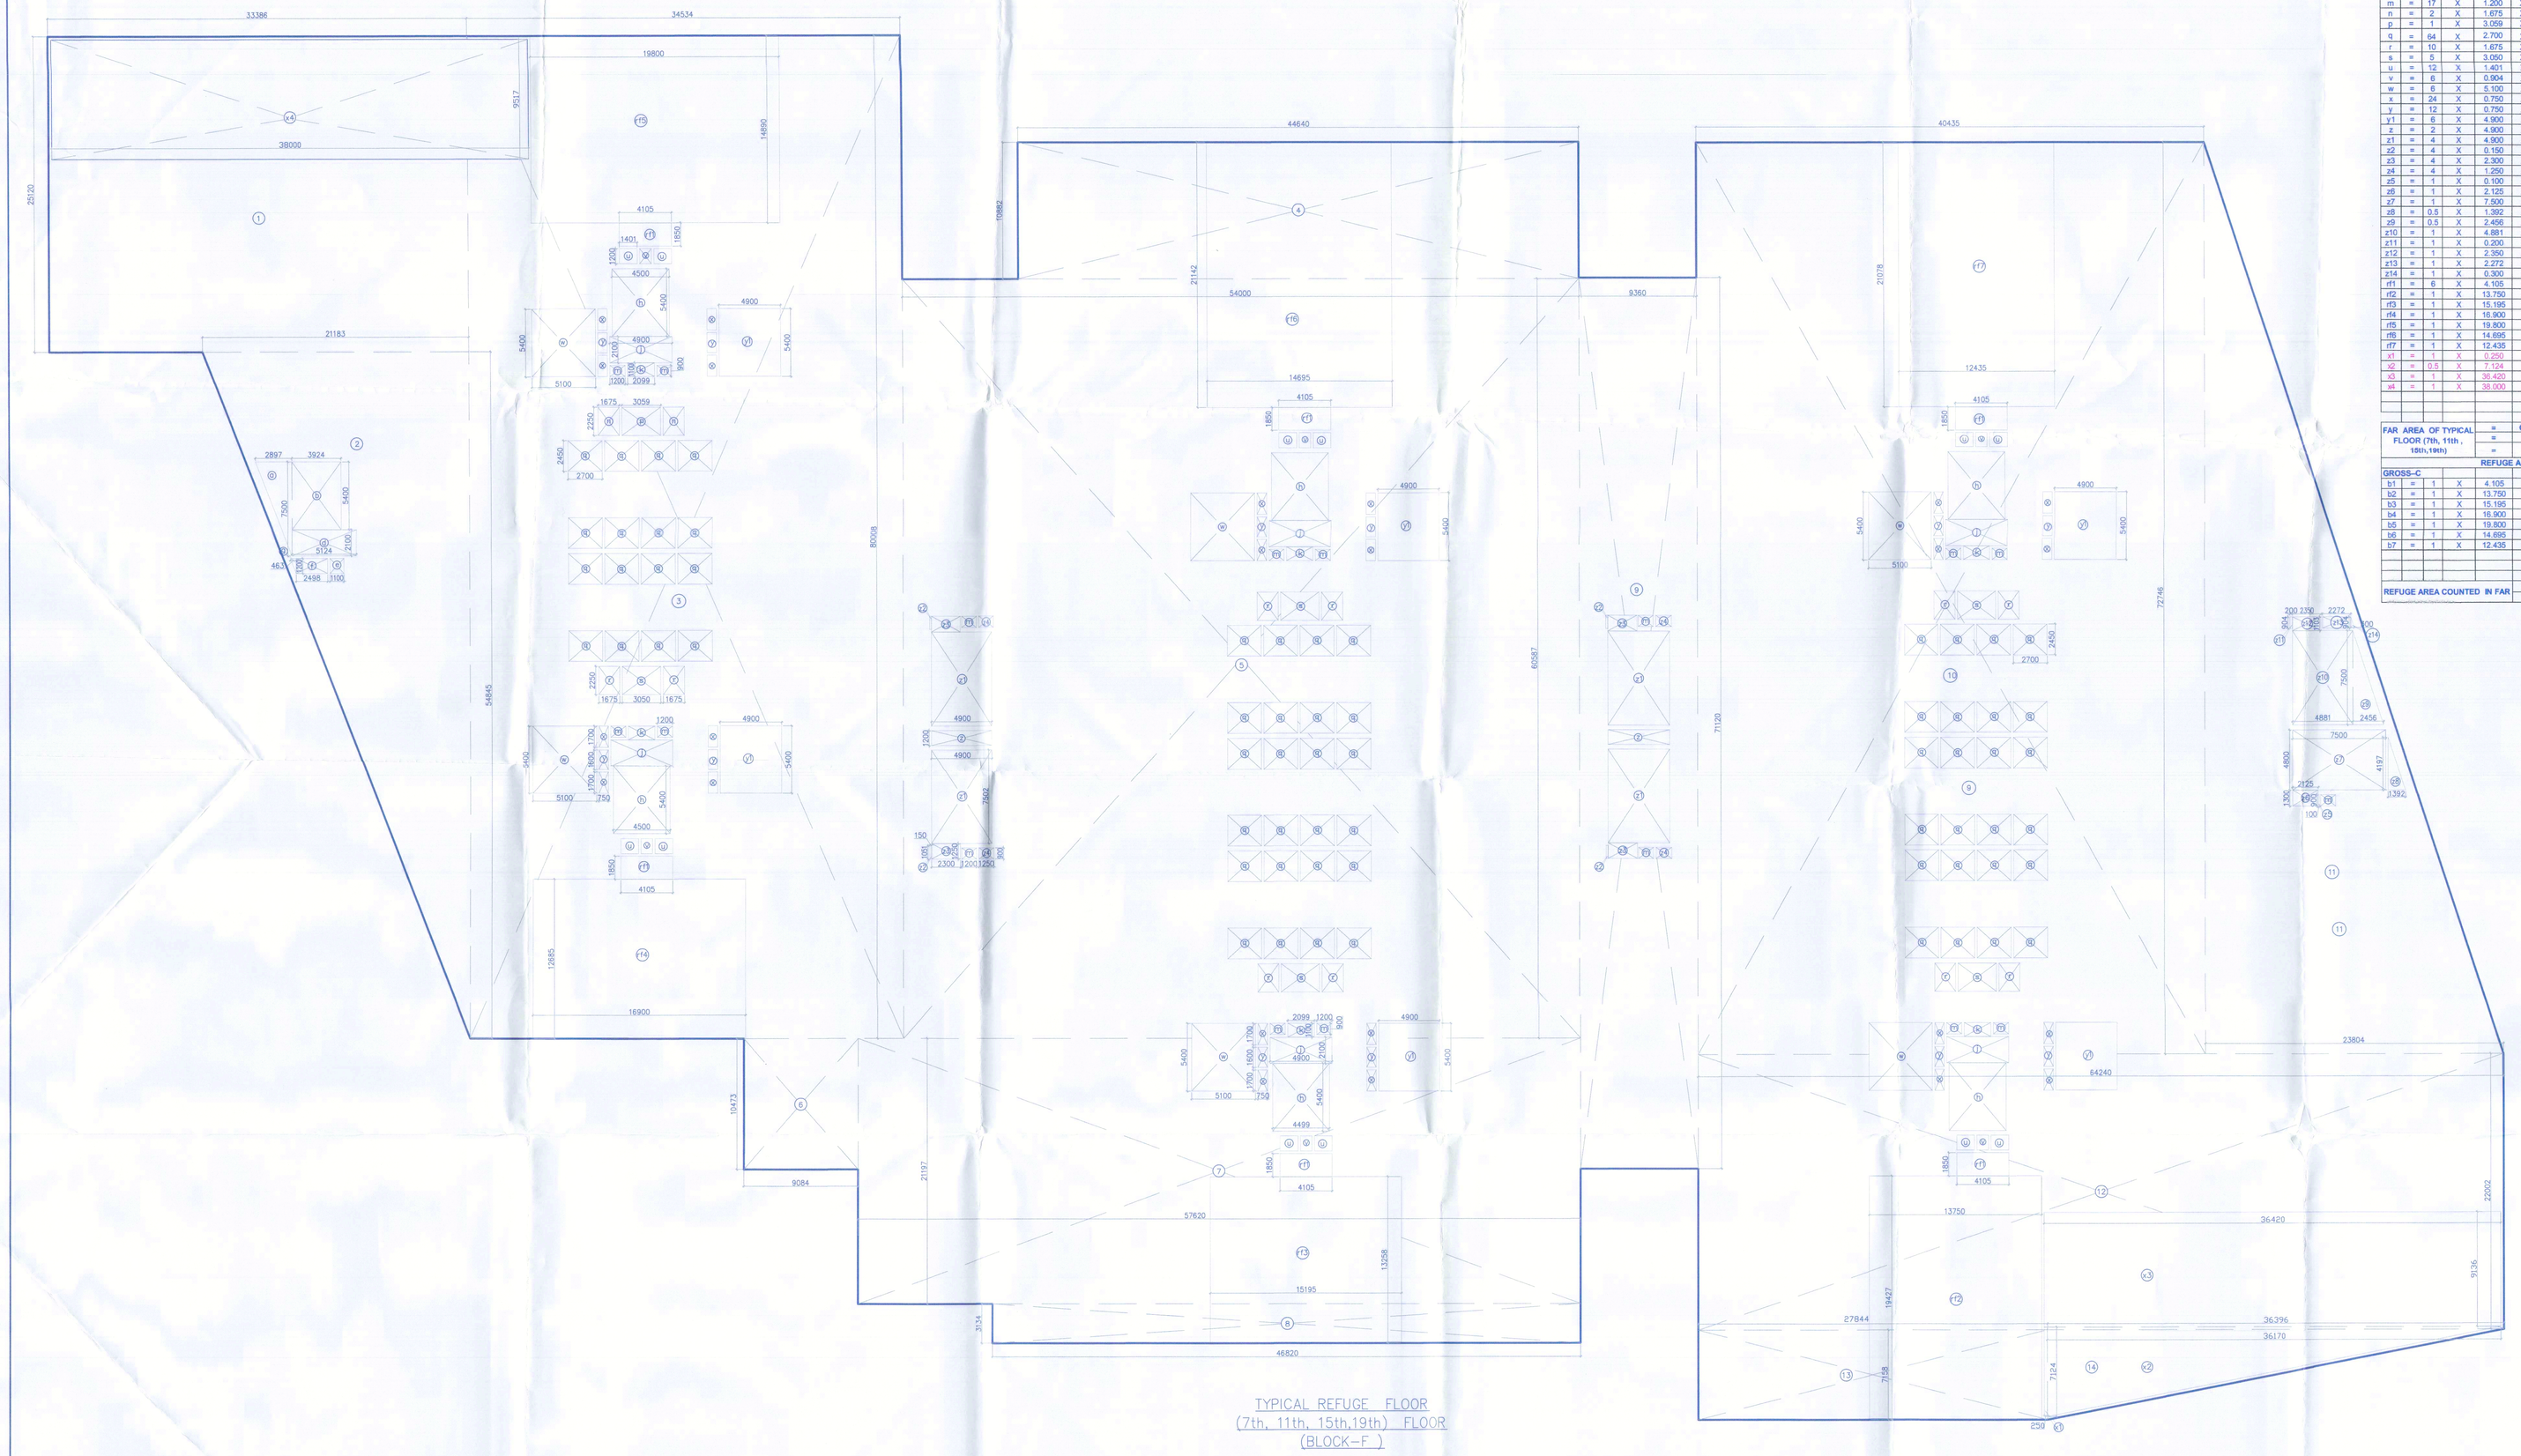

TYPICAL REFUGE FLOOR
(7th, 11th, 15th,19th) FLOOR
(BLOCK-F)

TYPICAL(REFUGE) FLOOR (7th, 11th , 15th,19th) AREA CALCULATION (BLOCK-F)

GROSS - A									
1	=	1	X	33.386	X	25.120	=	838.656	SQM
2	=	0.5	X	21.183	X	54.845	=	580.891	SQM
3	=	1	X	34.534	X	80.008	=	2762.996	SQM
4	=	1	X	44.640	X	10.882	=	485.772	SQM
5	=	1	X	54.000	X	60.587	=	3271.698	SQM
6	=	1	X	9.084	X	10.473	=	95.137	SQM
7	=	1	X	57.620	X	21.197	=	1221.371	SQM
8	=	1	X	46.820	X	3.134	=	146.734	SQM
9	=	1	X	9.360	X	71.120	=	665.683	SQM
10	=	1	X	40.435	X	72.746	=	2941.485	SQM
11	=	0.5	X	23.804	X	72.746	=	865.823	SQM
12	=	1	X	64.240	X	22.002	=	1413.408	SQM
13	=	1	X	27.844	X	7.158	=	199.307	SQM
14	=	0.5	X	36.396	X	7.169	=	130.461	SQM
						TOTAL	=	15619.424	SQM

GROSS -B									
a	=	0.5	X	2.897	X	7.500	=	10.864	SQM
b	=	1	X	3.924	X	5.400	=	21.190	SQM
d	=	1	X	5.124	X	2.100	=	10.760	SQM
e	=	1	X	1.100	X	1.200	=	1.320	SQM
f	=	1	X	2.498	X	1.200	=	2.998	SQM
g	=	0.5	X	0.463	X	1.200	=	0.278	SQM
h	=	6	X	4.900	X	5.400	=	145.800	SQM
j	=	6	X	4.900	X	2.100	=	61.740	SQM
k	=	6	X	2.099	X	1.100	=	13.853	SQM
m	=	17	X	1.200	X	0.900	=	18.360	SQM
n	=	2	X	1.675	X	2.250	=	7.538	SQM
p	=	1	X	3.059	X	2.250	=	6.883	SQM
q	=	64	X	2.700	X	2.450	=	423.360	SQM
r	=	10	X	1.675	X	2.250	=	37.688	SQM
s	=	5	X	3.050	X	2.250	=	34.313	SQM
u	=	12	X	1.401	X	1.200	=	20.174	SQM
v	=	6	X	0.904	X	1.200	=	6.509	SQM
w	=	6	X	5.100	X	5.400	=	165.240	SQM
x	=	24	X	0.750	X	1.700	=	30.600	SQM
y	=	12	X	0.750	X	1.600	=	14.400	SQM
y1	=	6	X	4.900	X	5.400	=	158.760	SQM
z	=	2	X	4.900	X	1.200	=	11.760	SQM
z1	=	4	X	4.900	X	7.502	=	147.039	SQM
z2	=	4	X	0.150	X	1.051	=	0.631	SQM
z3	=	4	X	2.300	X	1.250	=	11.500	SQM
z4	=	4	X	1.250	X	0.900	=	4.500	SQM
z5	=	1	X	0.100	X	0.900	=	0.090	SQM
z6	=	1	X	2.125	X	1.300	=	2.763	SQM
z7	=	1	X	7.500	X	4.800	=	36.000	SQM
z8	=	0.5	X	1.392	X	4.197	=	2.921	SQM
z9	=	0.5	X	2.456	X	7.500	=	9.210	SQM
z10	=	1	X	4.881	X	7.500	=	36.608	SQM
z11	=	1	X	0.200	X	0.904	=	0.181	SQM
z12	=	1	X	2.350	X	1.103	=	2.592	SQM
z13	=	1	X	2.272	X	0.904	=	2.054	SQM
z14	=	1	X	0.300	X	0.904	=	0.271	SQM
rf1	=	6	X	4.105	X	1.850	=	45.566	SQM
rf2	=	1	X	13.750	X	19.427	=	267.121	SQM
rf3	=	1	X	15.195	X	13.258	=	201.455	SQM
rf4	=	1	X	16.900	X	12.685	=	214.377	SQM
rf5	=	1	X	19.800	X	14.890	=	294.822	SQM
rf6	=	1	X	14.695	X	21.142	=	310.682	SQM
rf7	=	1	X	12.435	X	21.078	=	262.105	SQM
x1	=	1	X	0.250	X	7.124	=	1.781	SQM
x2	=	0.5	X	7.124	X	36.170	=	128.838	SQM
x3	=	1	X	36.420	X	9.136	=	332.733	SQM
x4	=	1	X	38.000	X	9.517	=	361.646	SQM
						TOTAL	=	3881.870	SQM

FAR AREA OF TYPICAL FLOOR (7th, 11th , 15th,19th)	=	GROSS - A	-	GROSS - B	
	=	15619.424	-	3881.870	
	=	11737.554	SQM		

REFUGE AREA IN FAR									
GROSS-C									
b1	=	1	X	4.105	X	1.850	=	7.594	SQM
b2	=	1	X	13.750	X	6.725	=	92.469	SQM
b3	=	1	X	15.195	X	6.080	=	92.386	SQM
b4	=	1	X	16.900	X	7.540	=	127.426	SQM
b5	=	1	X	19.800	X	4.670	=	92.466	SQM
b6	=	1	X	14.695	X	8.670	=	127.406	SQM
b7	=	1	X	12.435	X	7.435	=	92.454	SQM
						TOTAL	=	632.200	SQM
REFUGE AREA COUNTED IN FAR					=	GROSS-C			
					=	632.200		SQM	

DRG NO. BF-11

This is a "PROVISIONAL BUILDING PLAN" approved only for the purpose of inviting objections from the general public

Ravi Avtar Bassi
AD(HQ)

DDT(HQ)
Member
BPAC

Architect
Hafeez
Contractor
29 Bank Street, Bombay 400 023. Tel:2661929

RSMS ARCHITECTS P.VT. LTD.
69,Nora Niwas Bhawani Kunj
(Behind D2), Vasant Kunj,
New Delhi-110070.
Tel.: 011-26898616,26898617
www.rsms-arch.com

Project:

PROPOSED BUILDING PLANS OF BUILDING - B AND REVISED BUILDING PLANS OF BUILDING-C, D, E, & F IN CYBER CITY UNDER TRANSIT ORIENTED DEVELOPMENT (TOD)POLICY FOR MIX LAND USED COLONY(70% IT/ITES/+30% COMMERCIAL) MEASURING 108.55922 ACRES IN SECTOR 24, 25 & 25-A, GURUGRAM MANESAR URBAN COMPLEX BEING DEVELOPED BY DLF CYBER CITY DEVELOPERS LIMITED

OWNER: DLF

DLF Cyber City Developers L
10th Floor DLF Gateway Tower,
DLF Cyber City,Gurugram,Haryana
Pin: 122002

DRAWING TITLE: -

AREA CALCULATION OF
TYPICAL FLOOR(7TH,11TH,15TH,19TH)
BLOCK-F

REVISION	JOB NO: -	DRG NO. BF-11	NORTH: -
	SCALE: - 1:200	DATE: - 01-04-2021	
FILE: -	DEALT BY: -	CHECKED BY:	APPROVED BY: -

ARCHITECT'S SEAL & SIGNATURE

OWNER'S SEAL & SIGNATURE