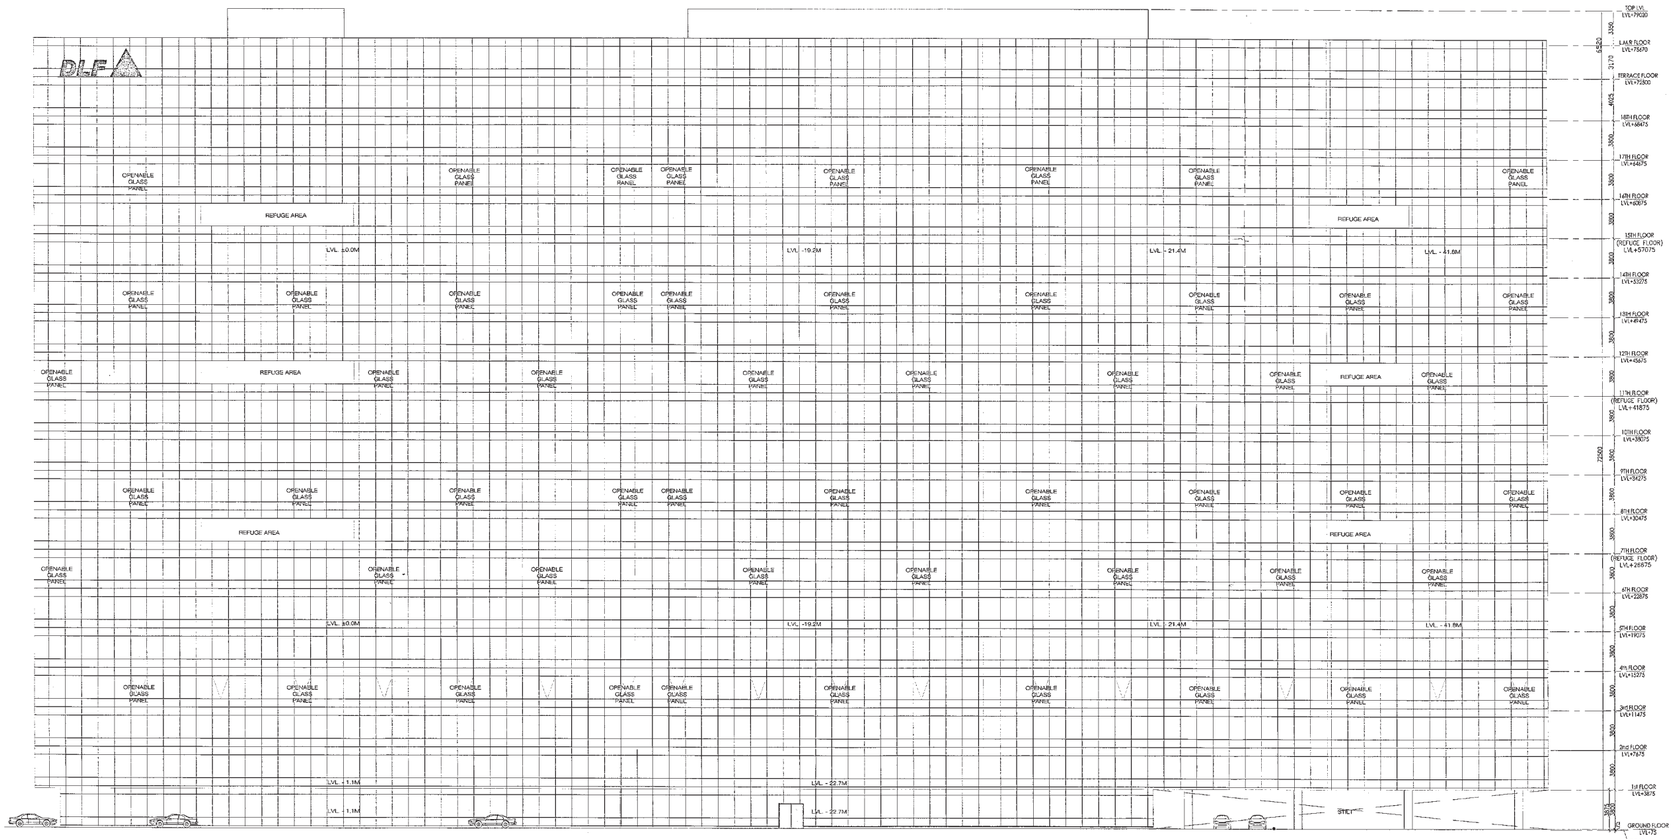
DLF
OPENABLE GLASS PANEL
REFUGE AREA
LVL. ±0.0M
LVL. -19.2M
LVL. -21.4M
LVL. -41.6M
LVL. -1.1M
LVL. -22.7M
STILT
TOP LVL LVL+79020
LMR FLOOR LVL+75670
TERRACE FLOOR LVL+72920
ROAD LVL±00
5450
3170
4025
3800
3600
3800
3800
3800