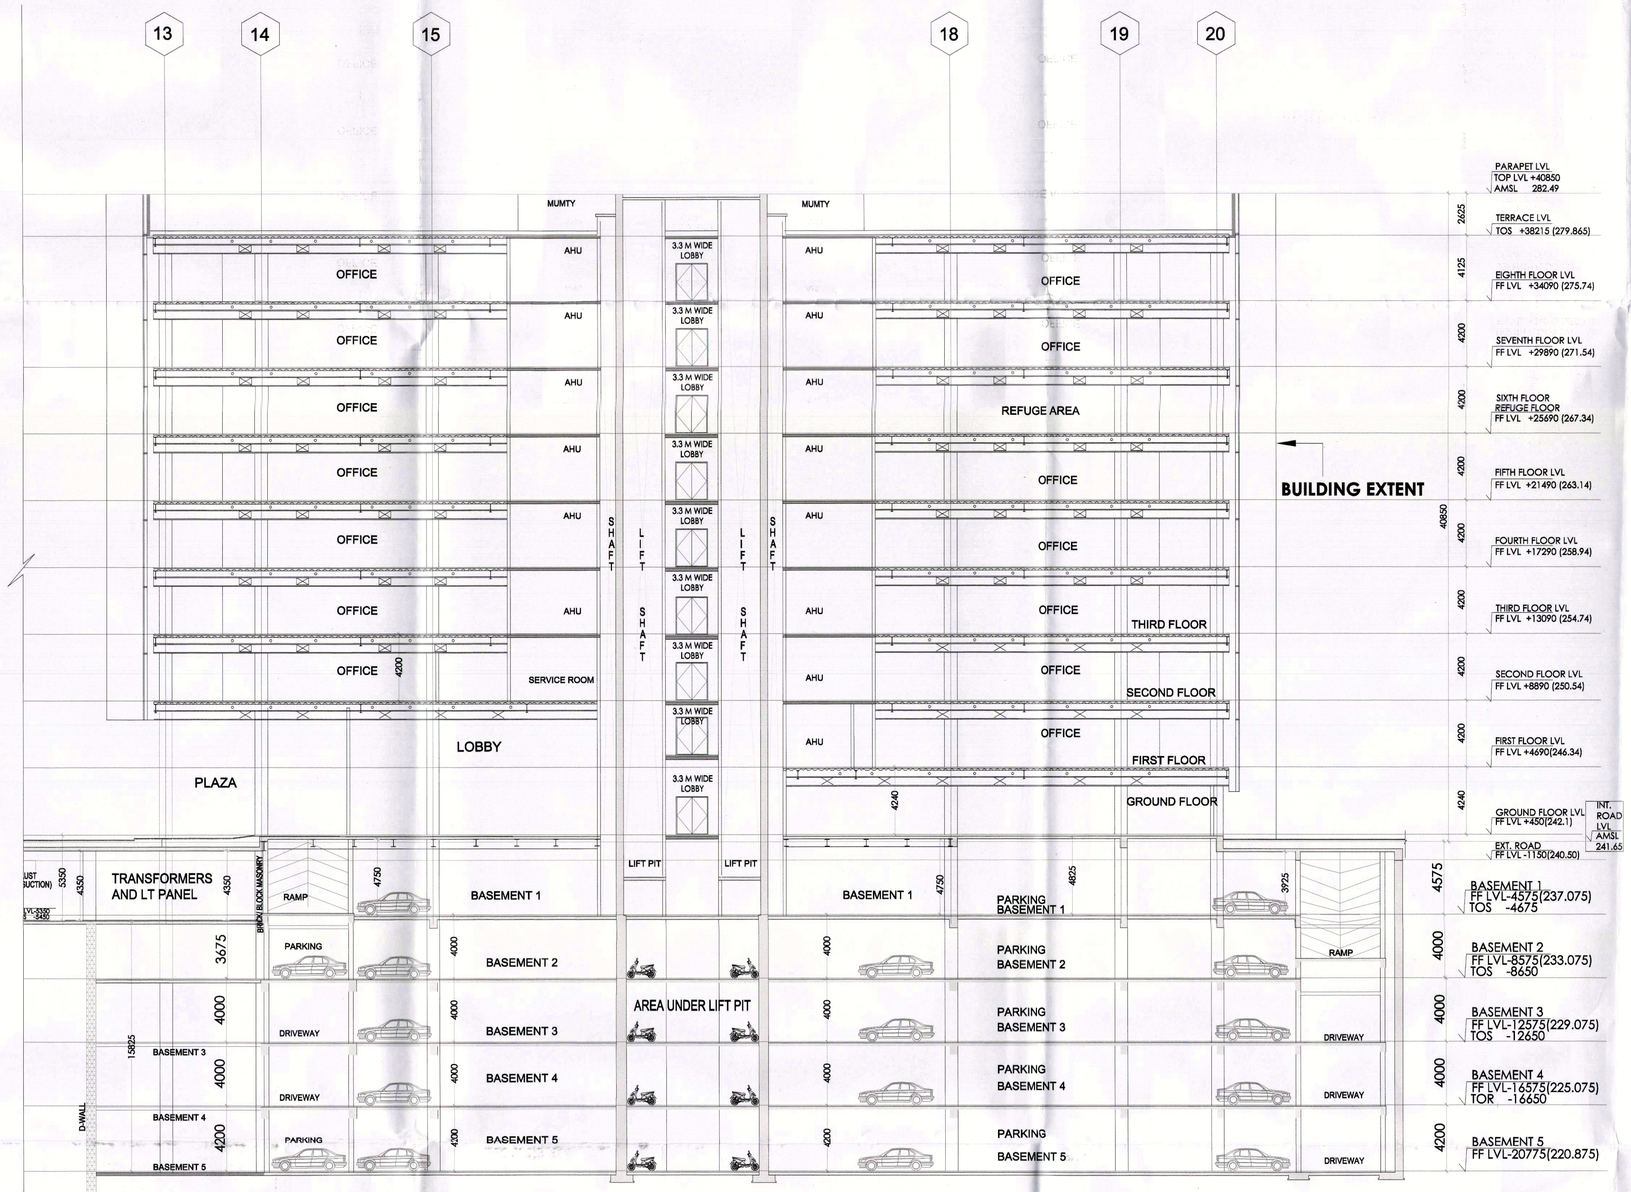

01 ~ SECTION
BUILDING - 4 SCALE 1:250

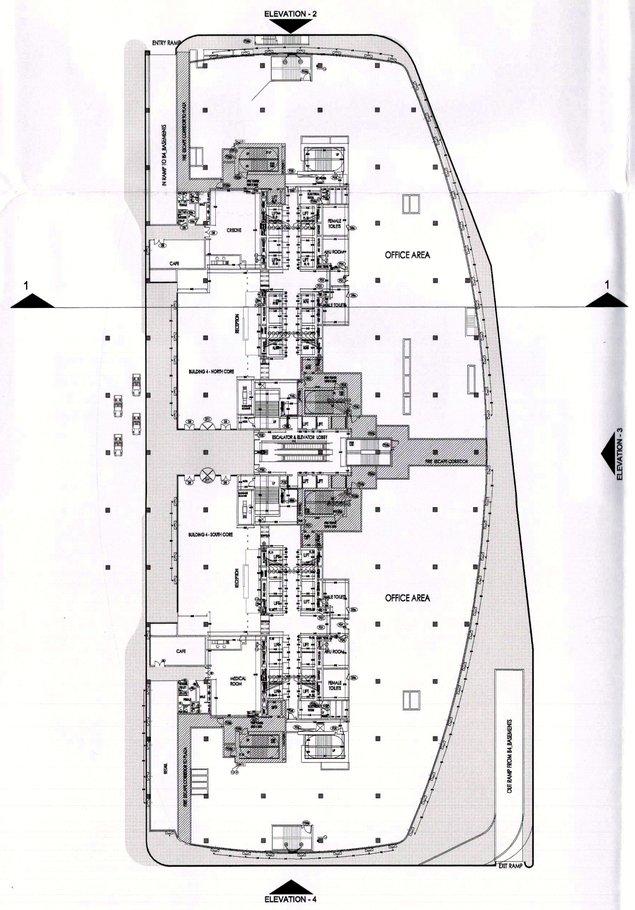
ELEVATION - 2
ELEVATION - 4
1
1
OFFICE AREA
OFFICE AREA
CHECK
CAR
KITCHEN
RAZING + HORI CORE
SERVICE LIFT CORE
SEE DETAIL
SEE DETAIL
SEE DETAIL