
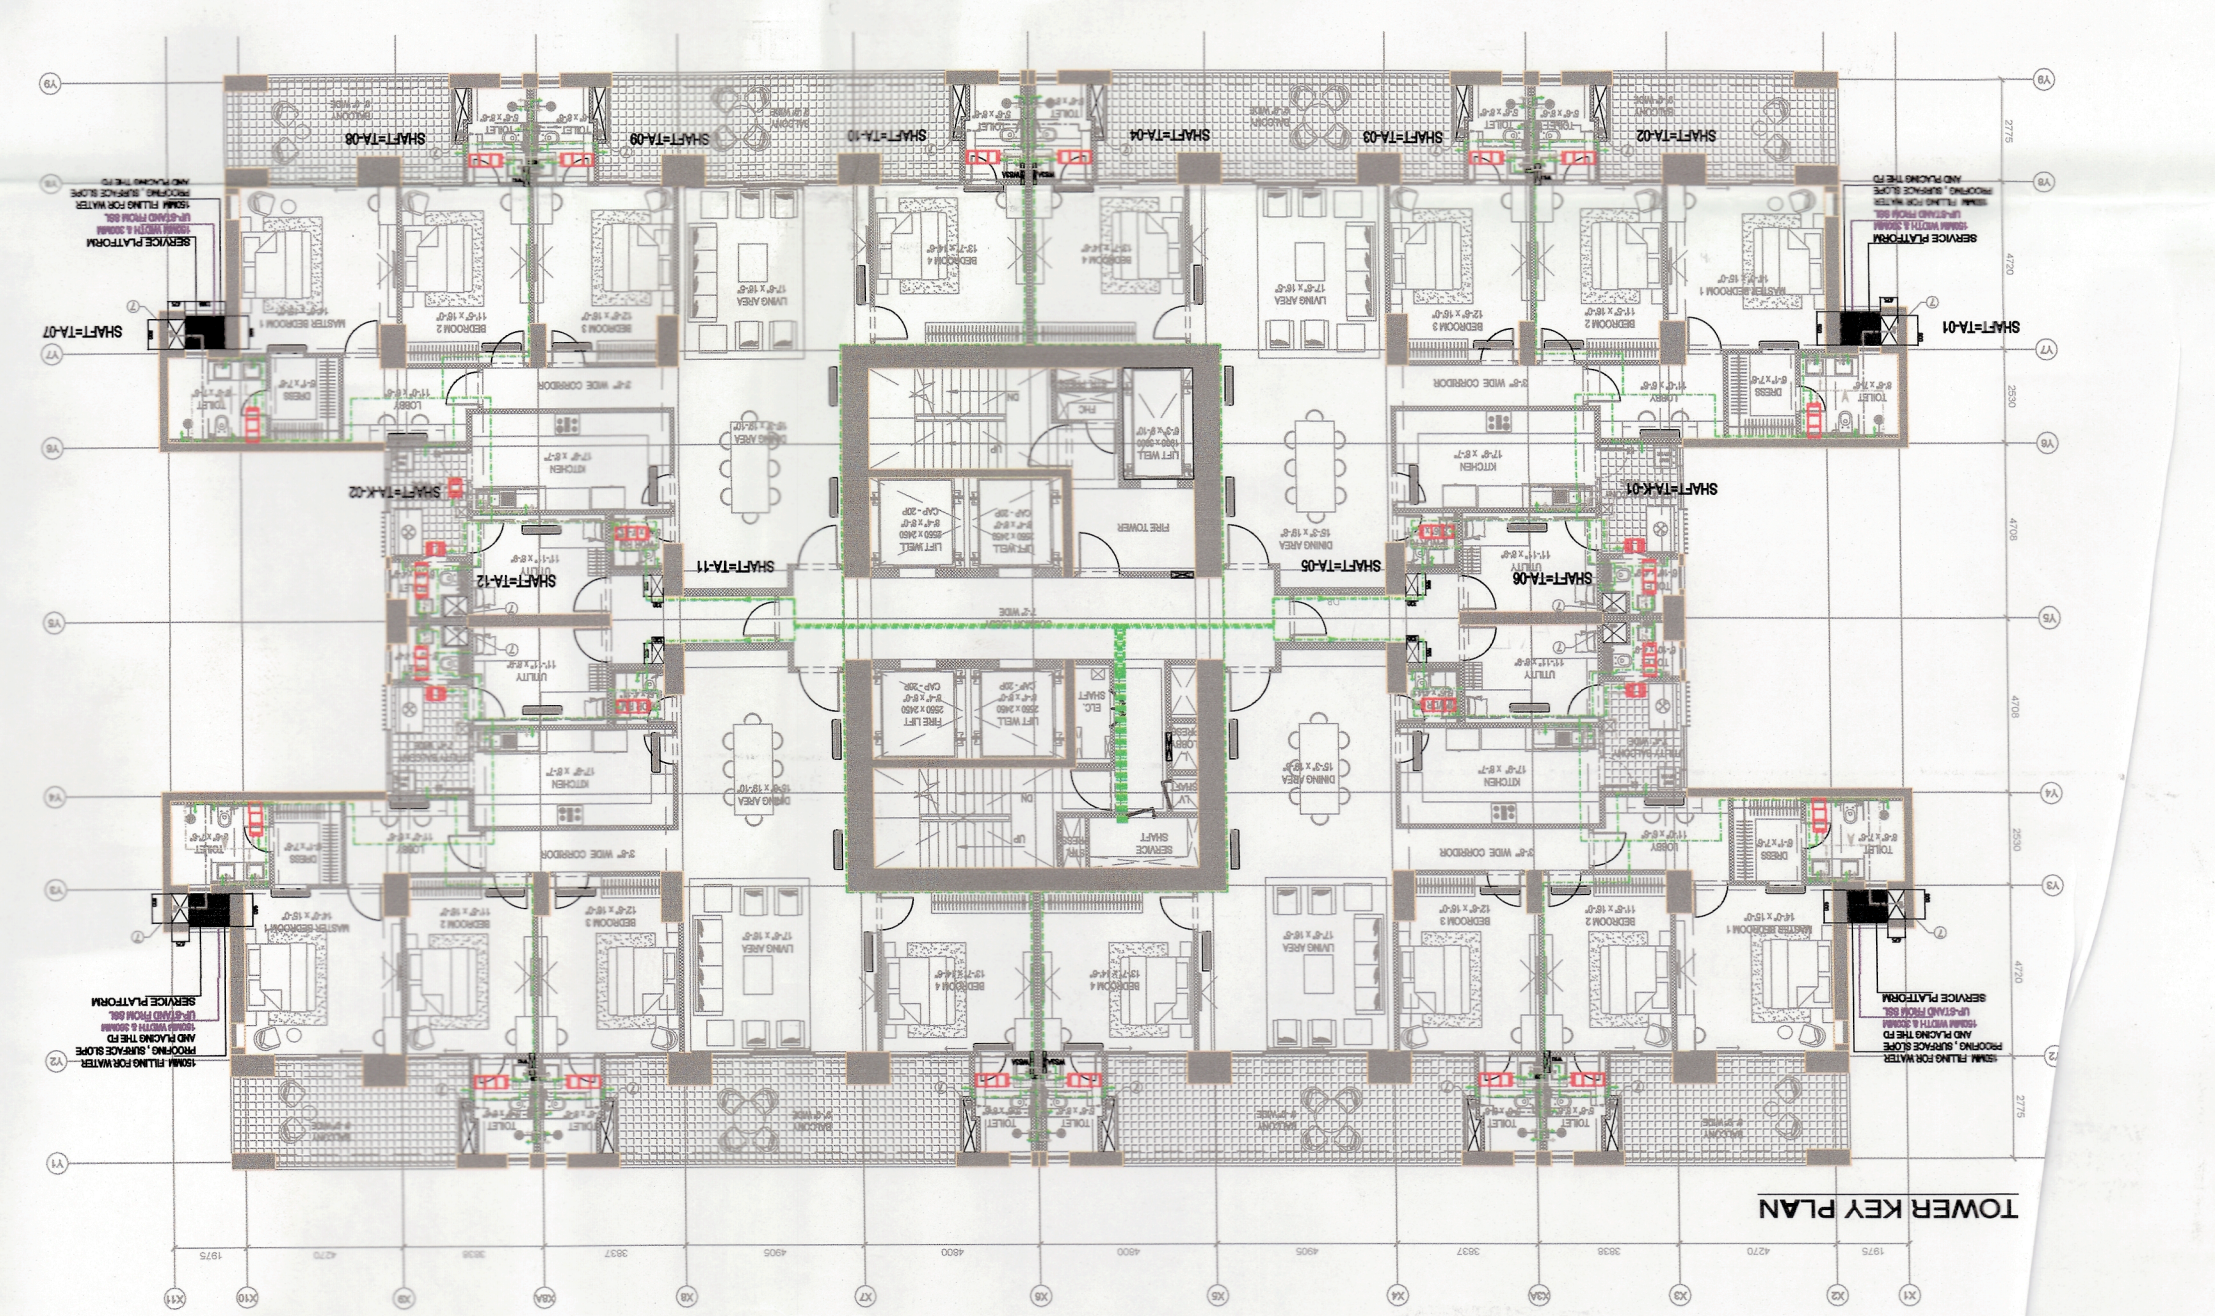
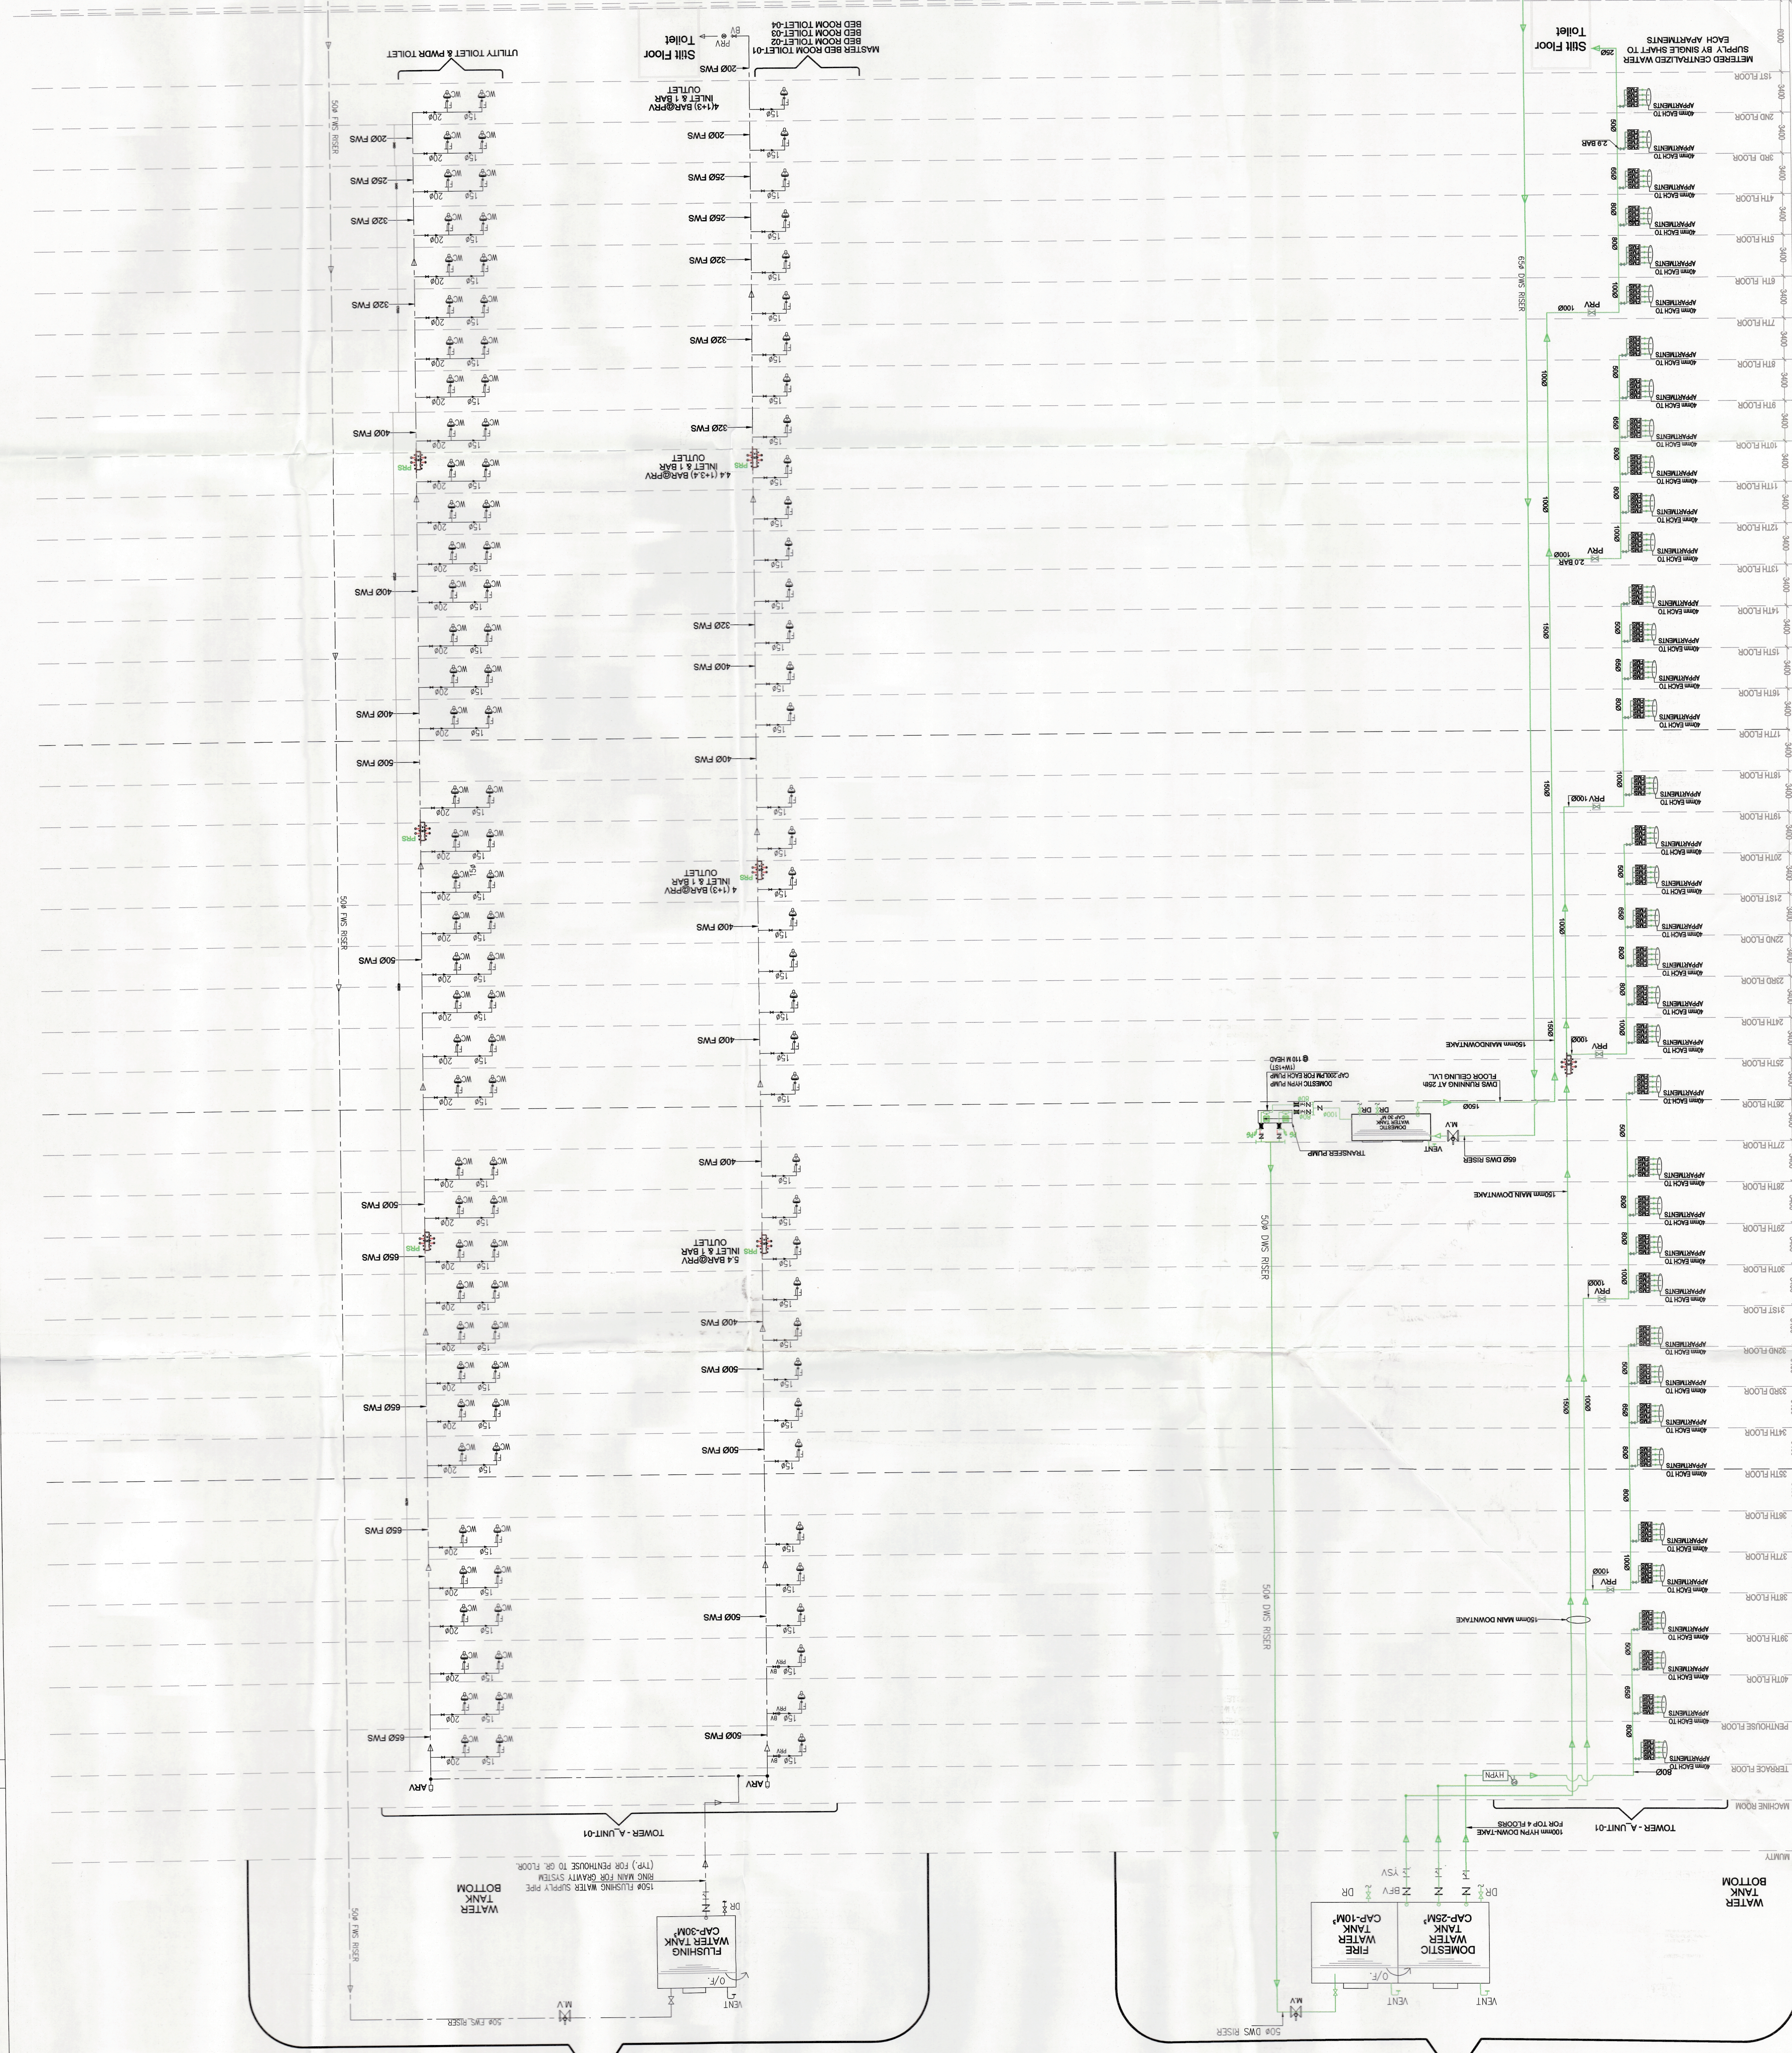
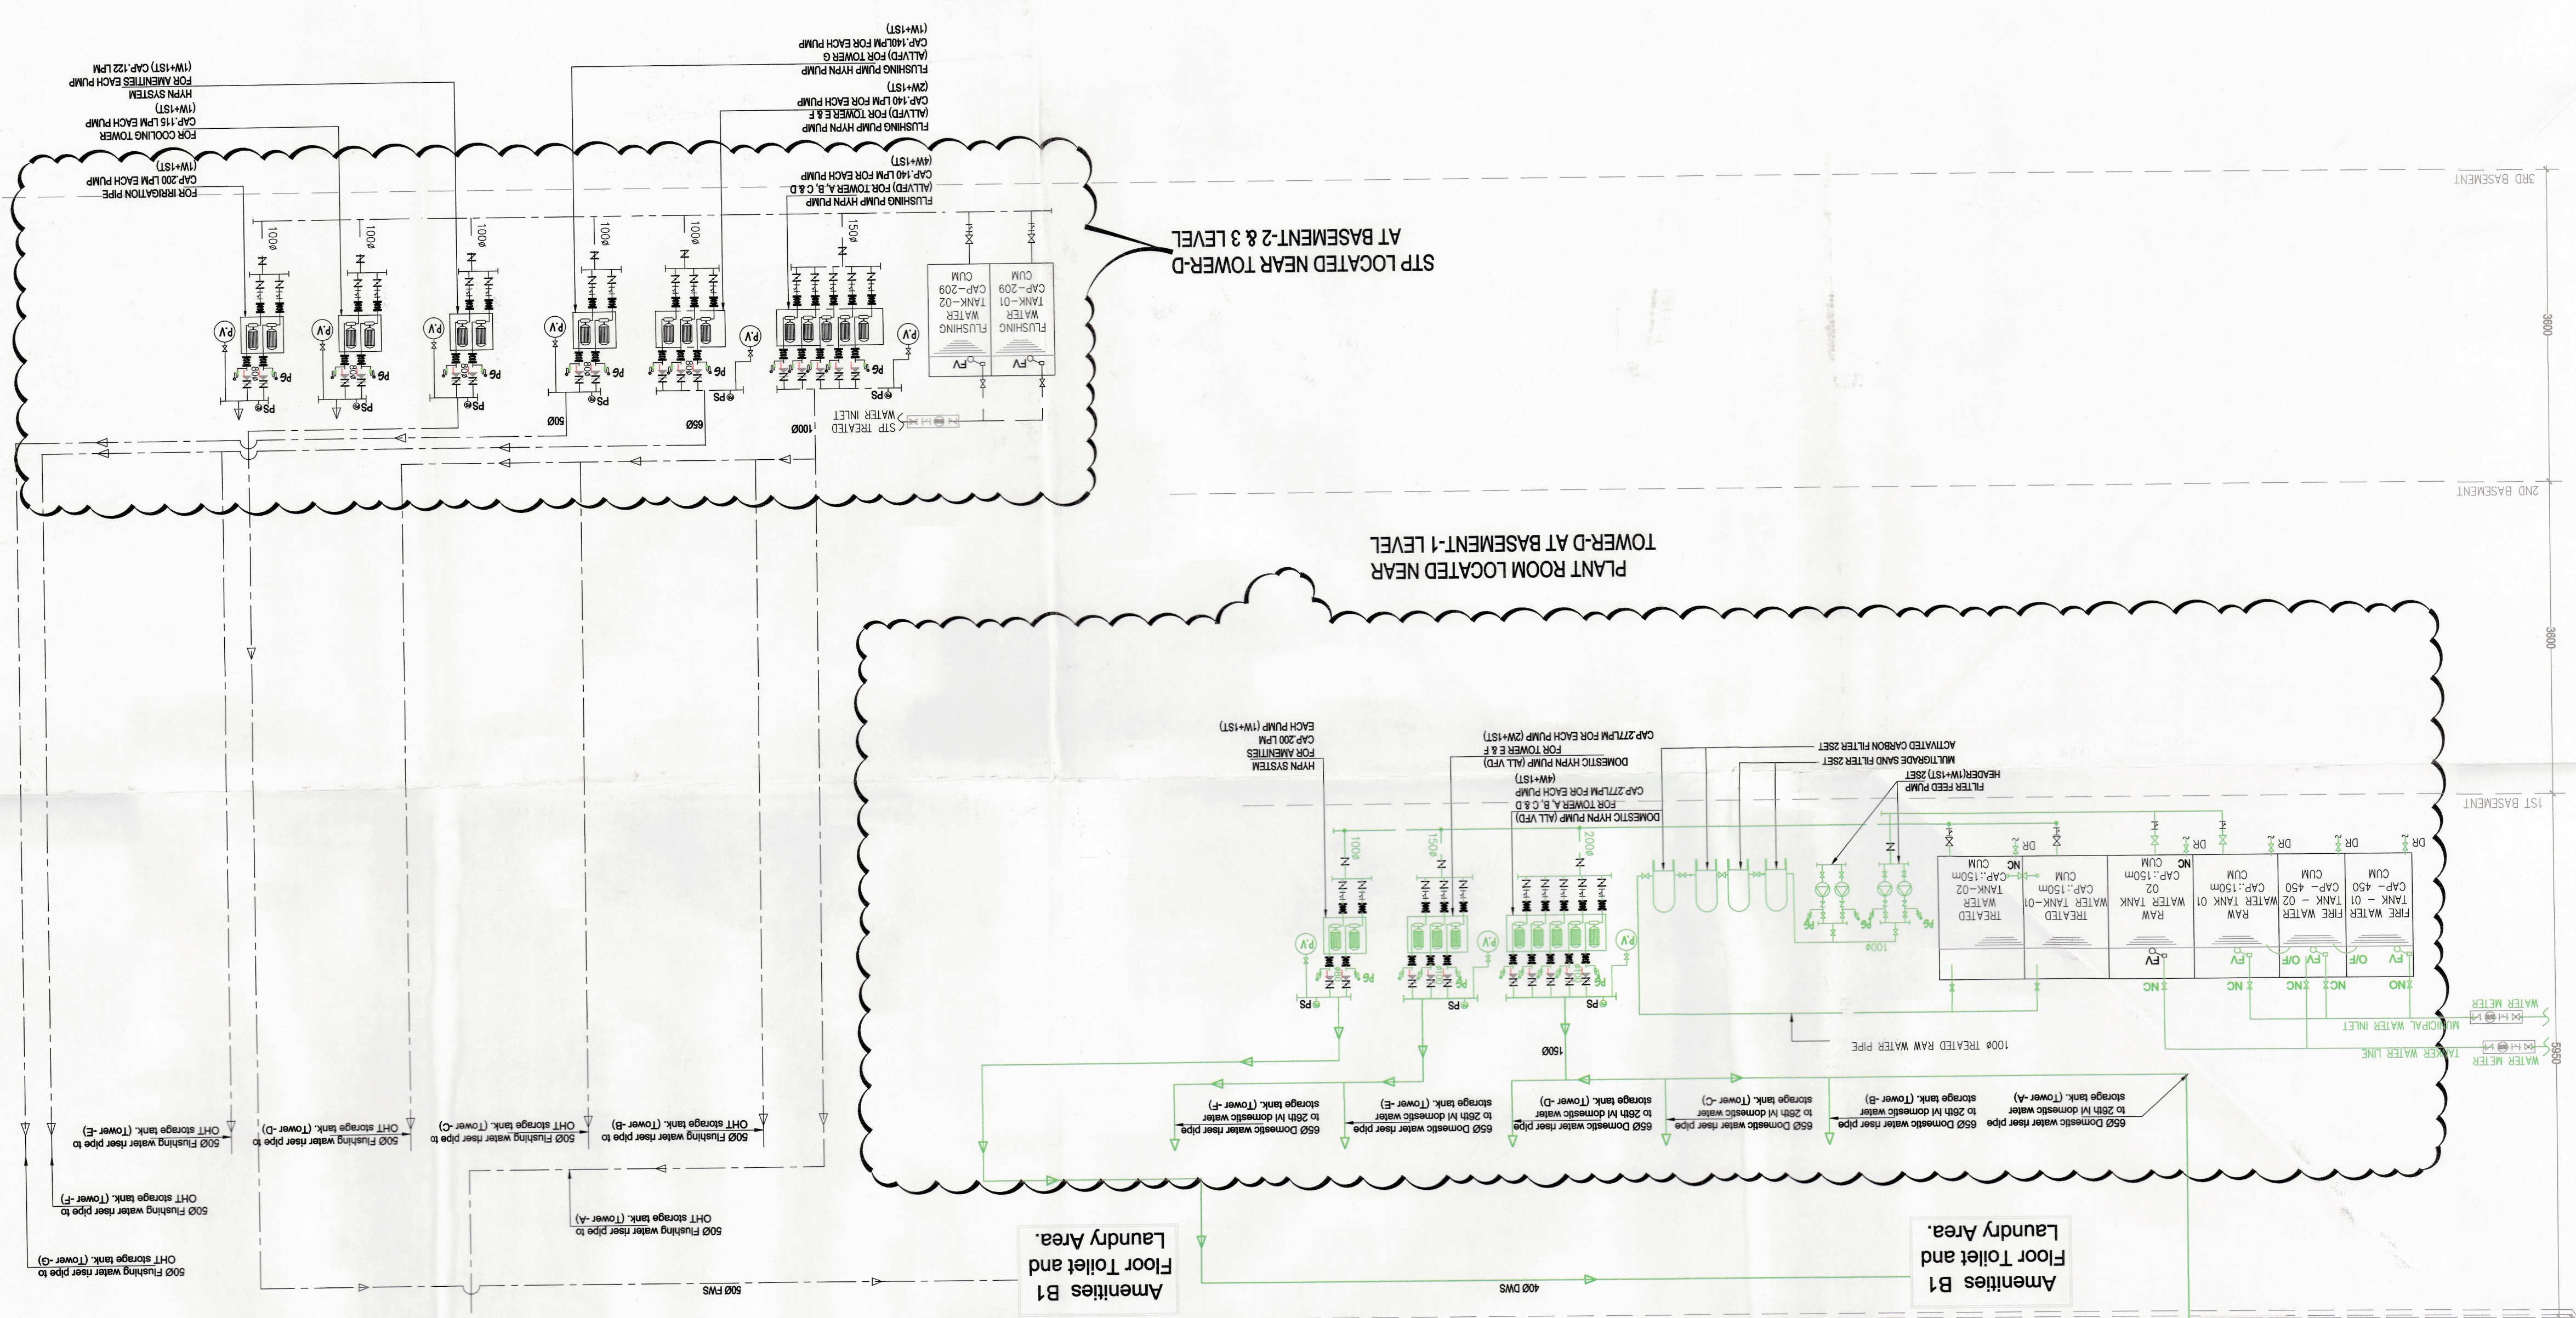
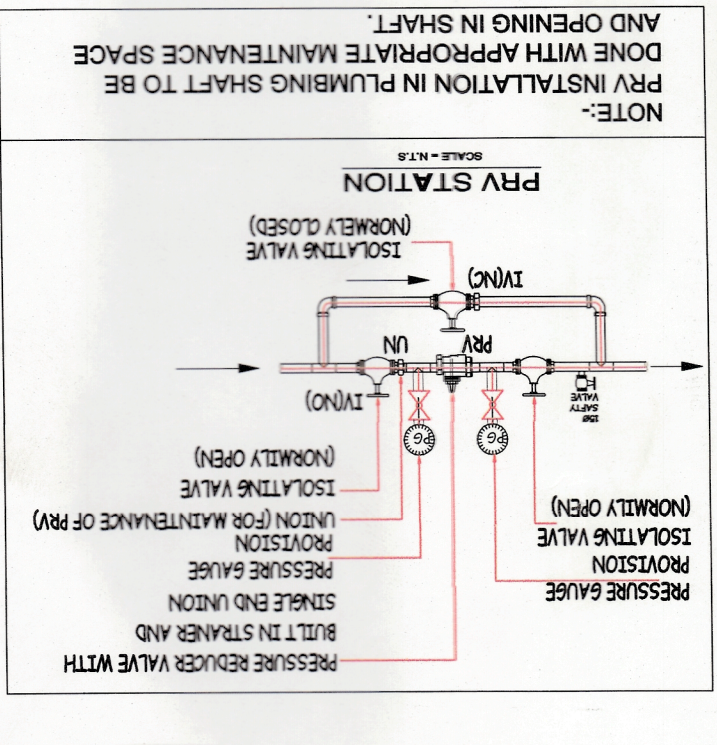


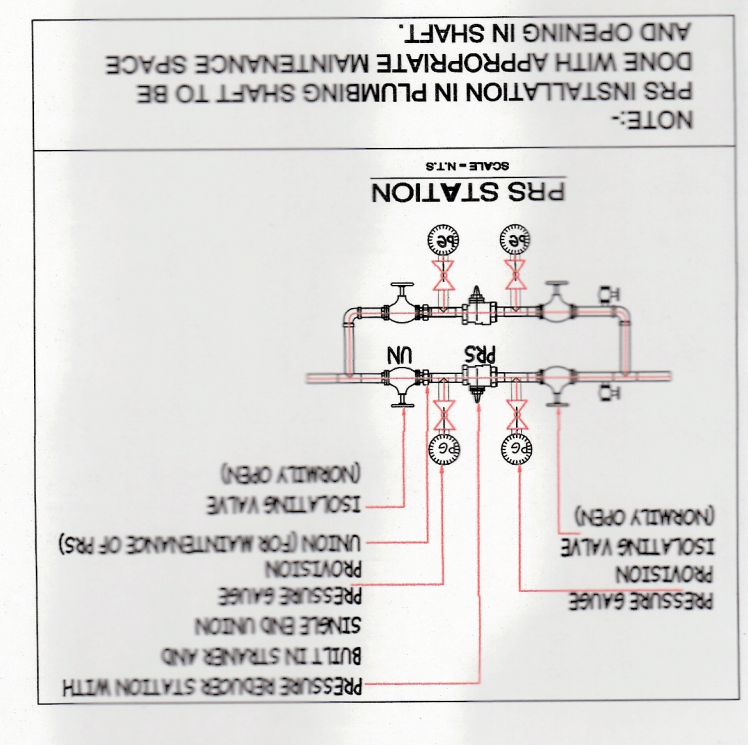

WC	WATER CLOSET	P.T.H	P.T.H WITH HOPPER
WB	WASH BASIN	N.L.T	MULTI WASH TRAP
SP	SHOWER PAN	N.T.	WYNN TRAP
HF	HEALTH FAUCET	FT	FLOOR TRAP
UR	URINAL	FD	FLOOR DRAIN
KM	KITCHEN SINK	UT	URINAL TRAP
WASHING MACHINE			
G	GEYSER		
	DRS CONNECTING WATER SUPPLY LINE		
	FMS FLUSHING WATER SUPPLY LINE		

[illegible]

AS PER RELEVANT IS CODES FOR EARTH QUAKE
BUILDING WILL BE DESIGNED (STRUCTURES)
RESISTANCE.