
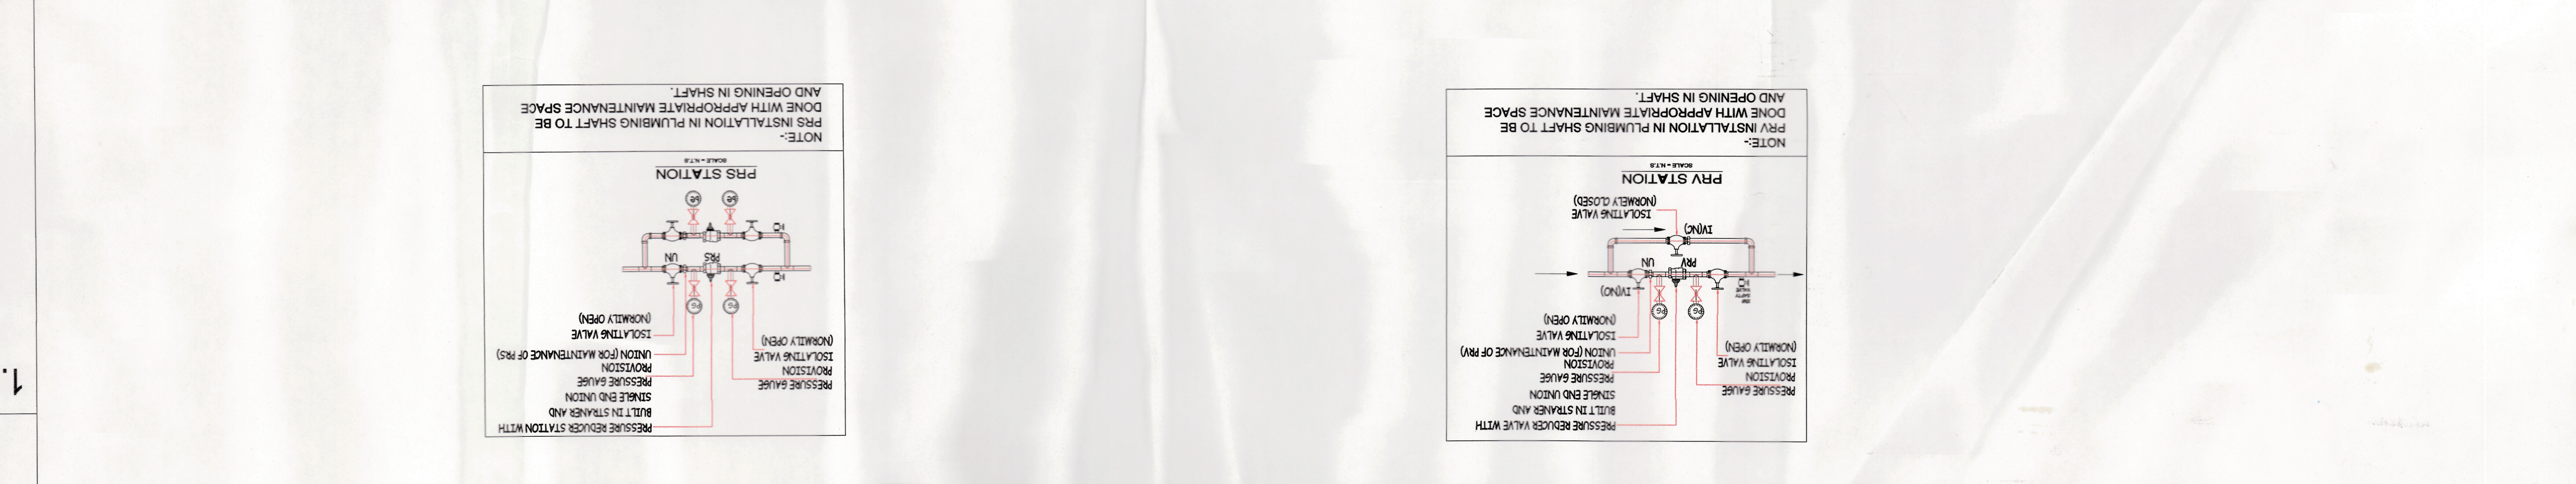
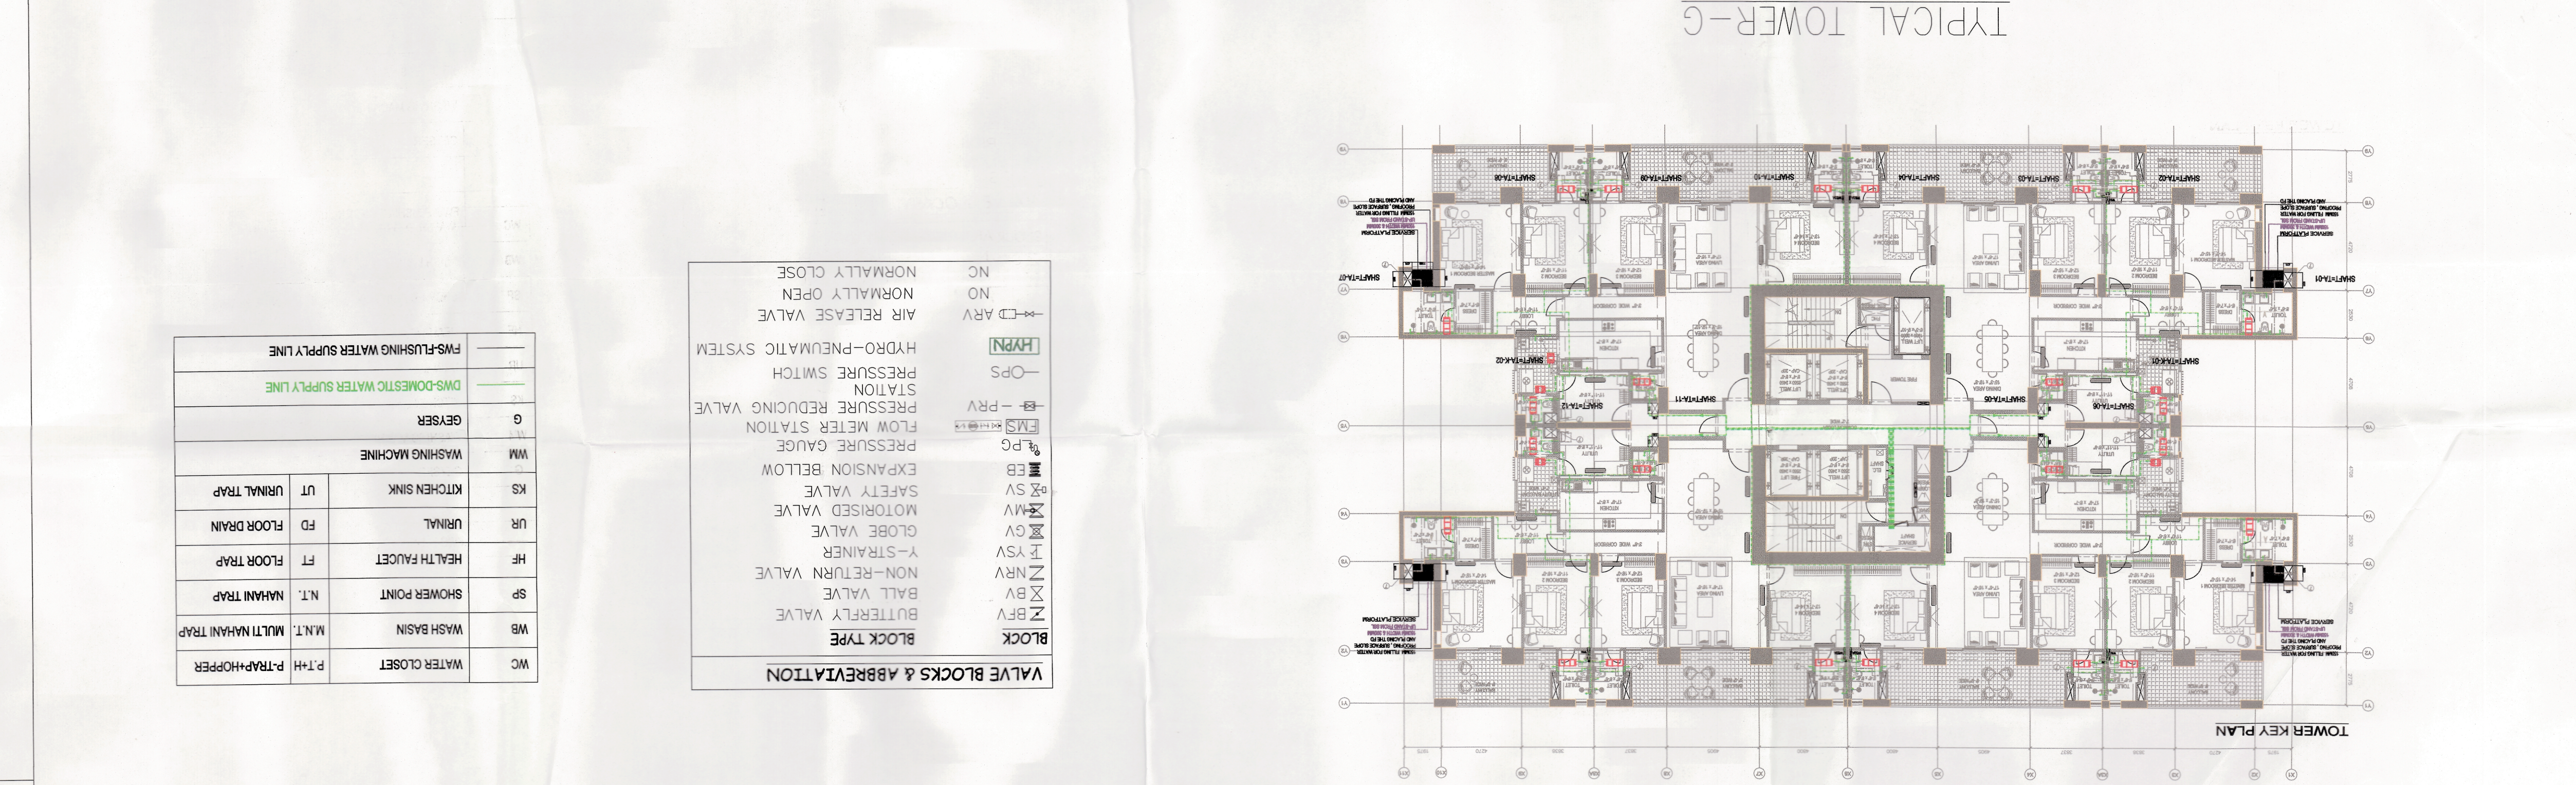
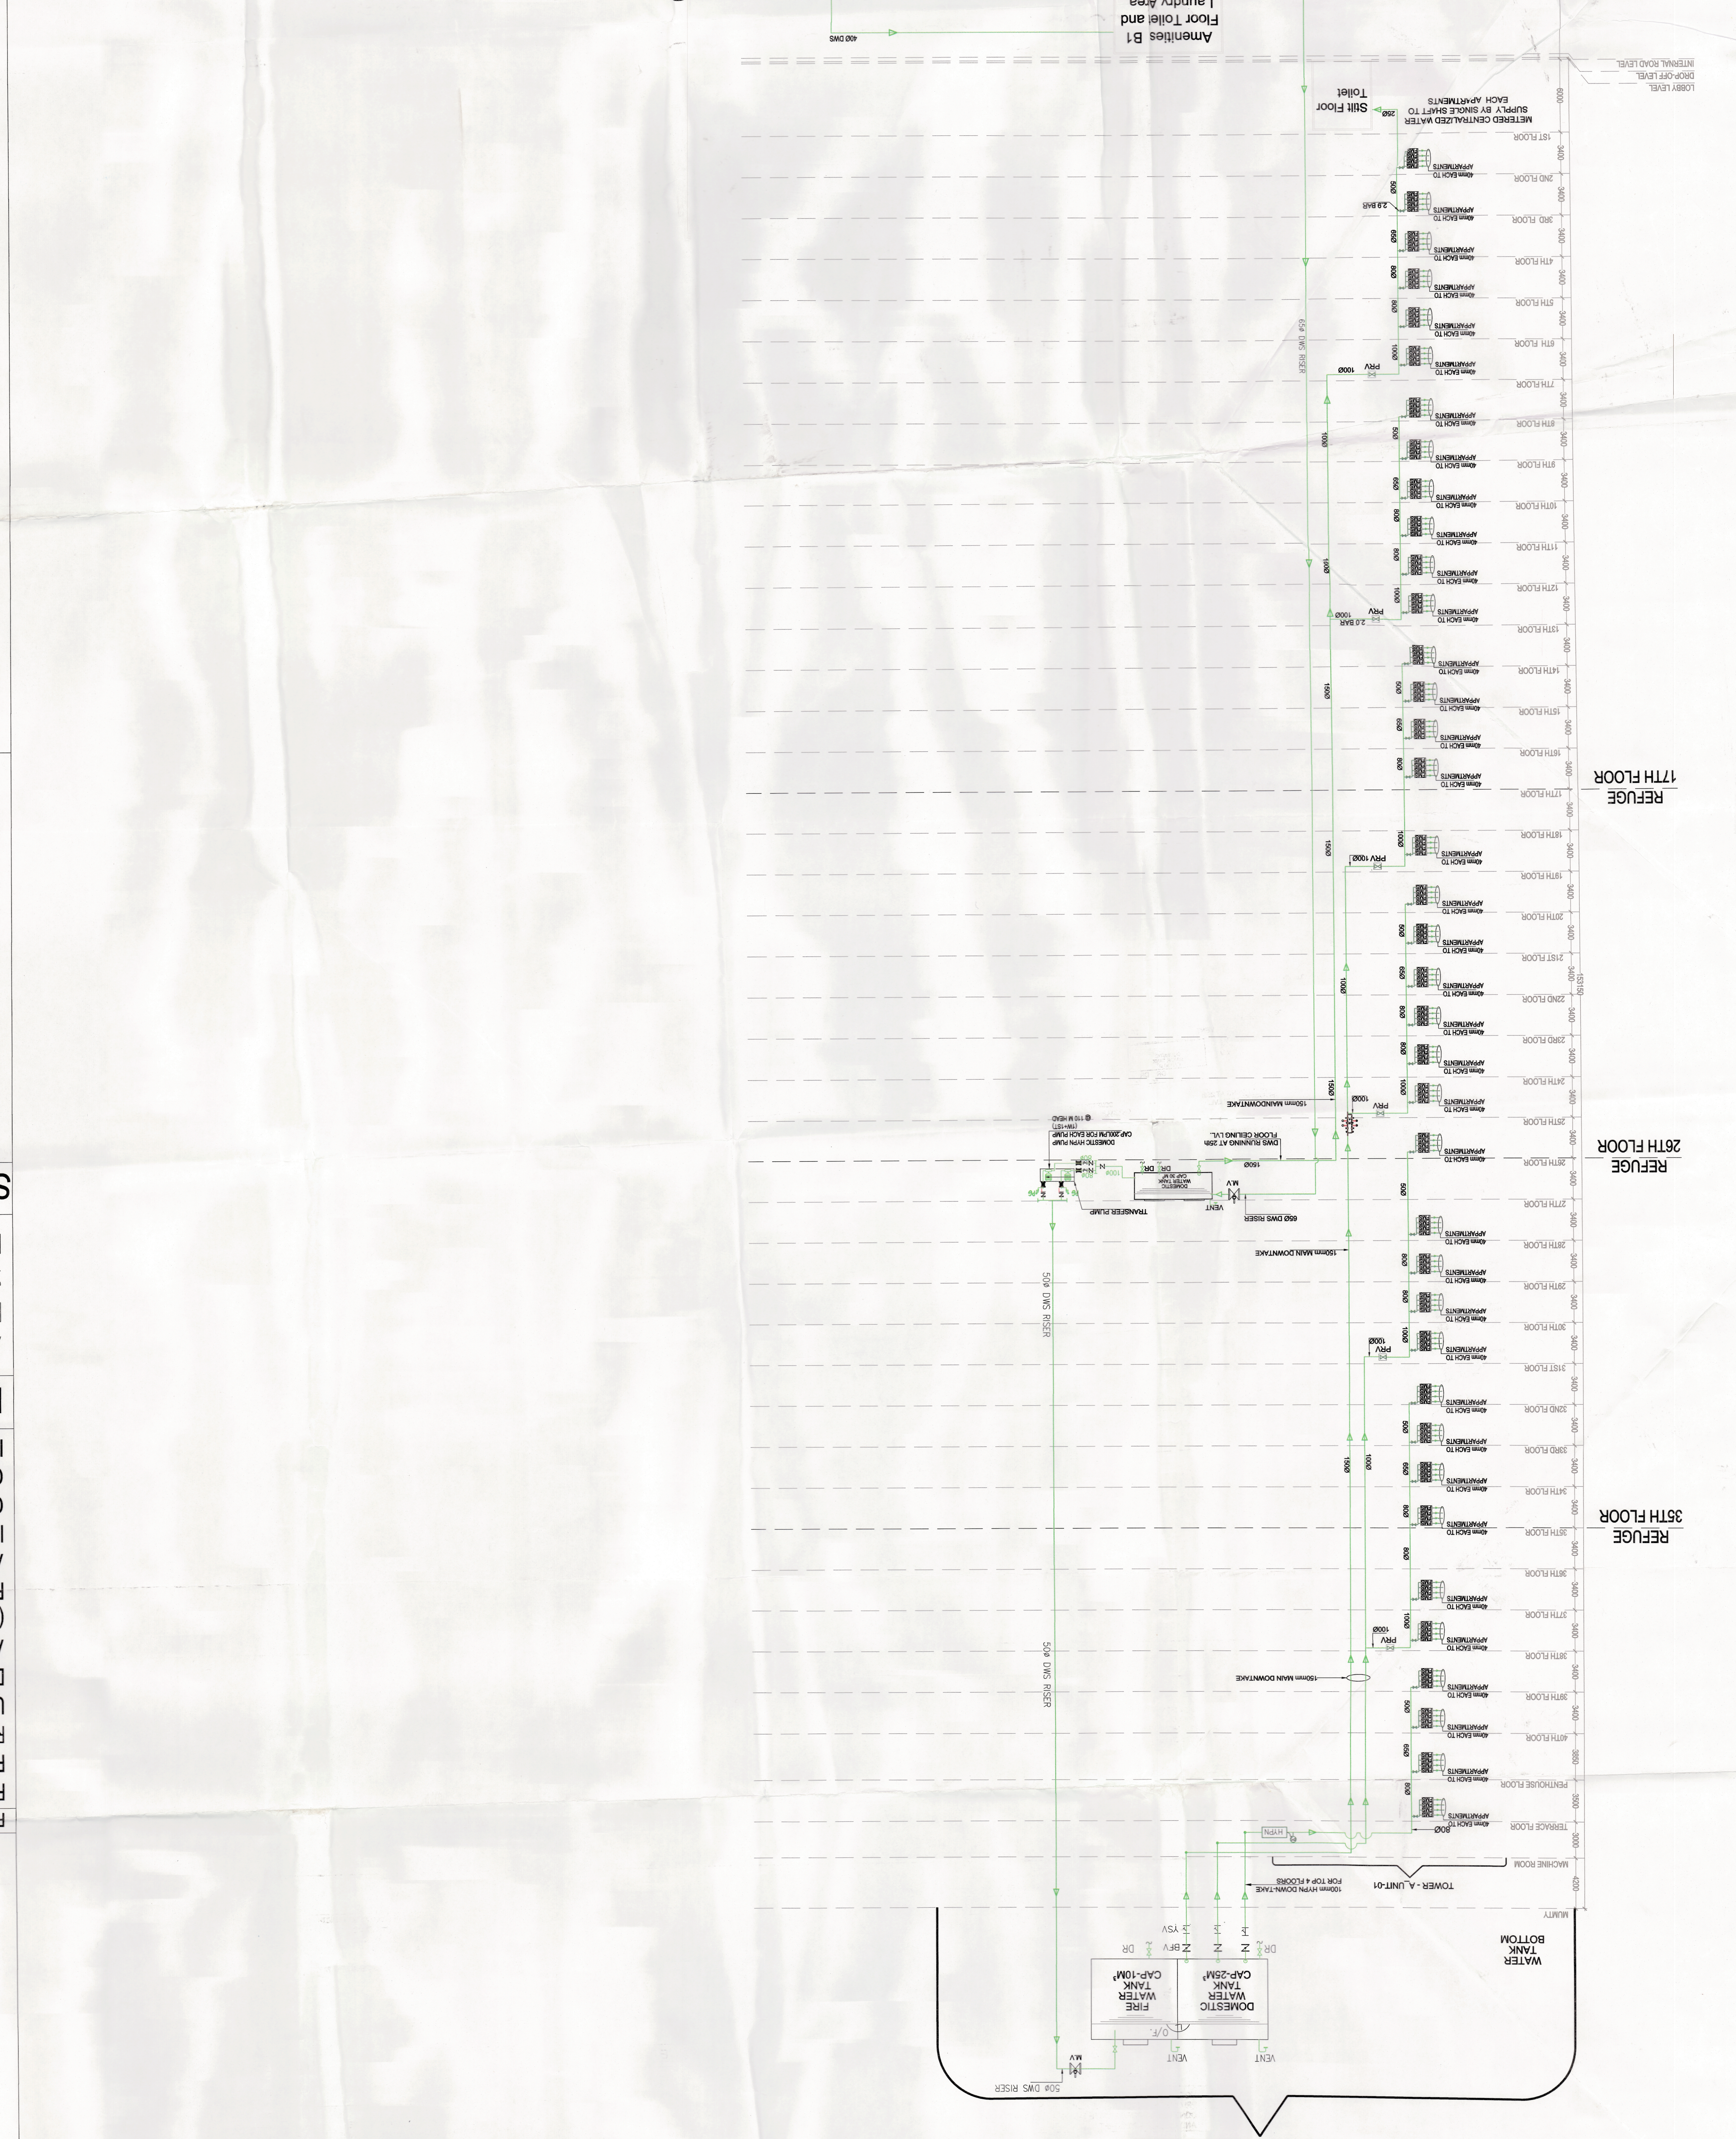
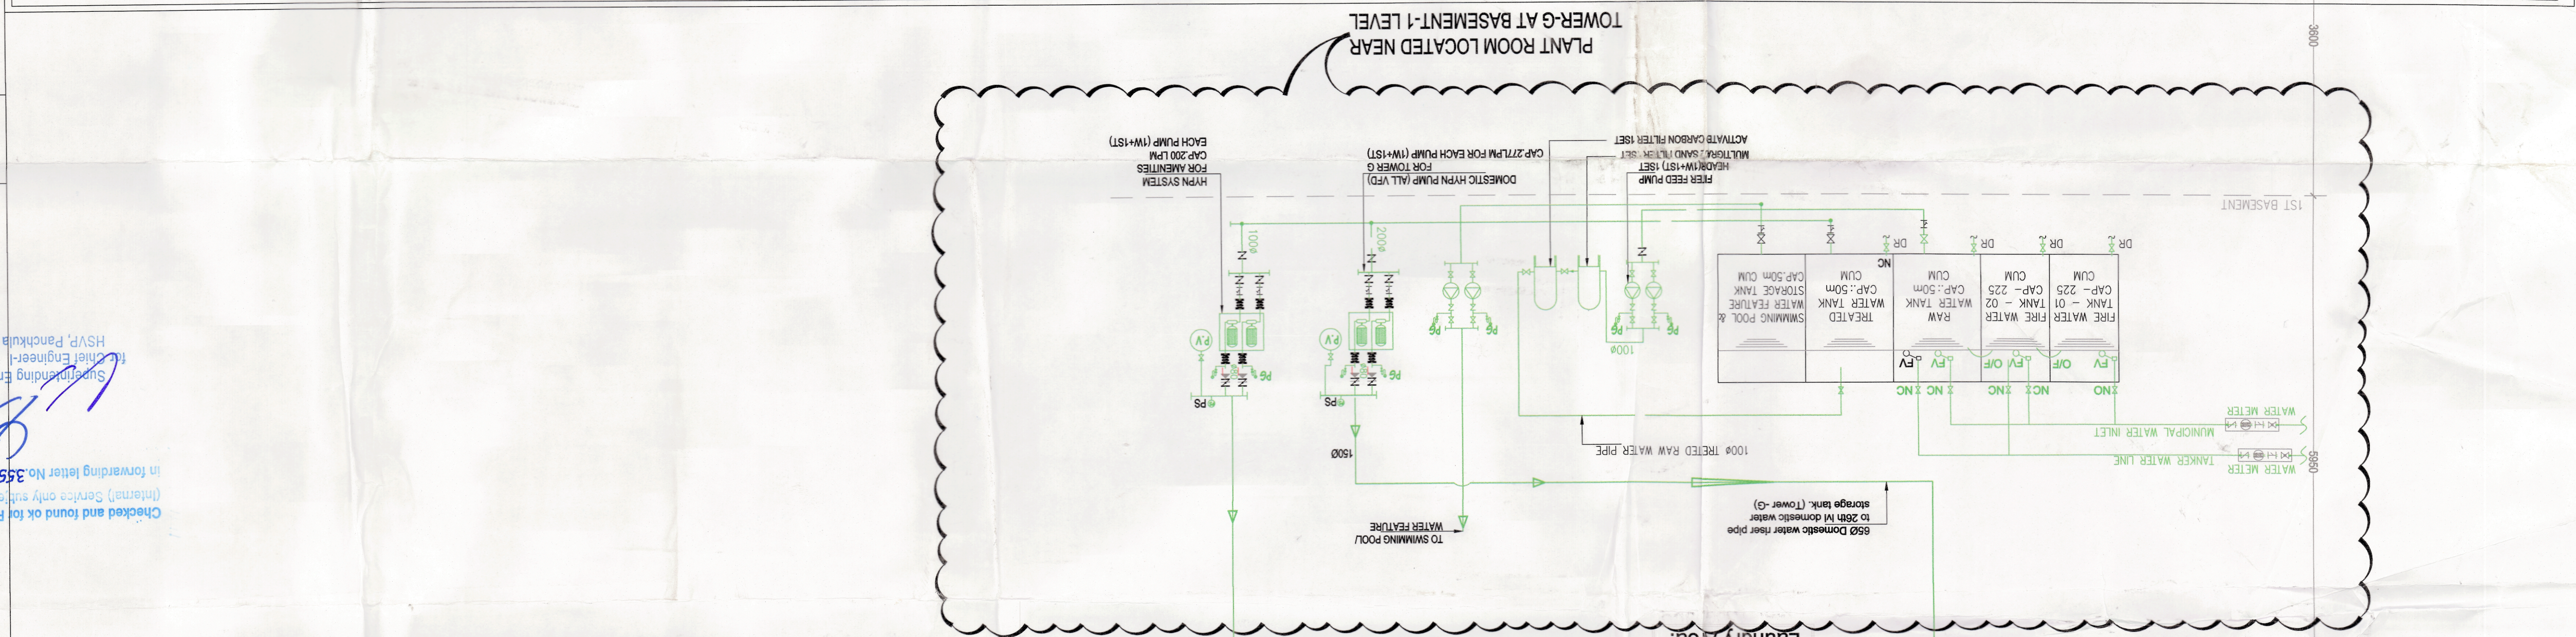



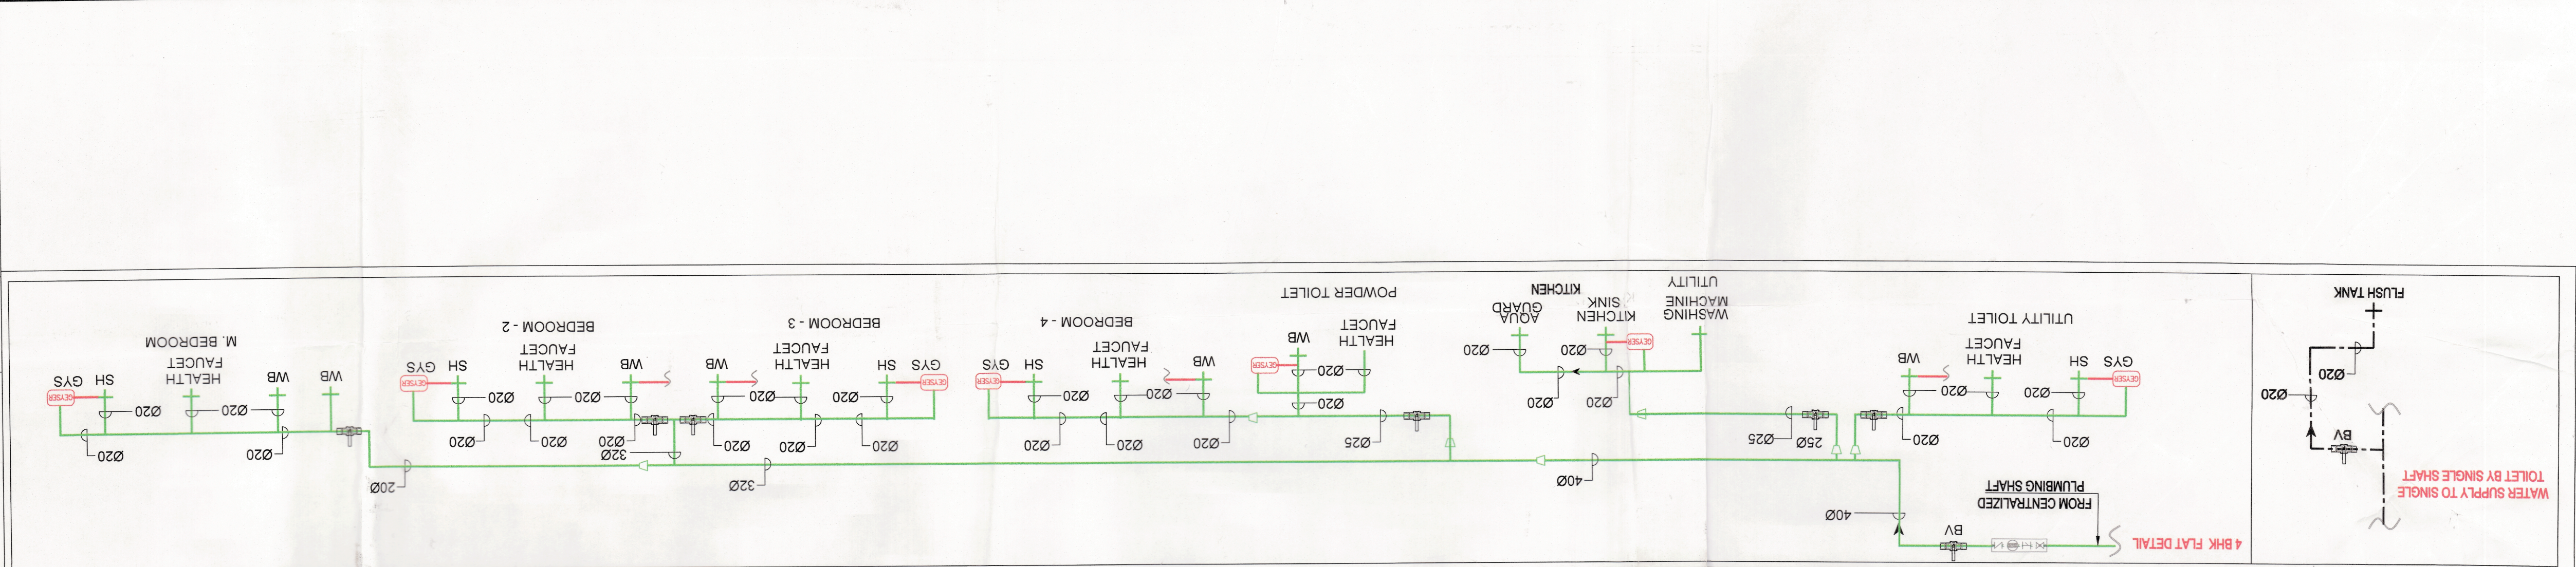

AS PER RELEVANT IS CODES FOR EARTH QUAKE
BUILDING WILL BE DESIGNED (STRUCTURES)
RESISTANCE.