

NOTE :-

1. BUILDING WILL BE DESIGNED (STRUCTURES) AS PER RELEVANT IS CODES FOR EARTHQUAKE RESISTANCE.

PROJECT
REVISED 1ST REVISION BUILDING PLANS OF PHASE - I (PWA 300/10) FALLING UNDER NEW INTEGRATED LICENSING POLICY (NILP) DATED 11.06.2022 ON LAND MEASURING 18.2825 ACRES (LICENCE NO. 219 OF 2022 DATED 25.12.2021) FOR DEVELOPMENT OF 100000 SQ. MTR. IN SECTOR - 76 & 77, GURUGRAM MANSAR URBAN AND 13.24 ACRES AS FRESH AS FRESH APPLIED AREA IN SECTOR - 76 & 77, GURUGRAM MANSAR URBAN COLLABORATION WITH LAND OWNERS AND IT'S ASSOCIATE COMPANIES


DESIGN ARCHITECTS

Arrop Associates Pvt. Ltd.,
Plot No.-368, Institutional Area,
Sector-42 Gurgaon,
Haryana-122001.

SUBMISSION ARCHITECTS

RISIMS
ARCHITECTS

RMS ARCHITECTS PVT. LTD.
69, Nara Nivas, Bhawan Kunj
(Behind D2), Vasant Kunj,
New Delhi-110070.
Tel: 011-26688616/26688617
WWW.RISIMS-ARCH.COM

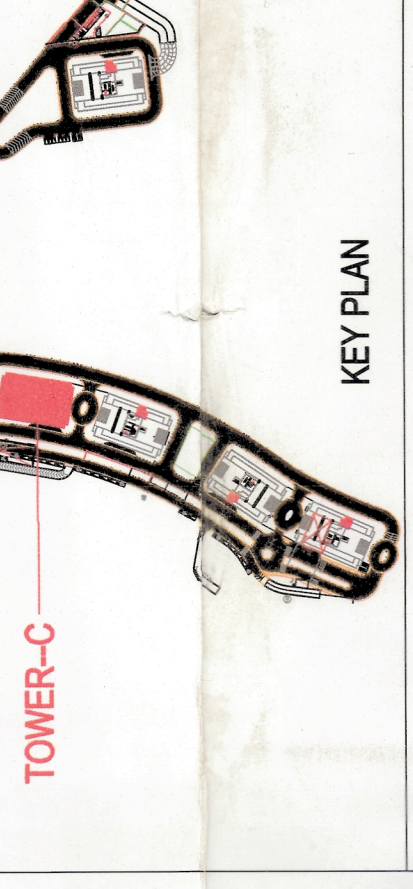

KEY PLAN









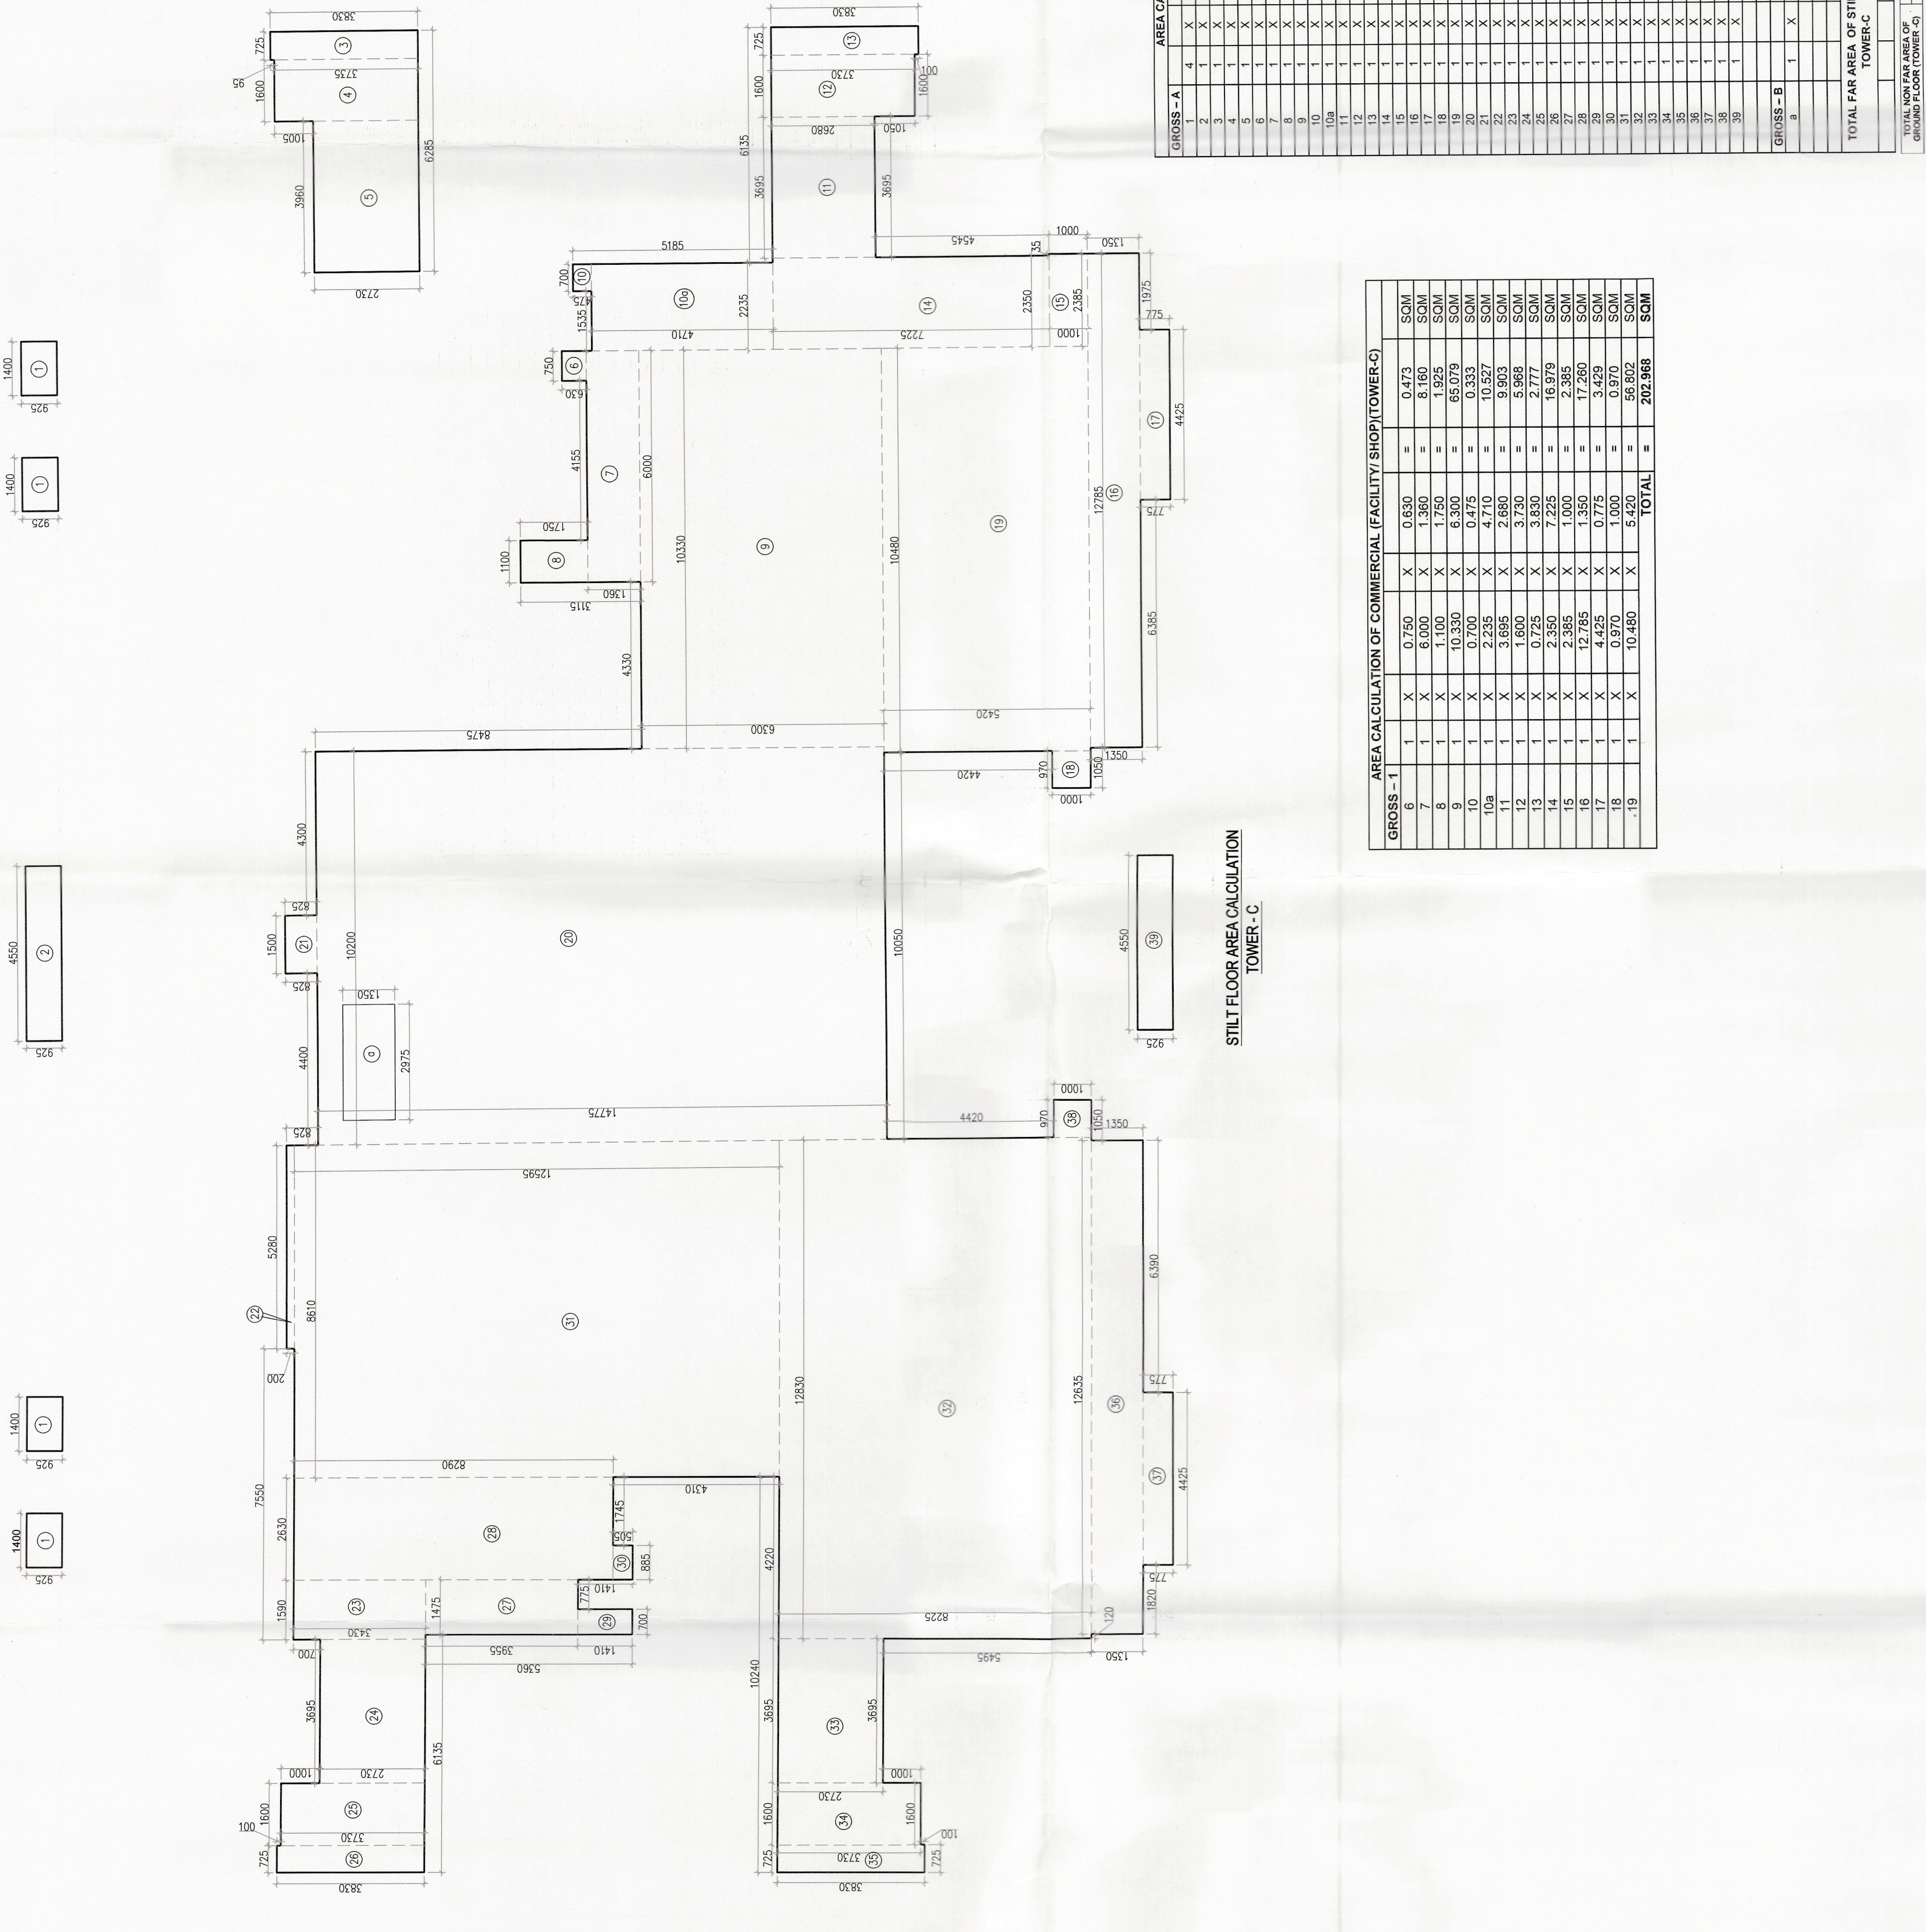

STILL FLOOR AREA CALCULATION
TOWER - C








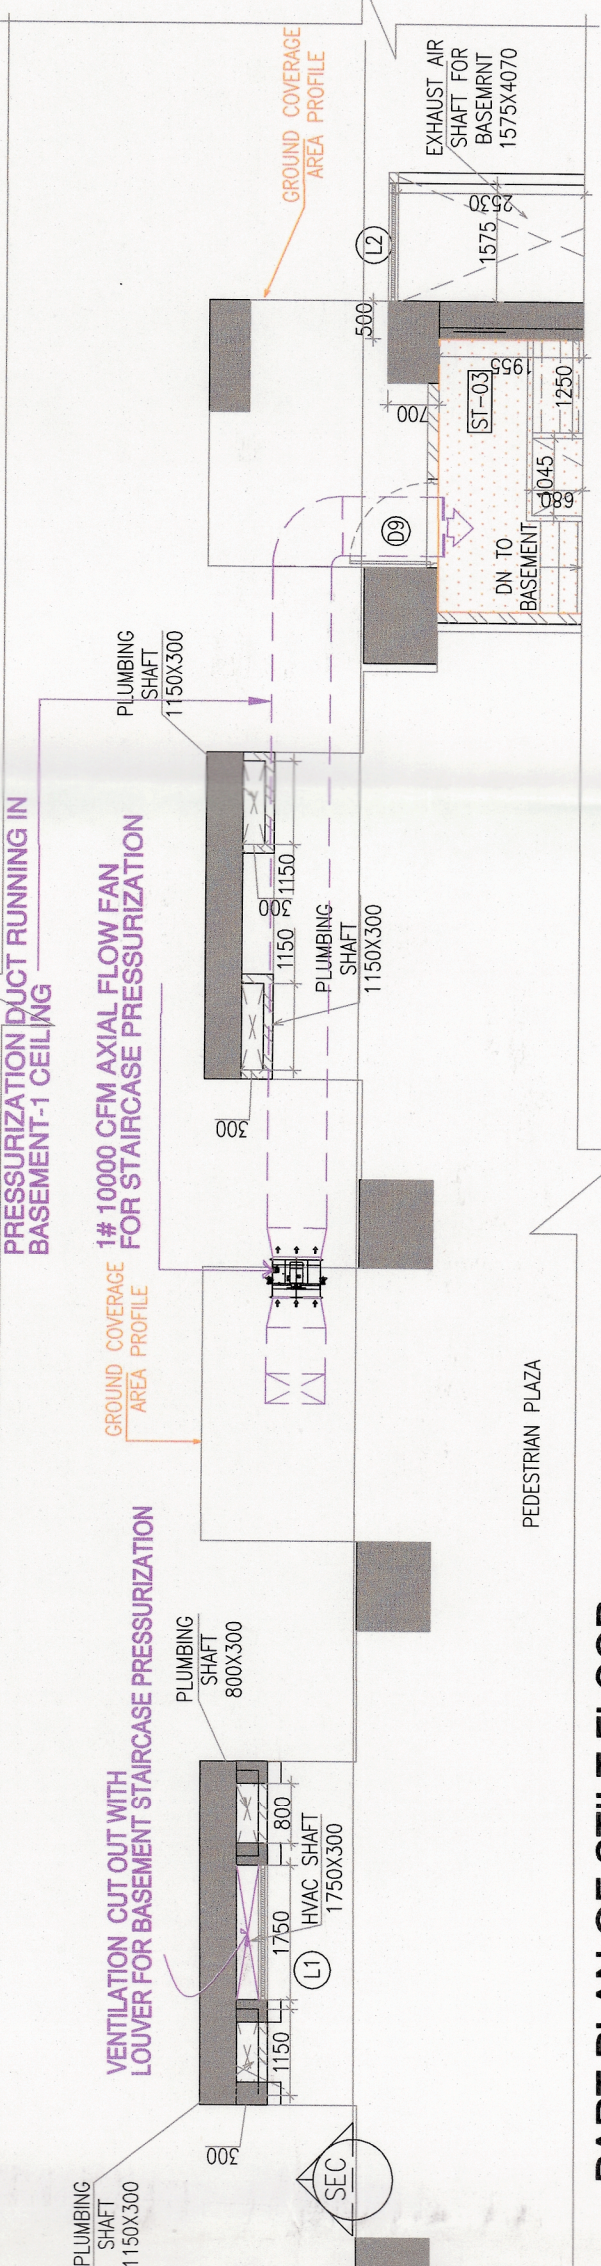

PART PLAN OF STILL FLOOR

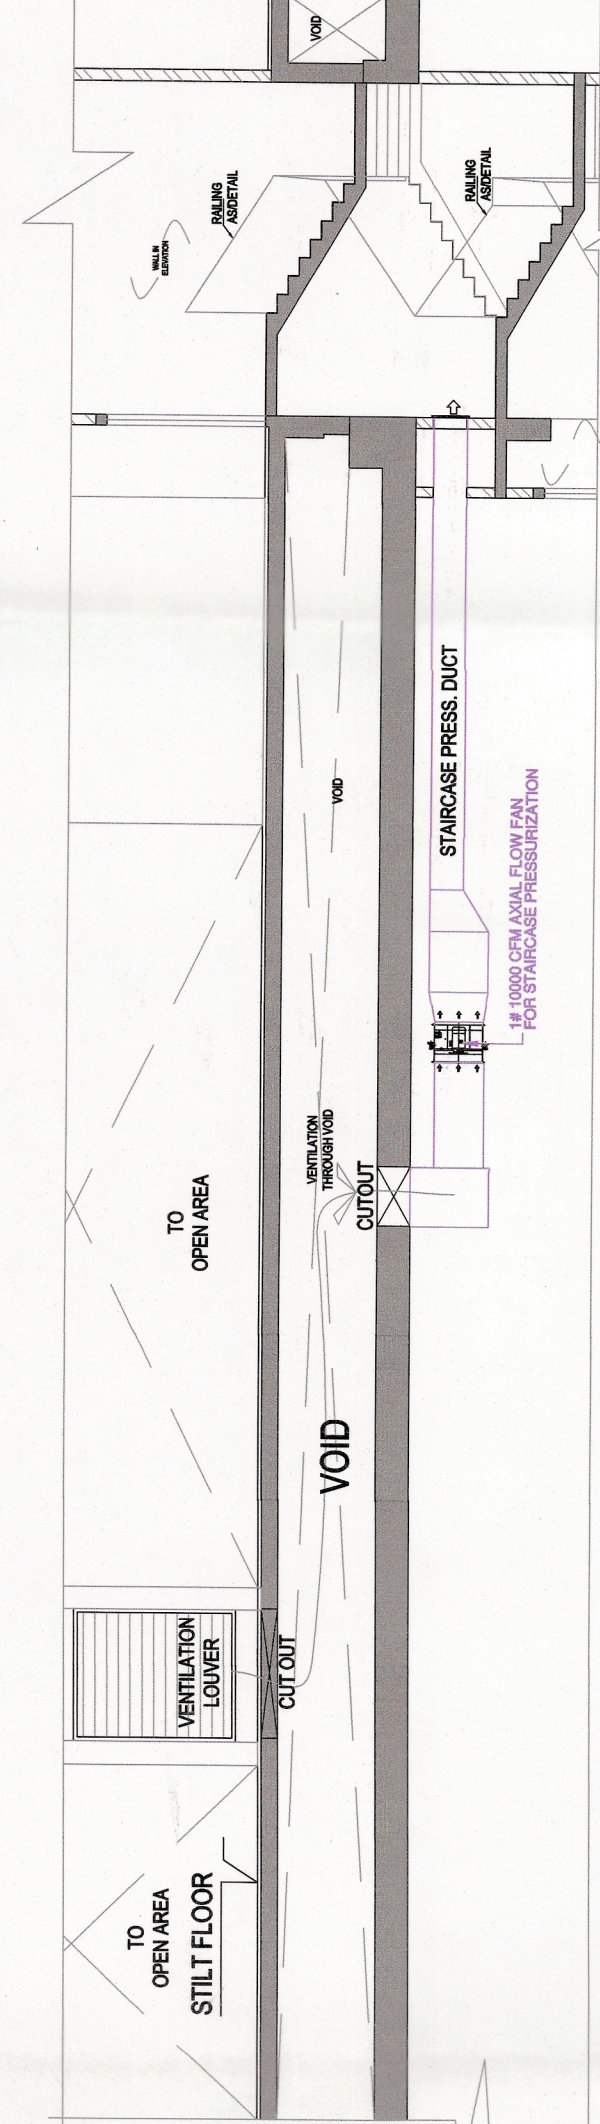

SCHEMATIC SECTION : STAIRCASE PRESSURIZATION

