

Note :-

1. BUILDING WILL BE DESIGNED (STRUCTURES) AS PER RELEVANT IS CODES FOR EARTHQUAKE RESISTANCE.




STAIRCASE PRESSURIZATION	

PART PLAN OF STILT FLOOR

SCHEMATIC SECTION : STAIRCASE PRESSURIZATION

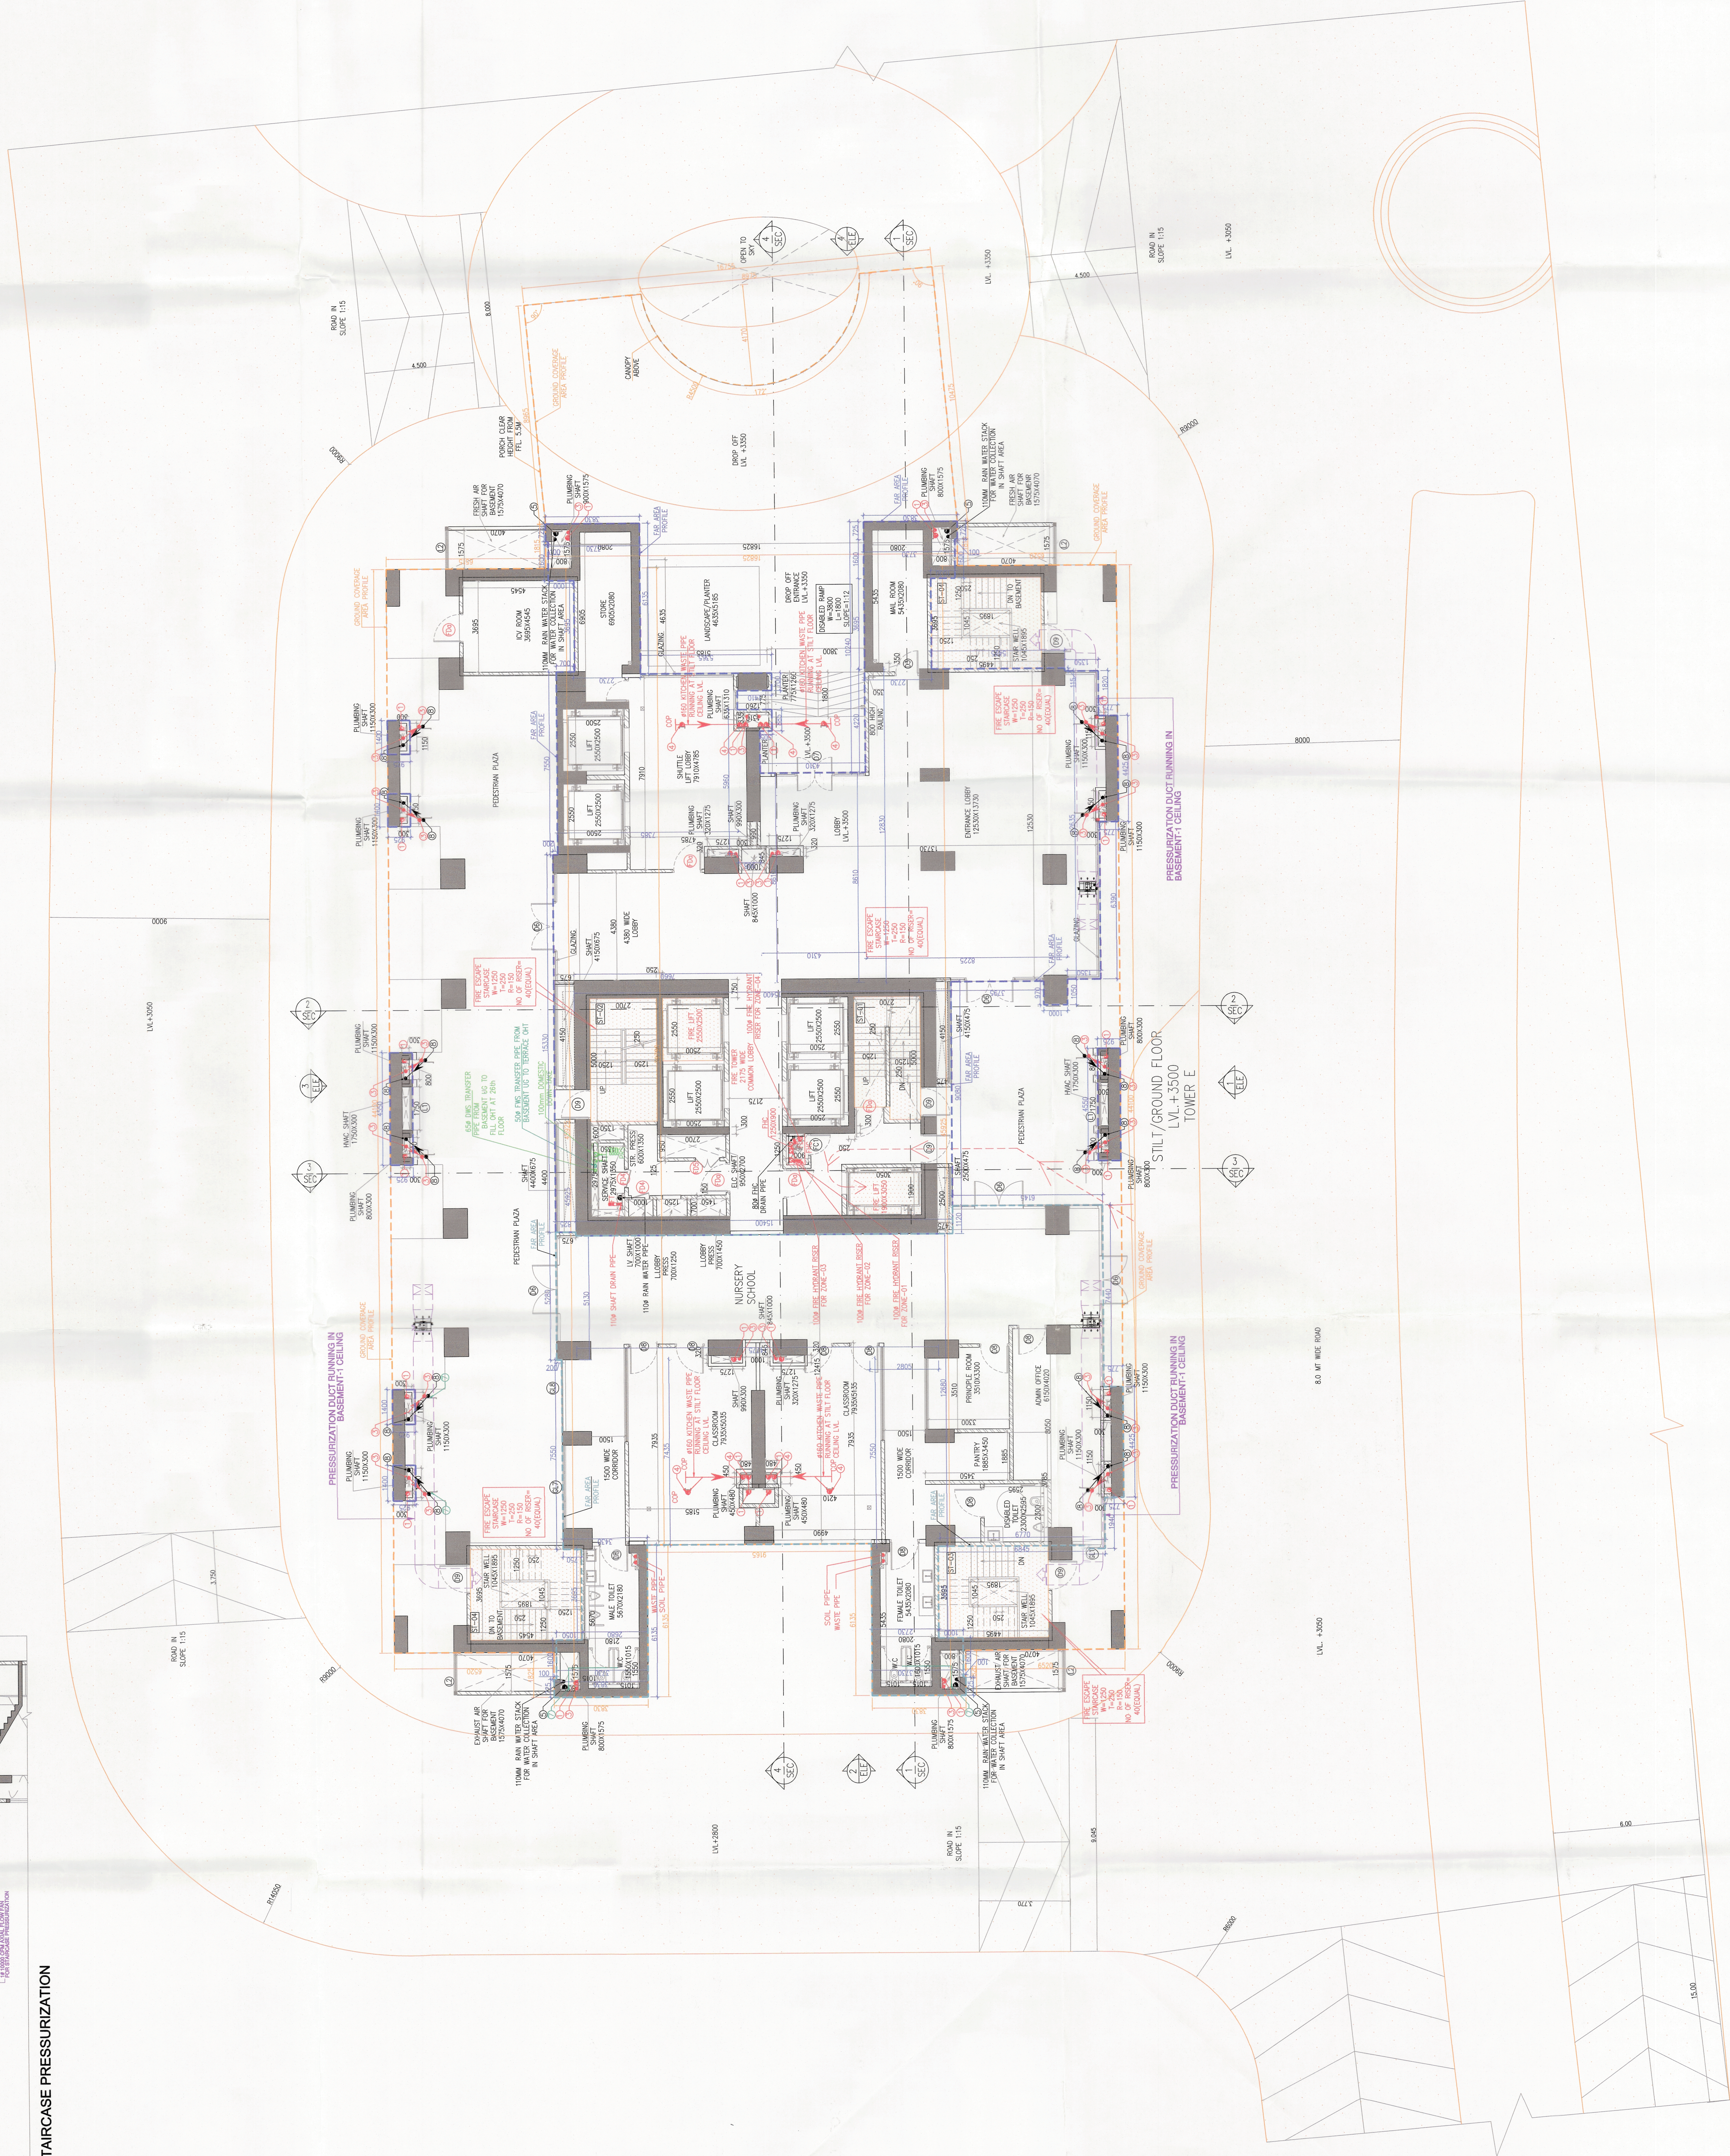

