


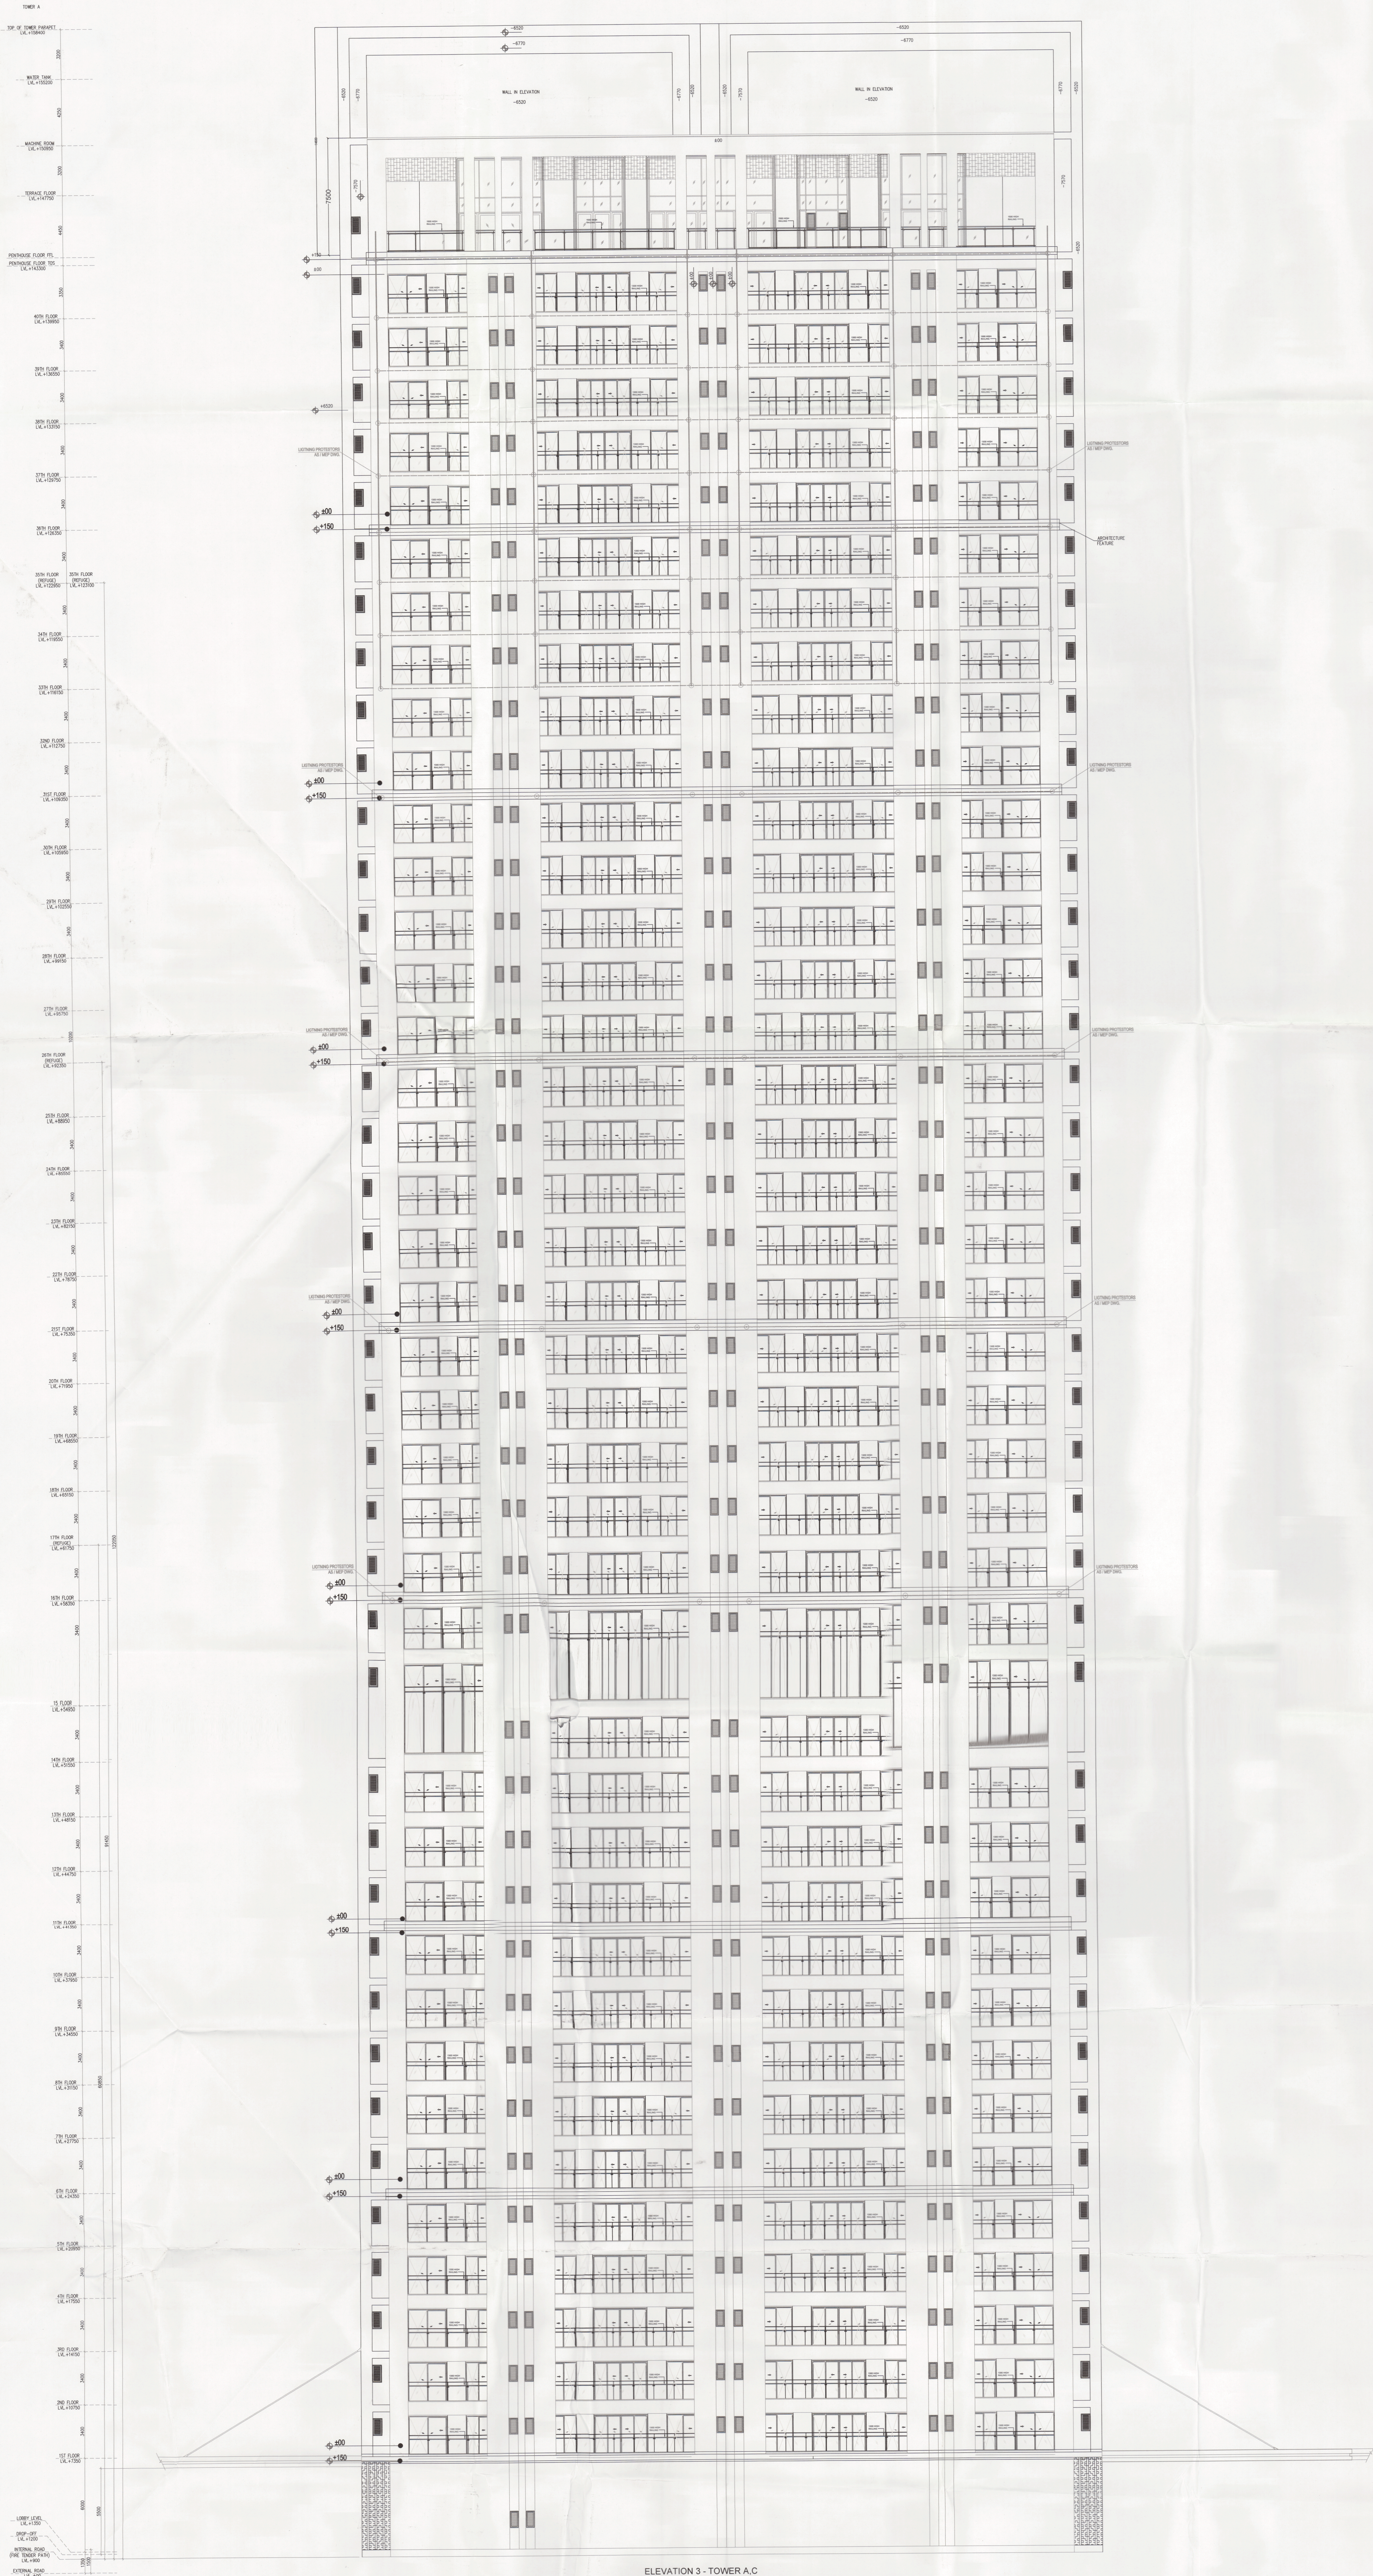

Note :-

1. BUILDING WILL BE DESIGNED (STRUCTURES)  
AS PER RELEVANT IS CODES FOR EARTH QUAKE  
RESISTANCE.

PROJECT  
REVISED(1ST REVISION) BUILDING PLANS OF  
PHASE-1(PRIVANA-SOUTH) FALLING UNDER  
RESIDENTIAL COLONY  
UNDER NEW INTEGRATED LICENSING POLICY(NILP)  
DATED 11.05.2022 ON LAND MEASURING 116.29625  
ACRES (LICENCE NO. 219 OF 2023.DATED 25-10-23.)  
(AN AREA MEASURING 103.05625 ACRES MIGRATION  
FROM LICENCE NO. 27 OF 2012 DATED 02.04.2012  
AND 13.24 ACRES AS FRESH AS FRESH APPLIED AREA)  
IN SECTOR -76 & 77, GURUGRAM MANESAR URBAN  
COMPLEX BEING DEVELOPED BY DLF LTD.IN  
COLLABORATION WITH LAND OWNERS AND  
IT'S ASSOCIATE COMPANIES

DESIGN ARCHITECTS

Arcop Associates Pvt. Ltd.,  
Plot No.-36B,Institutional Area,  
Sector-32,Gurgaon,  
Haryana-122001.

SUBMISSION ARCHITECTS



RSMS ARCHITECTS PVT. LTD.  
69,Nora Niwas Bhawani Kunj  
(Behind D2), Vasant Kunj,  
New Delhi-110070.  
Tel.: 011-26898616,26898617  
www.rsms-arch.com

This is a "PROVISIONAL BUILDING PLAN"  
approved only for the purpose of inviting  
Objections from the general public

Signature of S.T.P. (HQ) Member Secretary SPAG  
Signature of S.T.P. (G) Member SPAG  
Signature of C.T.P. (HR) Chairman EPAG  
Signature of D.T.P. (HQ)  
Signature of A.P.P. (HQ)  
Signature of D.N.E. (KUMAR) P.A. (HQ)

TO BE READ WITH THIS OFFICE  
MEMO NO. 4347-5  
DATED: 17/11/2025

|                                 |                             |
|---------------------------------|-----------------------------|
| ARCHITECT'S SEAL<br>& SIGNATURE | OWNER'S SEAL<br>& SIGNATURE |
|                                 |                             |
|                                 |                             |
| JAN.-2025                       | Scale : 1:100               |
| Drawing Title: -                | Drawing No: -               |
| ELEVATION-3<br>TOWER-A & C      | TAC-03                      |
|                                 | 1-06052025                  |