

Note :-
1. BUILDING WILL BE DESIGNED (STRUCTURES)
AS PER RELEVANT IS CODES FOR EARTH QUAKE
RESISTANCE.

PROJECT
REVISED/ST REVISION BUILDING PLANS OF
PHASE-I (PRIVATA-SOUTH) FALLING UNDER
RESIDENTIAL COLONY
UNDER NEW INTEGRATED LICENSING POLICY (NILP)
DATED 11.05.2022 ON LAND MEASURING 118.29825
ACRES (LICENSE NO. 219 OF 2023 DATED 25-10-23)
(AN AREA MEASURING 108.0825 ACRES MIGRATION
FROM LICENSE NO. 27 OF 2017 DATED 02.04.2012
AND 13.24 ACRES AS FRESH AS FRESH APPLIED AREA)
IN SECTION -76 & 77 GURUGRAM MANSUKH URBAN
COMPLEX BEING DEVELOPED BY DLF LTD IN
COLLABORATION WITH LAND OWNERS AND
ITS ASSOCIATE COMPANIES

DESIGN ARCHITECTS
Arcop Associates Pvt. Ltd.,
Plot No.- 36B Institutional Area,
Sector-32 Gurgaon,
Haryana-122001.

SUBMISSION ARCHITECTS
RSMs ARCHITECTS PVT. LTD.
69, Nara Niwas Bhawan, Kunj
(Behind D2), Vasant Kunj,
New Delhi-110070
Tel: 011-26838616, 26838617
www.rsm-arch.com

RSMs ARCHITECTS

TO BE READ WITH THIS OFFICE
MEMO NO. 13473
DATED 17/11/2023

ARCHITECT'S SEAL & SIGNATURE

OWNER'S SEAL & SIGNATURE

DATE: 17/11/2023

SCALE: 1:100


DRAWING NO: TD-07

DATE: 17/11/2023

TOP FLOOR LEVEL PLAN
LVL. +161750
(TOWER-D)


MACHINE ROOM WATER TANK & ROOF
(TOWER-D)

1-06052025

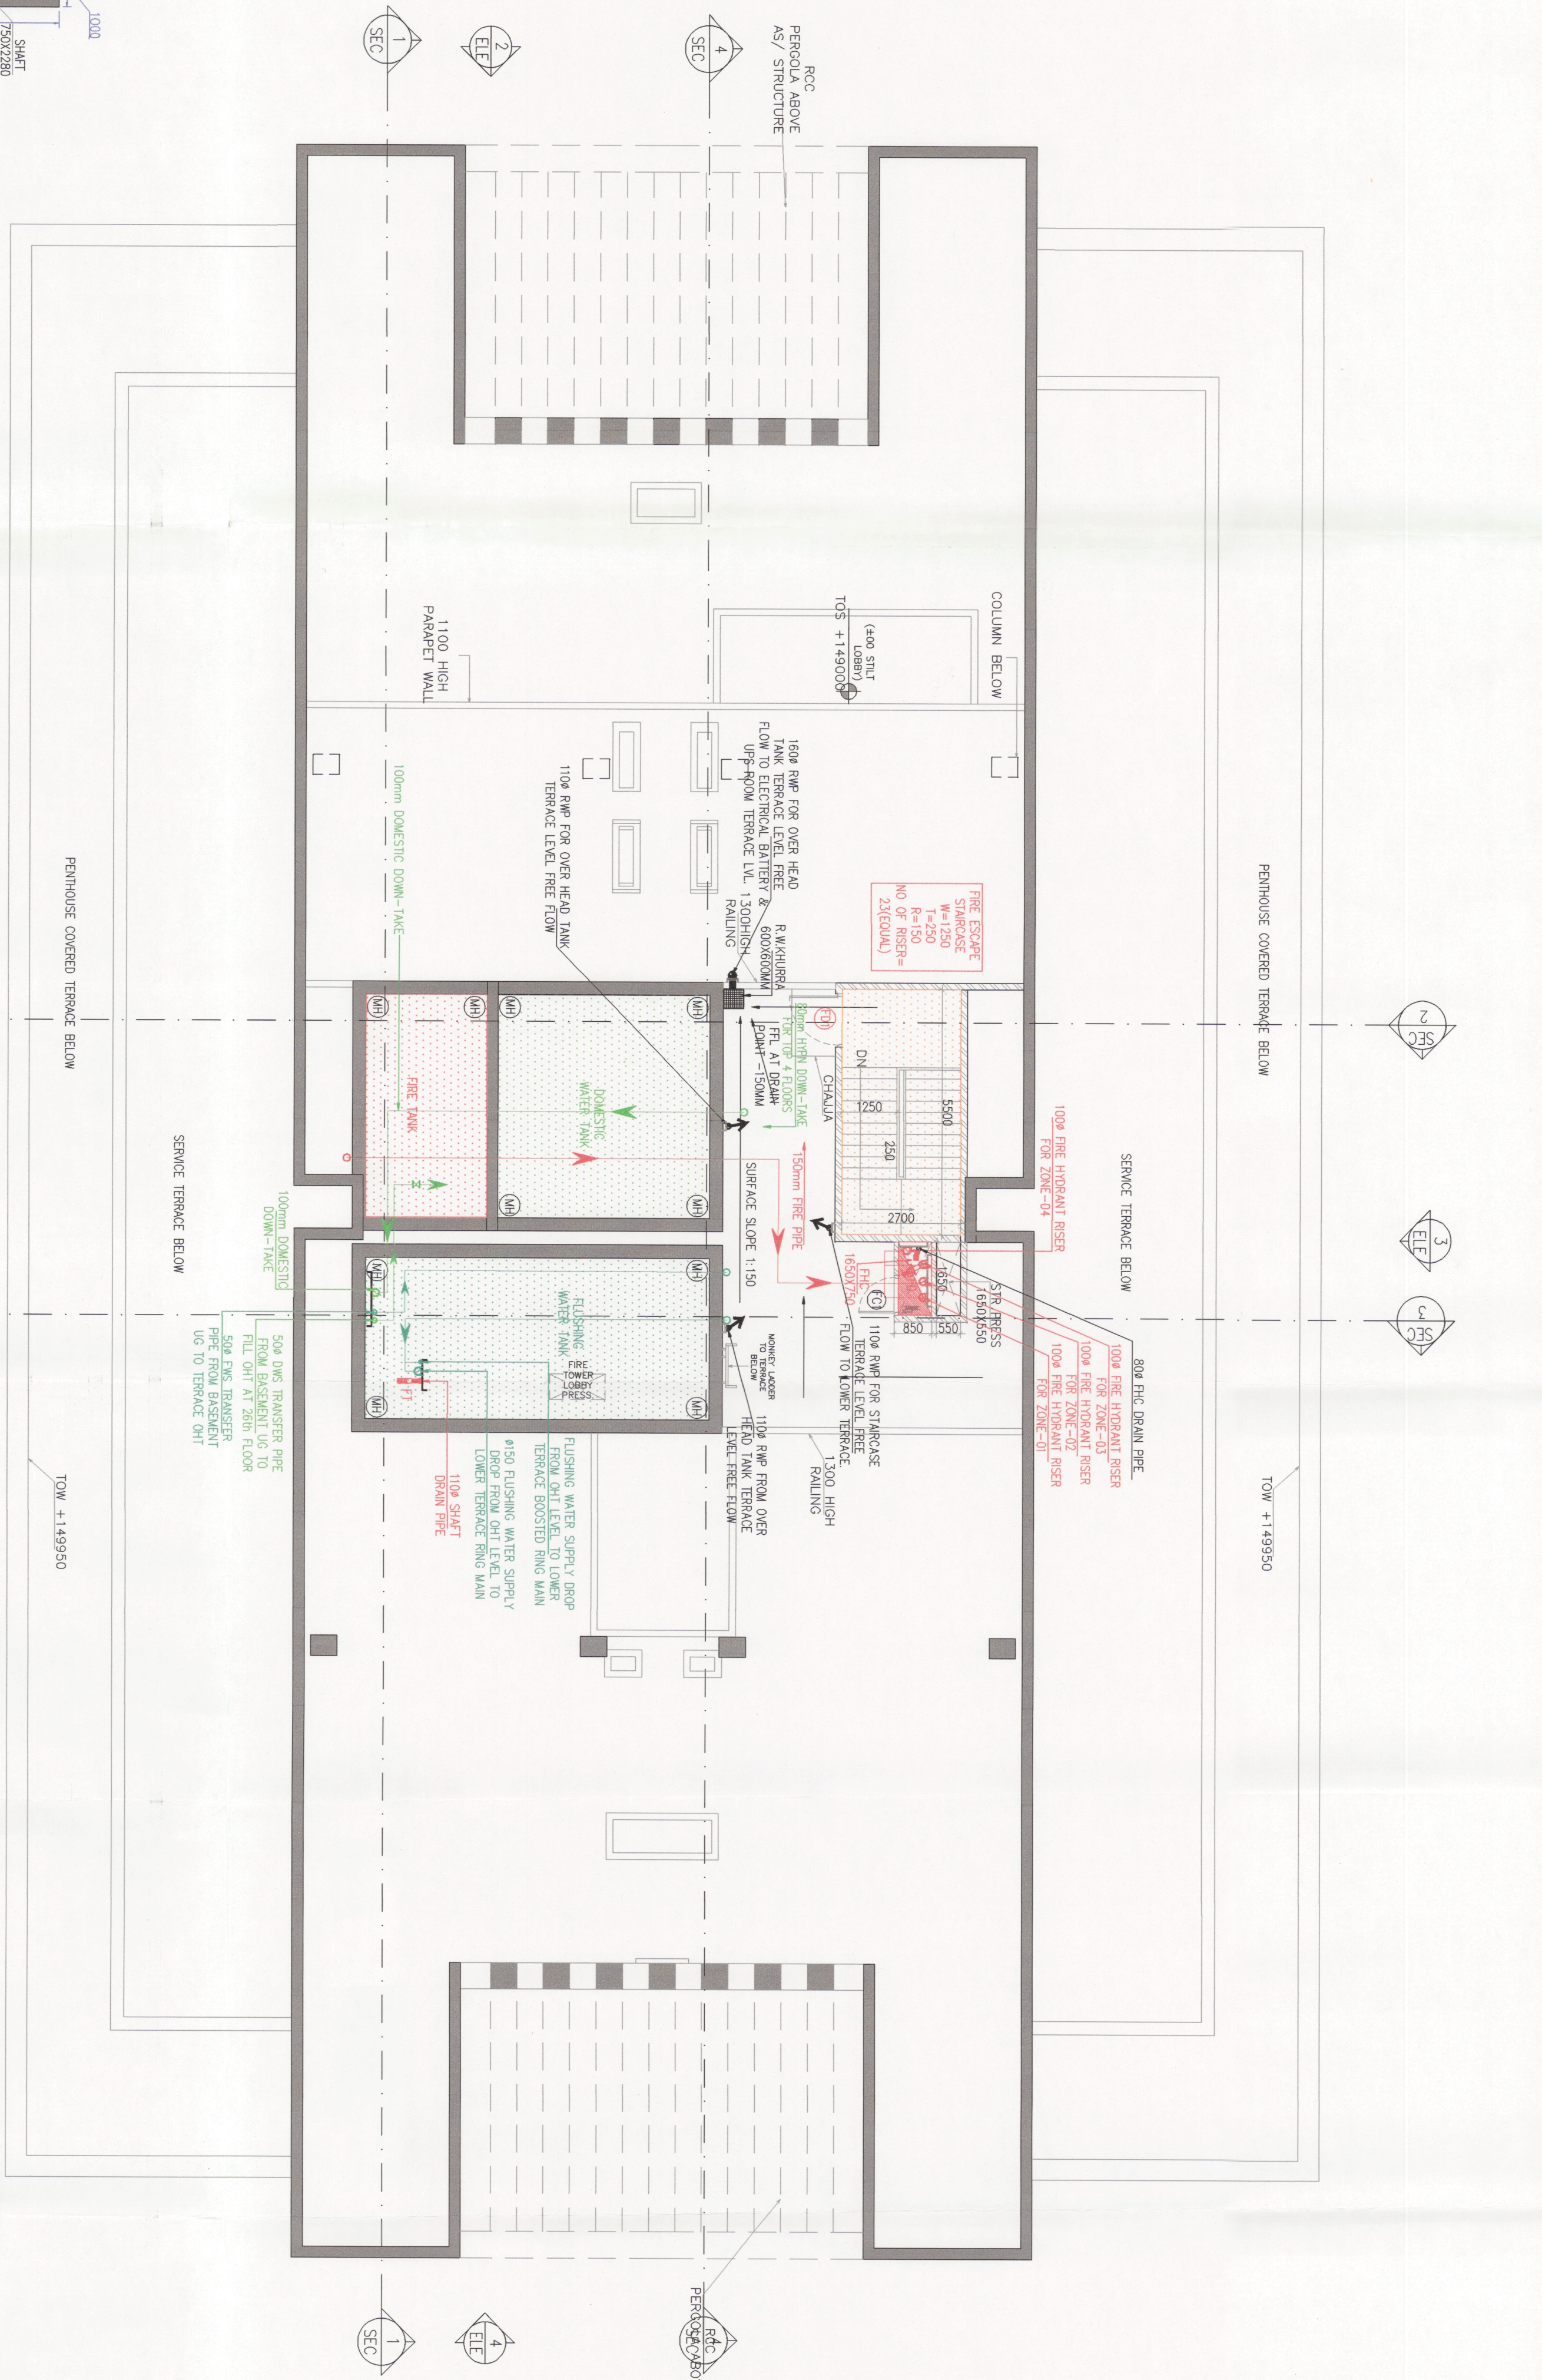

LEGEND :-

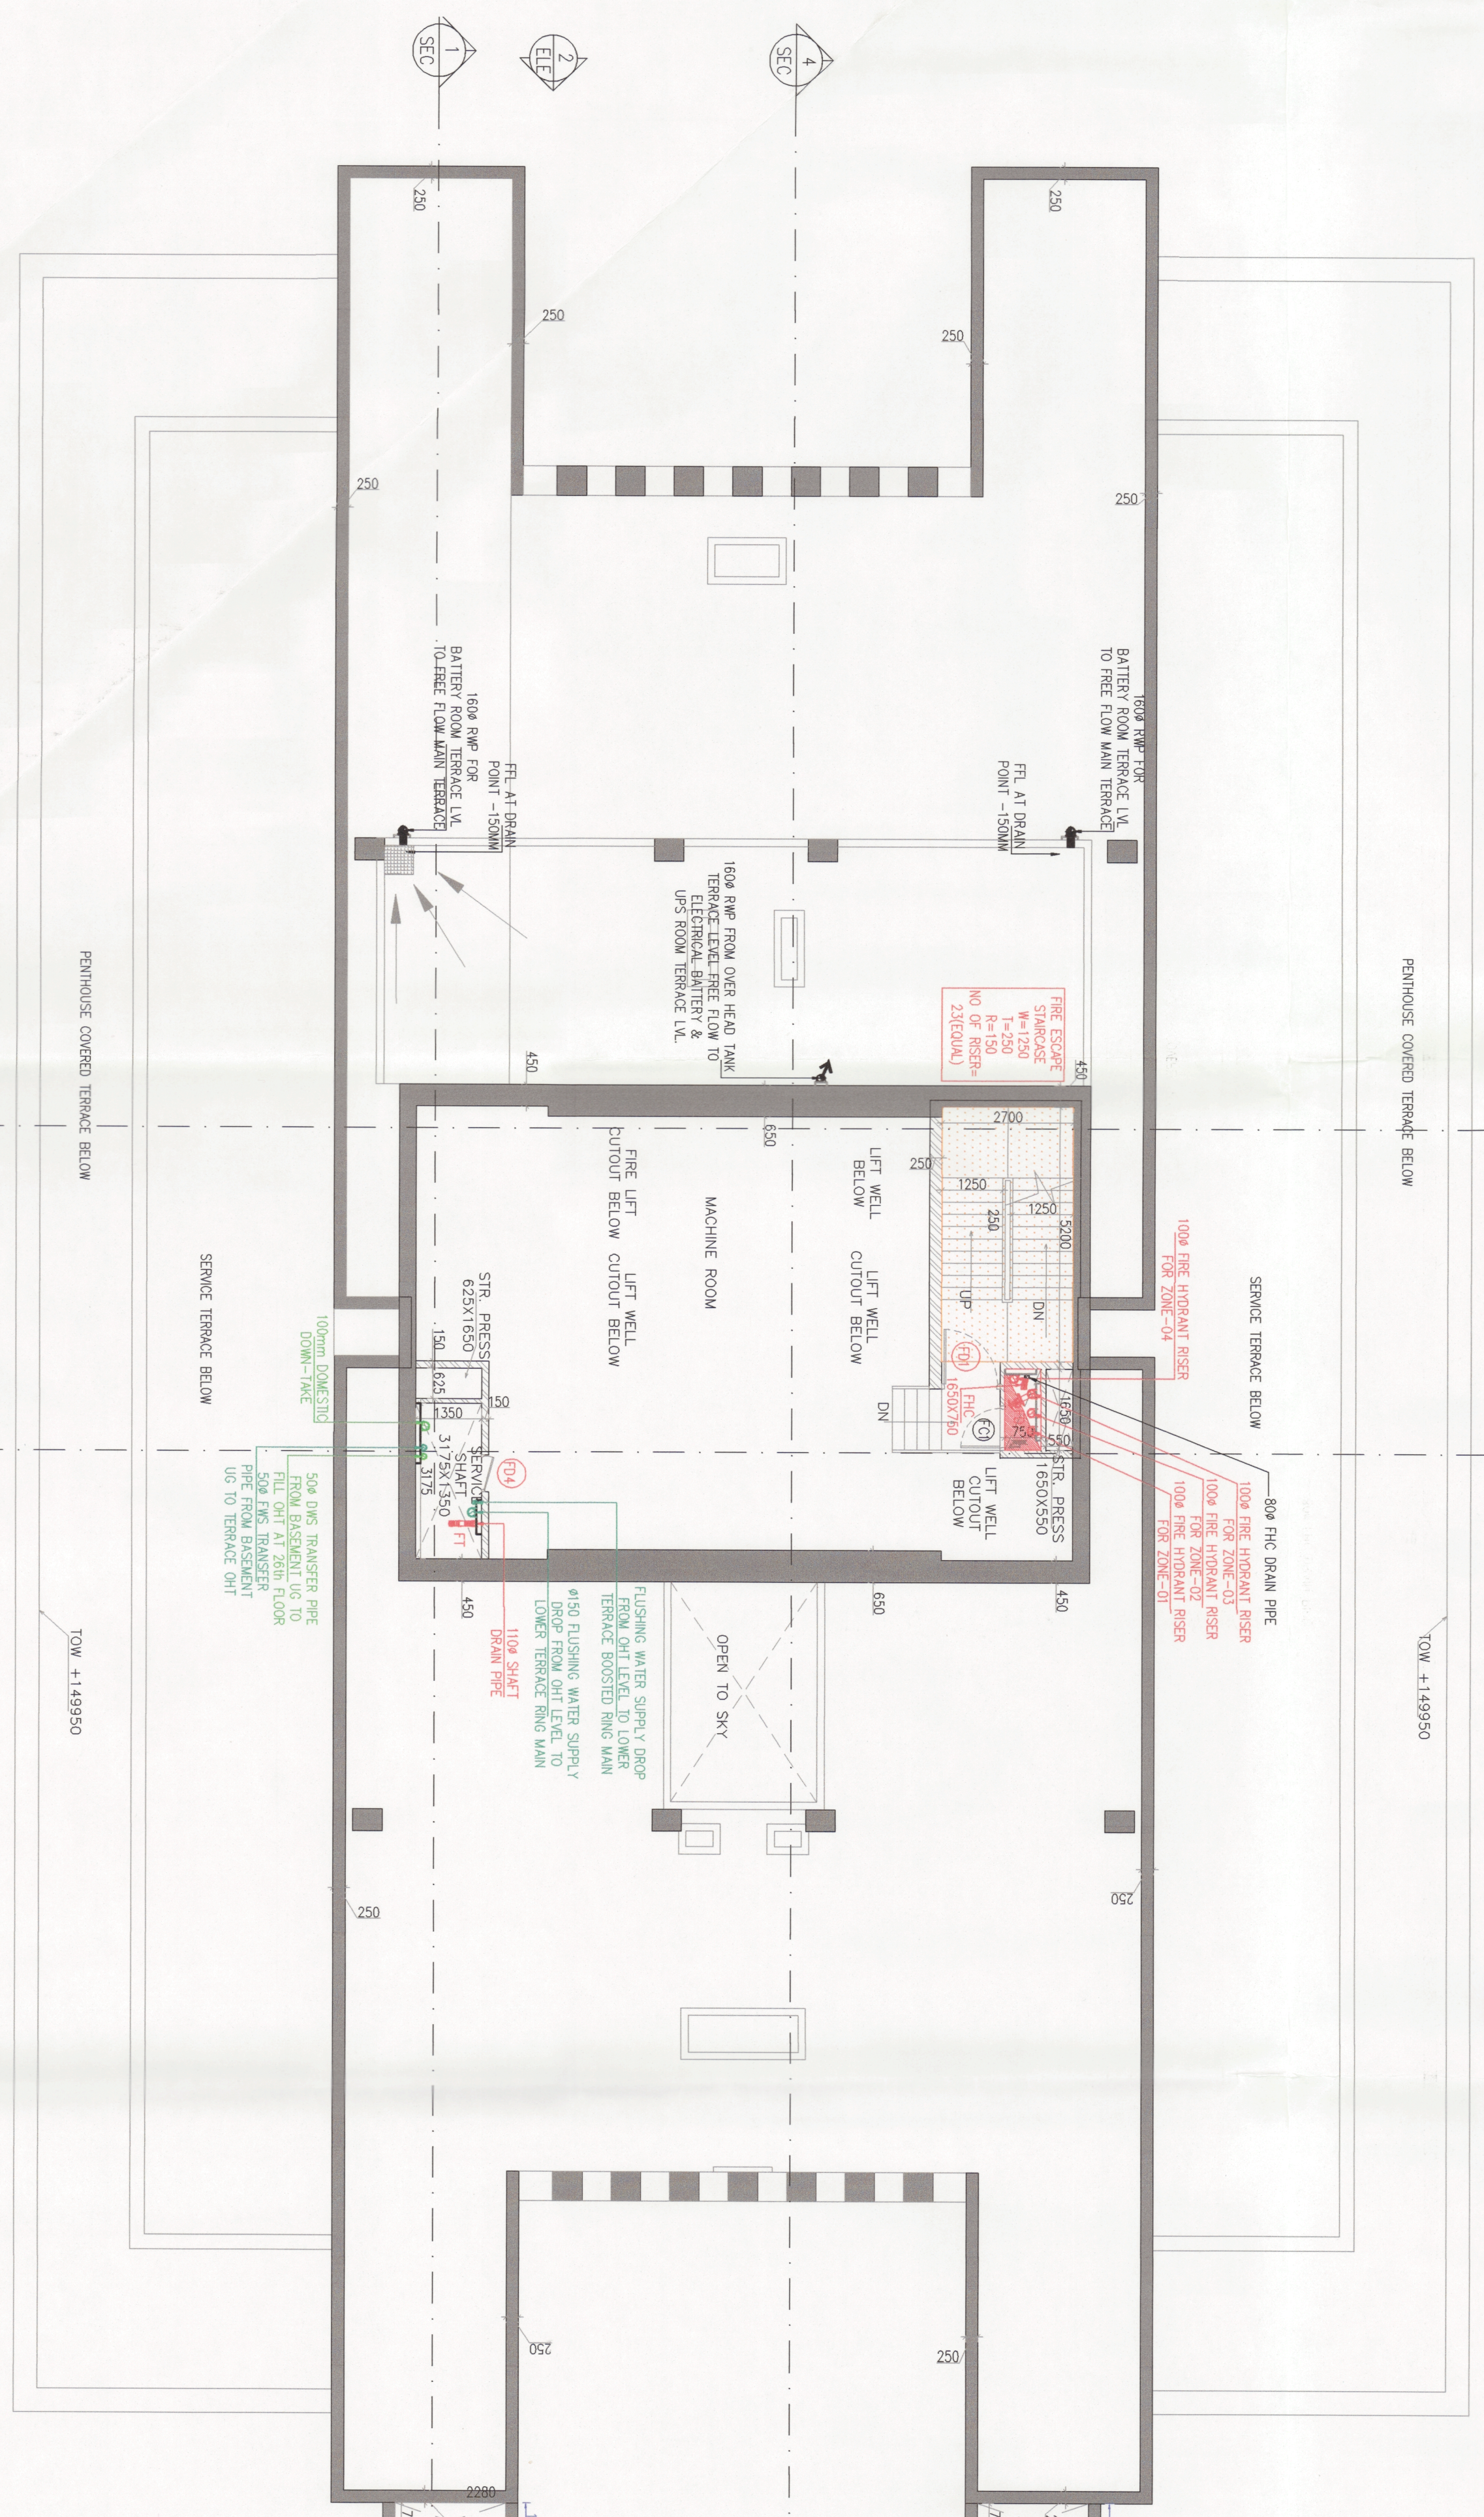

DOOR AND WINDOW SCHEDULE (TOWER-D) AND MACHINE ROOM & WATER TANK LEVEL

Sl. No.	DOOR	WINDOW	LOCATION	TYPE

