

Note :-

1. BUILDING WILL BE DESIGNED (STRUCTURES) AS PER RELEVANT IS CODES FOR EARTH QUAKE RESISTANCE.

PROJECT

REVISORY/REVISION BUILDING PLAN OF PHASE-1 (R&M/AS/10TH) FLANK UNDER NEW INTEGRATED LICENSING POLICY (N/PL) DATED 11.05.2022 ON LAND MEASURING 116.29625 ACRES (LICENCE NO. 219 OF 2023 DATED 25-10-23) (AN AREA MEASURING 103.


DESIGN ARCHITECTS

Arcoo Associates Pvt. Ltd., Plot No.-36B, Institutional Area, Sector-32, Gurgaon, Haryana-122001.

SUBMISSION ARCHITECTS

RSMS ARCHITECTS PVT. LTD.

69, Nara Nivas, Brownout Kunj (Behind D2), Vasant Kunj, New Delhi-110070.
Tel:-011-26898861, 26898867
www.rsm-arch.com

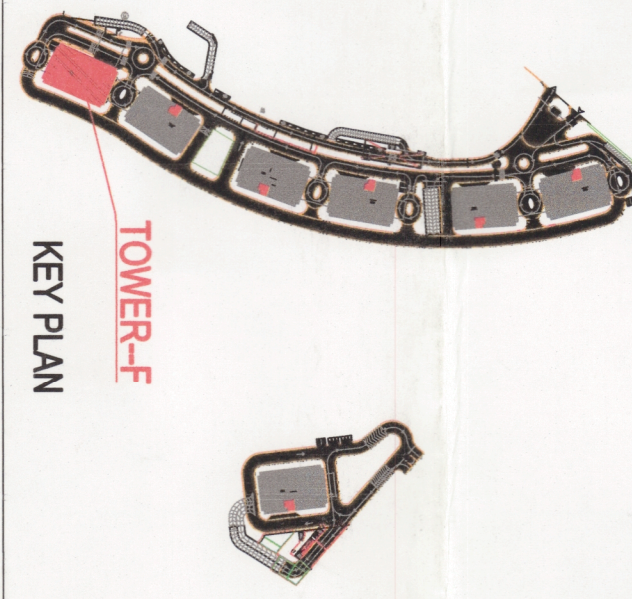

This is a PROVISIONAL BUILDING PLAN Approved for the purpose of planning. Approved for the purpose of planning.





Architect's Seal & Signature

Arcoo Associates Pvt. Ltd.

Scale : 1:100

Sheet No.:-

1-00/02/02/25

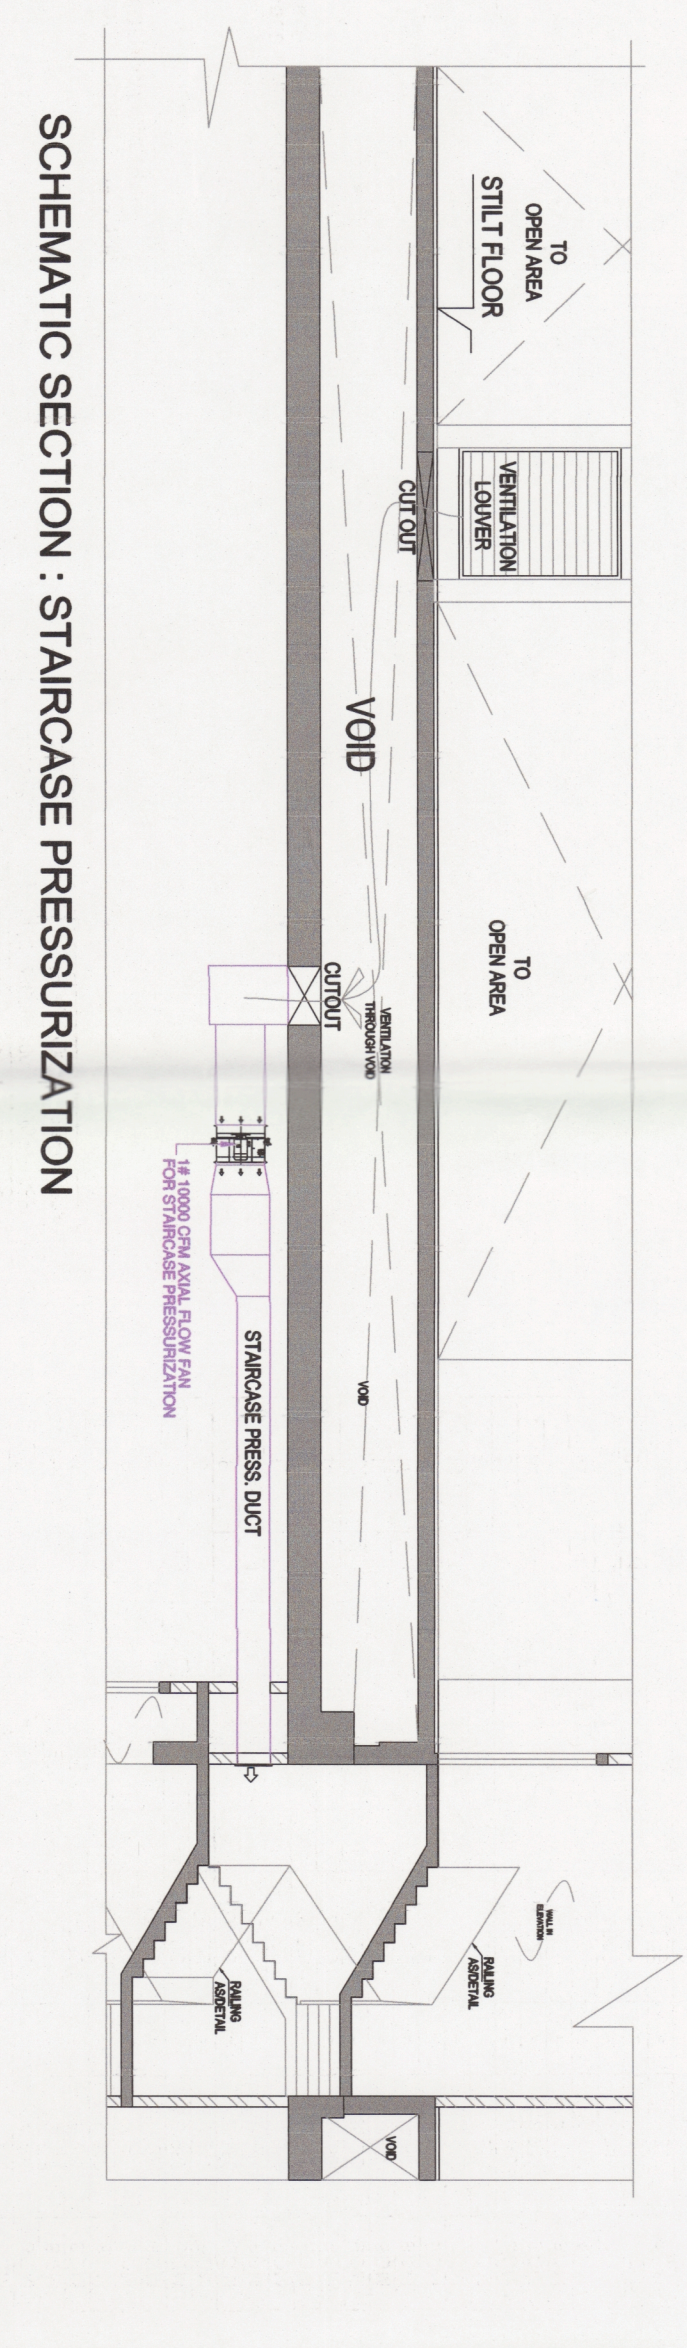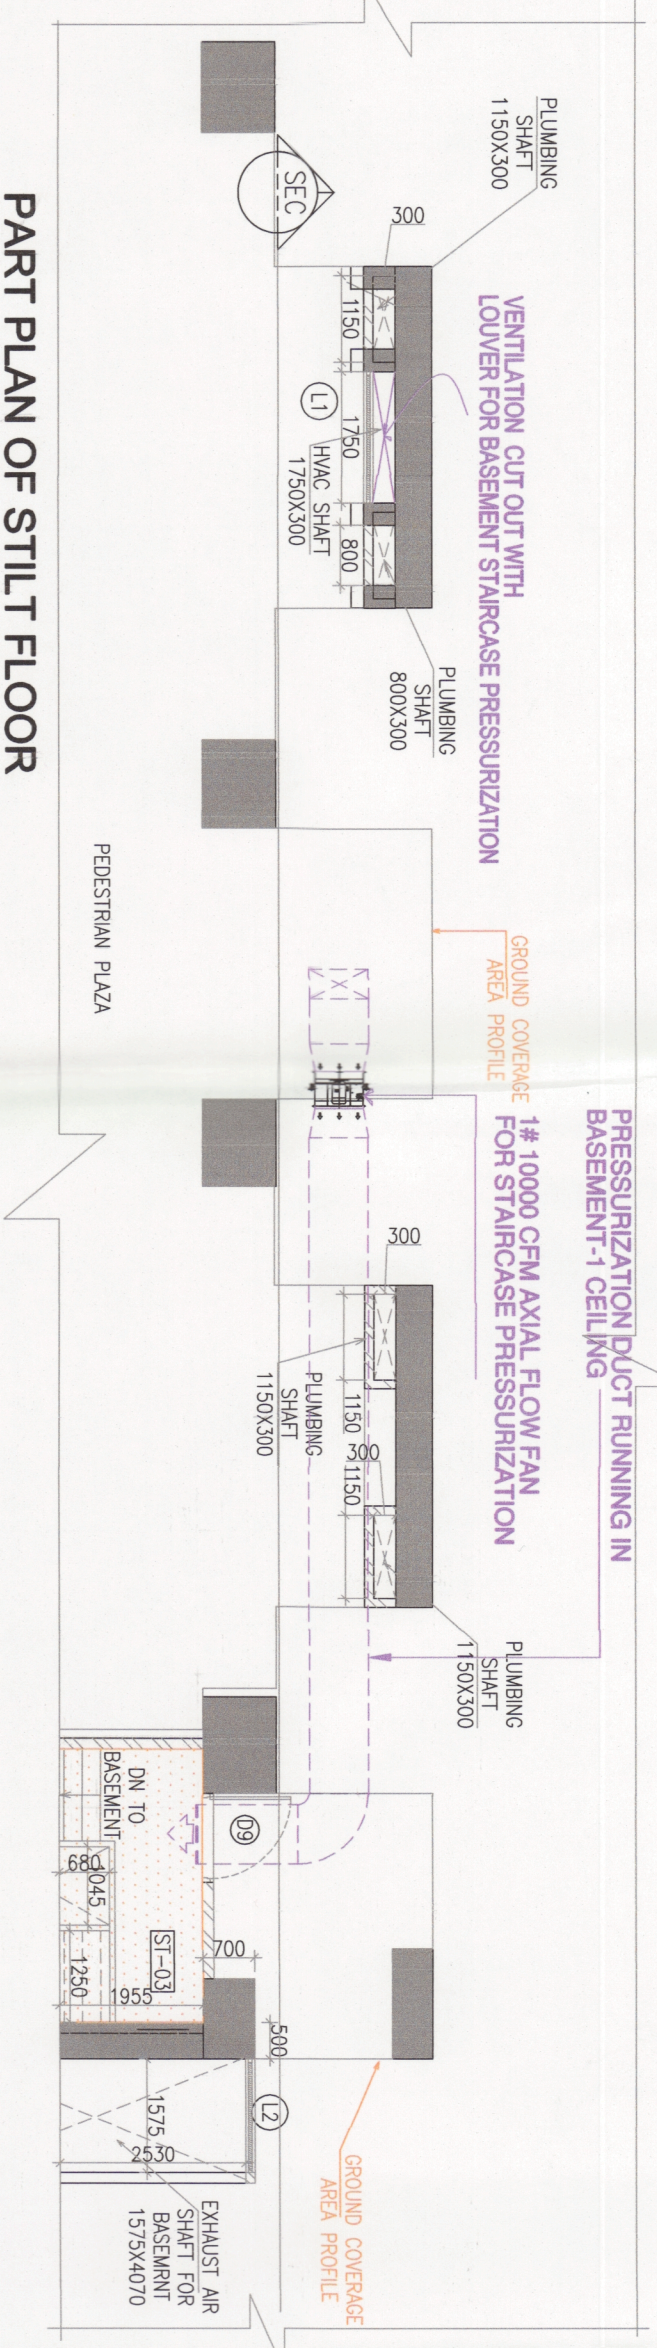


SE. NO.	GRADE	HEIGHT	UNIT	LOCATION	TYPE
1	03	1000	2420	MAIN BOY-HIGH STAIR	WOODEN
2	06	2000	2420	ENTRANCE LOBBY	WOODEN
3	07	3000	2420	ENTRANCE LOBBY	WOODEN
4	08	2100	2420	ENTRANCE LOBBY	WOODEN
5	09	1200	2420	ENTRANCE LOBBY	WOODEN
6	10	750	2150	ENTRANCE LOBBY	WOODEN
7	11	1000	2050	ENTRANCE LOBBY	WOODEN
8	12	1500	2050	ENTRANCE LOBBY	WOODEN
9	13	1750	2050	ENTRANCE LOBBY	WOODEN
10	14	1875	2050	ENTRANCE LOBBY	WOODEN
11	15	1875	2050	ENTRANCE LOBBY	WOODEN




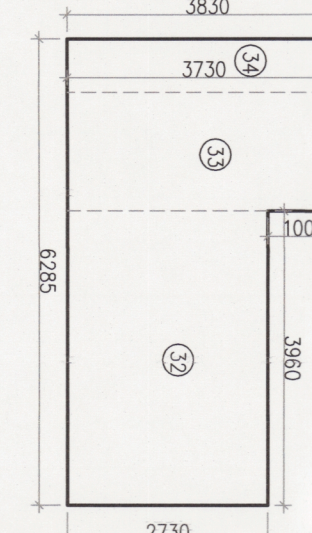

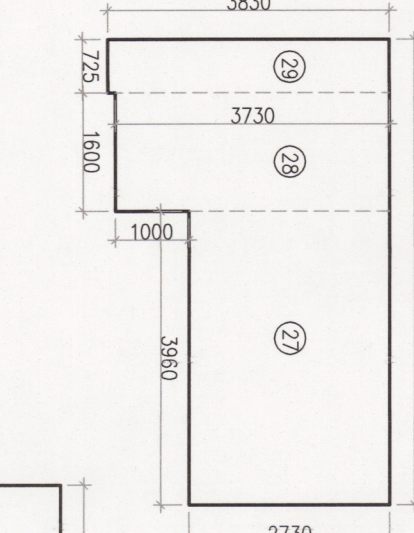


