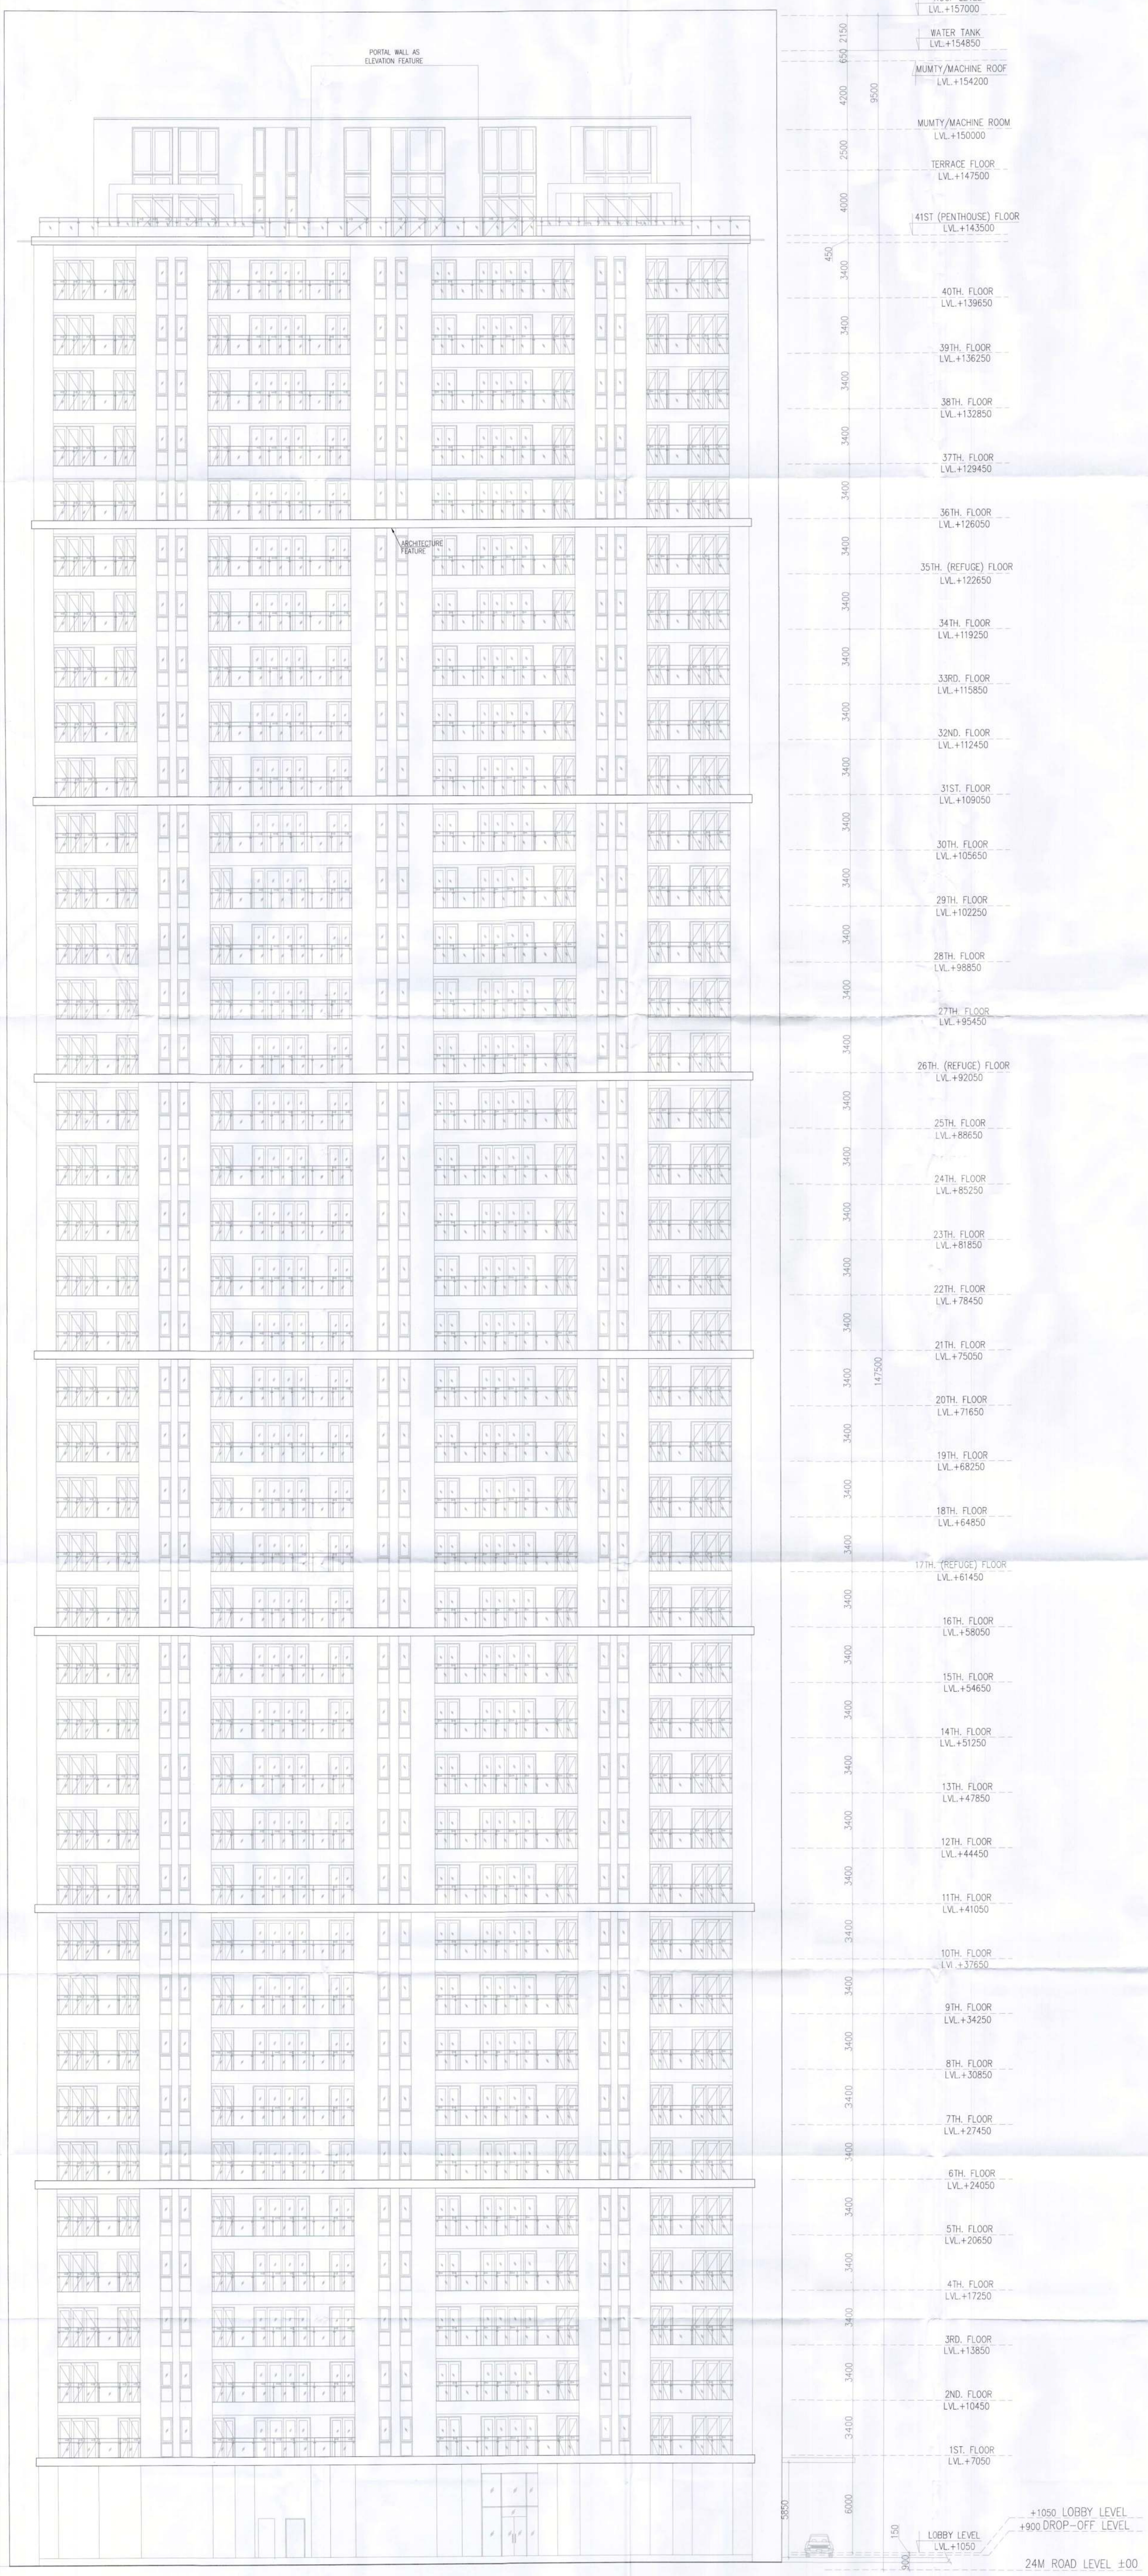

ELEVATION - B

TOWER-B,C & E

Note :-

1. BUILDING WILL BE DESIGNED (STRUCTURES) AS PER RELEVANT IS CODES FOR EARTH QUAKE RESISTANCE.

DTP (HQ) | S.T.P. (HQ) Member Secretary B.P.A.C. | S.T.P. (HQ) Member Chairman B.P.A.C. | S.T.P. (HQ) Member Chairman B.P.A.C.

Consultant Architect | ATP(HQ) | (Dinesh Kumar) PA(HQ) | P.A. | R.P.

DDT (HQ) Member BPAC

PROJECT

PROPOSED BUILDING PLAN OF RESIDENTIAL COLONY UNDER NEW INTEGRATED LICENSING POLICY(NILP) DATED 11.05.2022 ON LAND MEASURING 116.29625 ACRES (LICENCE NO. 219 OF 2023.DATED 25-10-23.) (AN AREA MEASURING 103.05625 ACRES MIGRATION FROM LICENCE NO. 27 OF 2012 DATED 02.04.2012 AND 13.24 ACRES AS FRESH AS FRESH APPLIED AREA) IN SECTOR -76 & 77, GURUGRAM MANESAR URBAN COMPLEX BEING DEVELOPED BY DLF LTD. IN COLLABORATION WITH LAND OWNERS AND IT' S ASSOCIATE COMPANIES

ARCHITECTS

RSMS ARCHITECTS

RSMS ARCHITECTS PVT. LTD.
69,Nora Niwas Bhawani Kunj
(Behind D2), Vasant Kunj,
New Delhi-110070.
Tel.: 011-26898616,26898617
www.rsms-arch.com

TO BE READ WITH THIS OFFICE
MEMO NO.: 8037
DATED: 05/03/24

ARCHITECT'S SEAL & SIGNATURE	OWNER'S SEAL & SIGNATURE
	For DLF Limited Authorised Signatory

JAN.-2024	Scale : 1:100	*
Drawing Title:- ELEVATION -B (TOWER -B, C & E)		Drawing No:- TA-22
		PHASE-VI