

Note :-
1. BUILDING WILL BE DESIGNED (STRUCTURES)
AS PER RELEVANT IS CODES FOR EARTH QUAKE
RESISTANCE.

PROJECT
REVISED (ST) REVISION BUILDING PLANS OF
PHASE-IV (PRIMA-WEST) FALLING UNDER
RESIDENTIAL COLONY FALLING UNDER
UNDER NEW INTEGRATED LICENSING POLICY (NIP)
(AN AREA MEASURING 103.0525 ACRES MIGRATION
FROM LICENCE NO. 27 OF 2012 DATED 02.04.2012
AND 13.24 ACRES AS FRESH AS FRESH APPLIED AREA)
IN SECTOR - 28 & 77, GURUGRAM MANESAR URBAN
COMPLEX BEING DEVELOPED BY DLF LTD IN
COLLABORATION WITH LAND OWNERS AND
ITS ASSOCIATE COMPANIES

ARCHITECTS:-
DESIGN FORUM
INTERNATIONAL
Address : K-47, KALASH COLONY, NEW
DELHI - 48
Phone : 011-46556600, 46556601, FAX -
46556601
Website: www.designforuminternational.com

ASSOCIATE ARCHITECTS
RSMS ARCHITECTS
ARCHITECTS
RSMS ARCHITECTS PVT. LTD.
69, Noida Noida, Browni Kunj
(Behind D2), Vasant Kunj,
New Delhi-110070.
Tel: 011-26898616, 26898617
www.rsms-arch.com

THIS IS A PROVISIONAL BUILDING PLAN
approved only for the purpose of inviting
Objections from the general public
By forwarding letter No. 365328, D-2/14/2014

Checked and found ok by Public Health
Engineering Services only subject to compliance
in forwarding letter No. 365328, D-2/14/2014

Authorised Signatory
CHANDAN KUMAR
CHANDAN KUMAR
CHANDAN KUMAR


OWNER'S SEAL
& SIGNATURE

ARCHITECT'S SEAL
& SIGNATURE


DATE: 18/11/2025
DRAWING NO: 43791
TO BE SUBMITTED TO THE OFFICE

JAN - 2025 Scale : 1:300
BASEMENT-02
BS-02

030102025

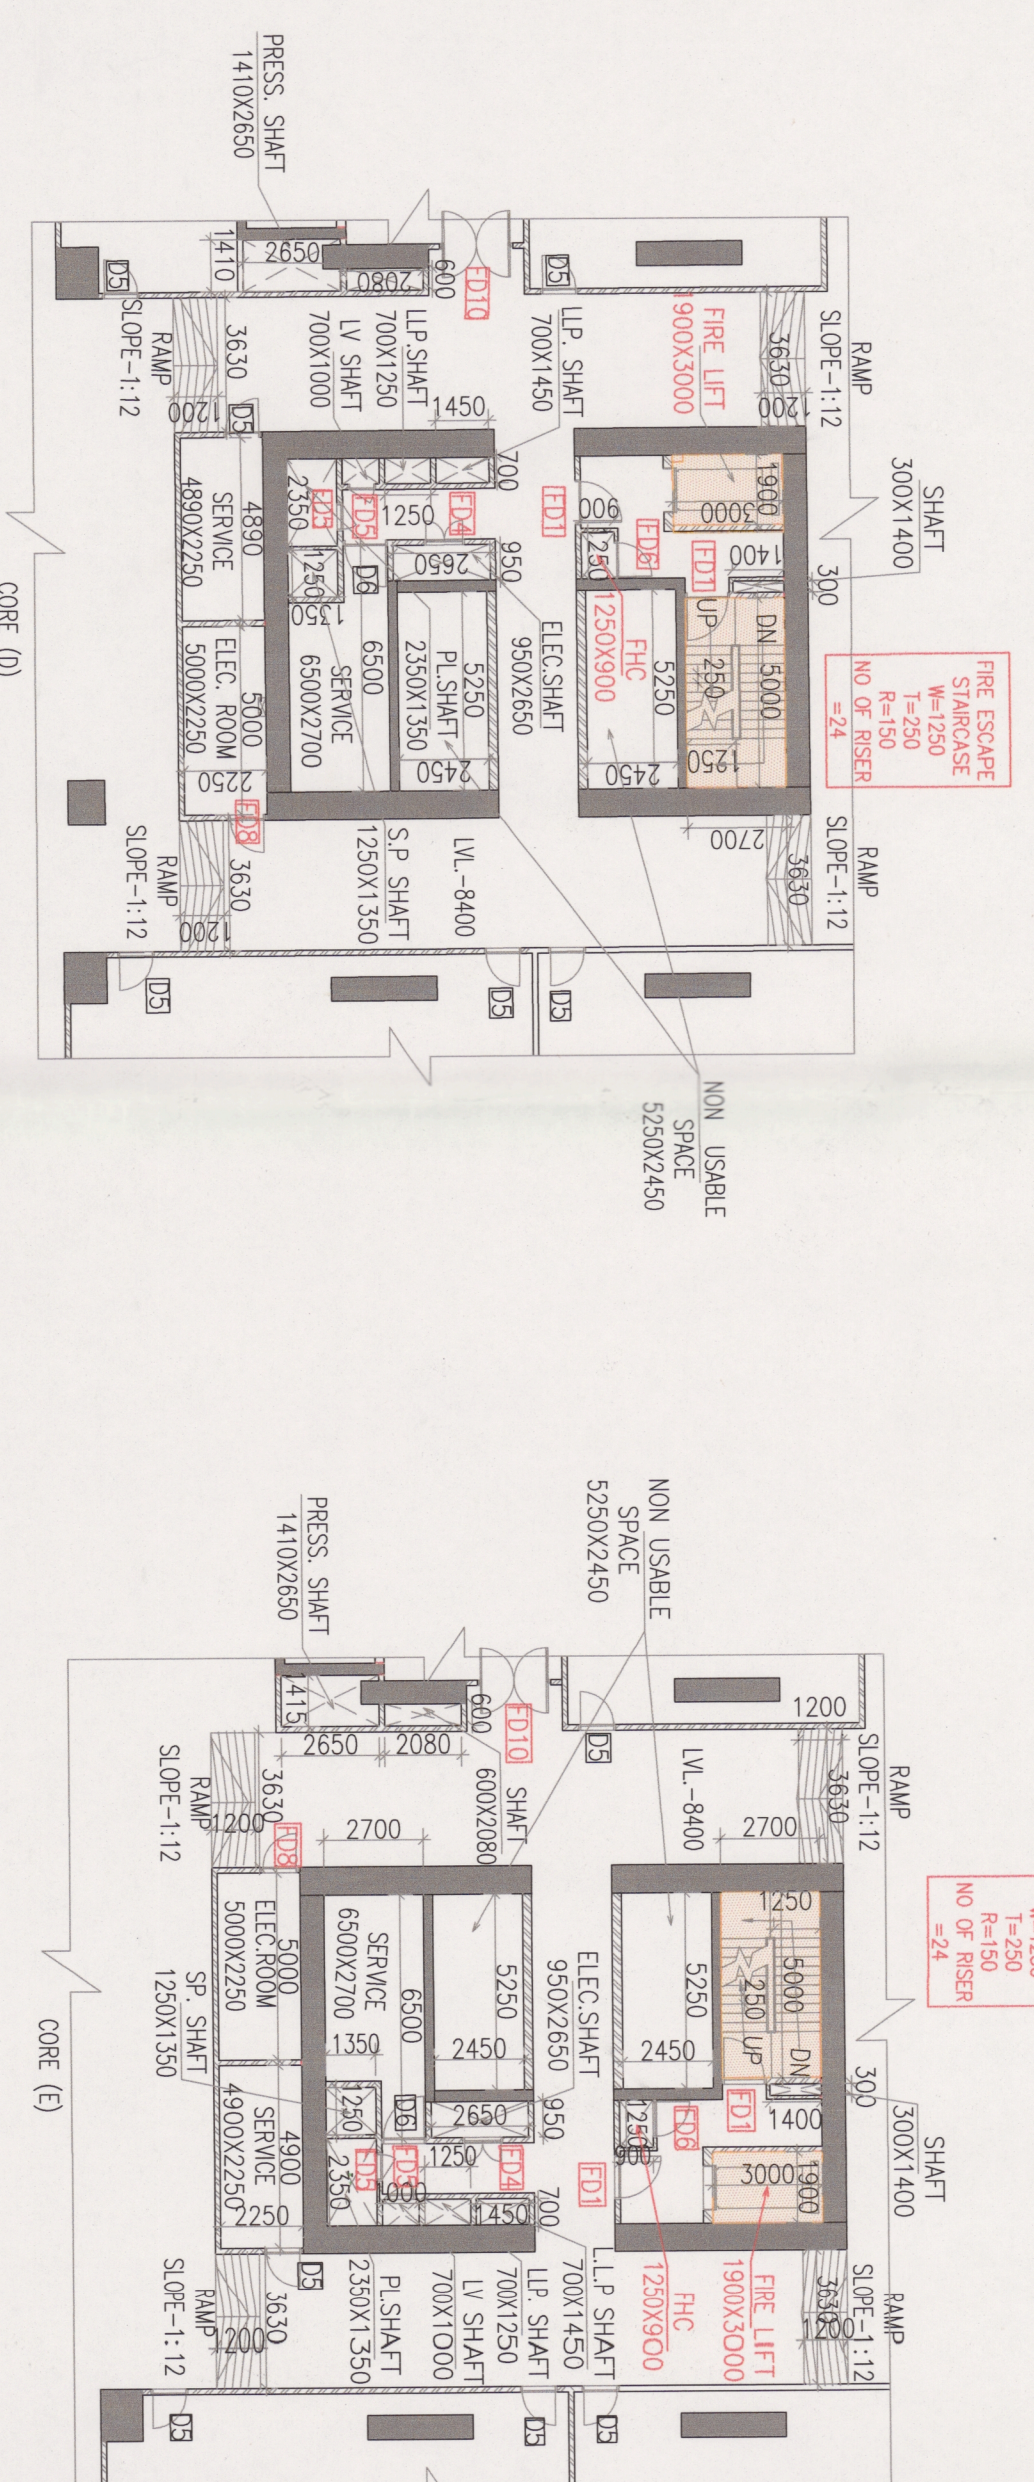

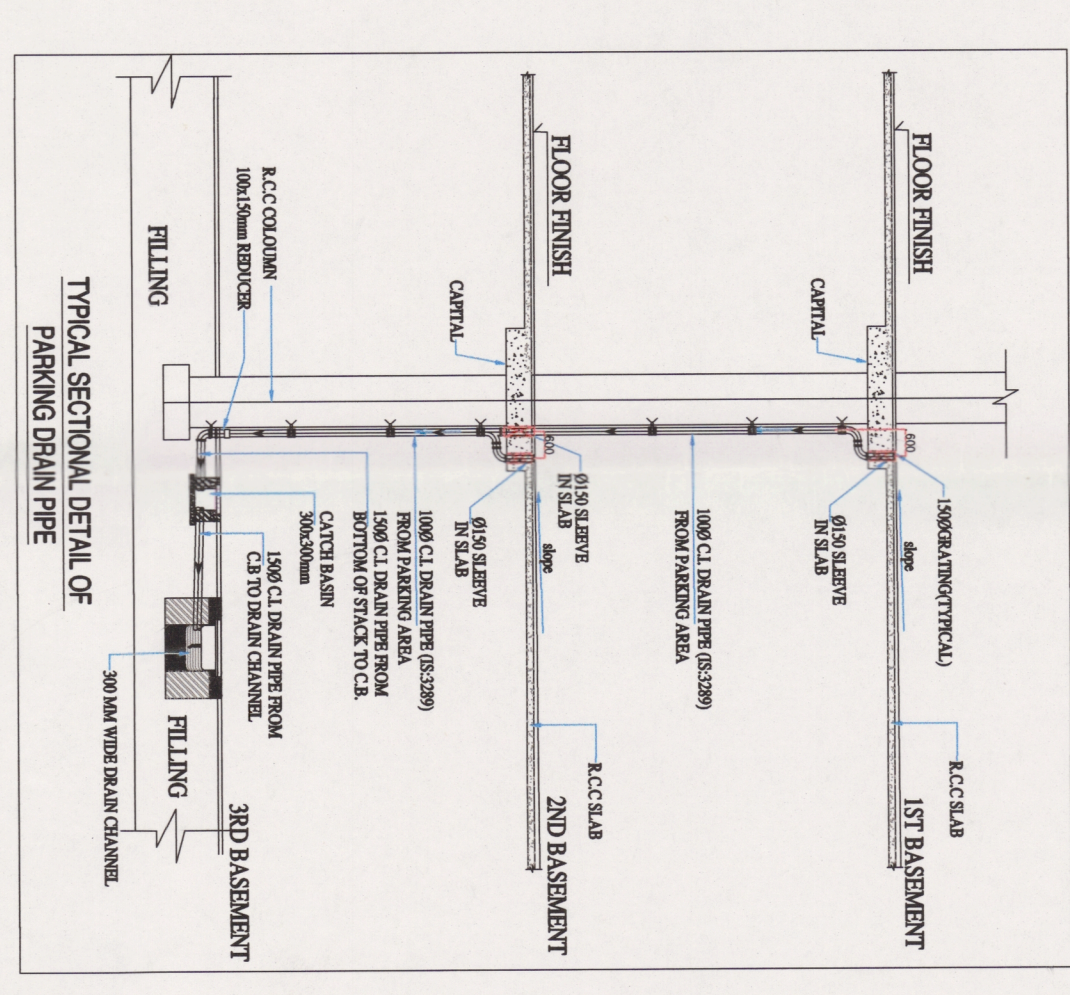

