


Note :-

1. BUILDING WILL BE DESIGNED (STRUCTURES)
AS PER RELEVANT IS CODES FOR EARTH QUAKE
RESISTANCE.

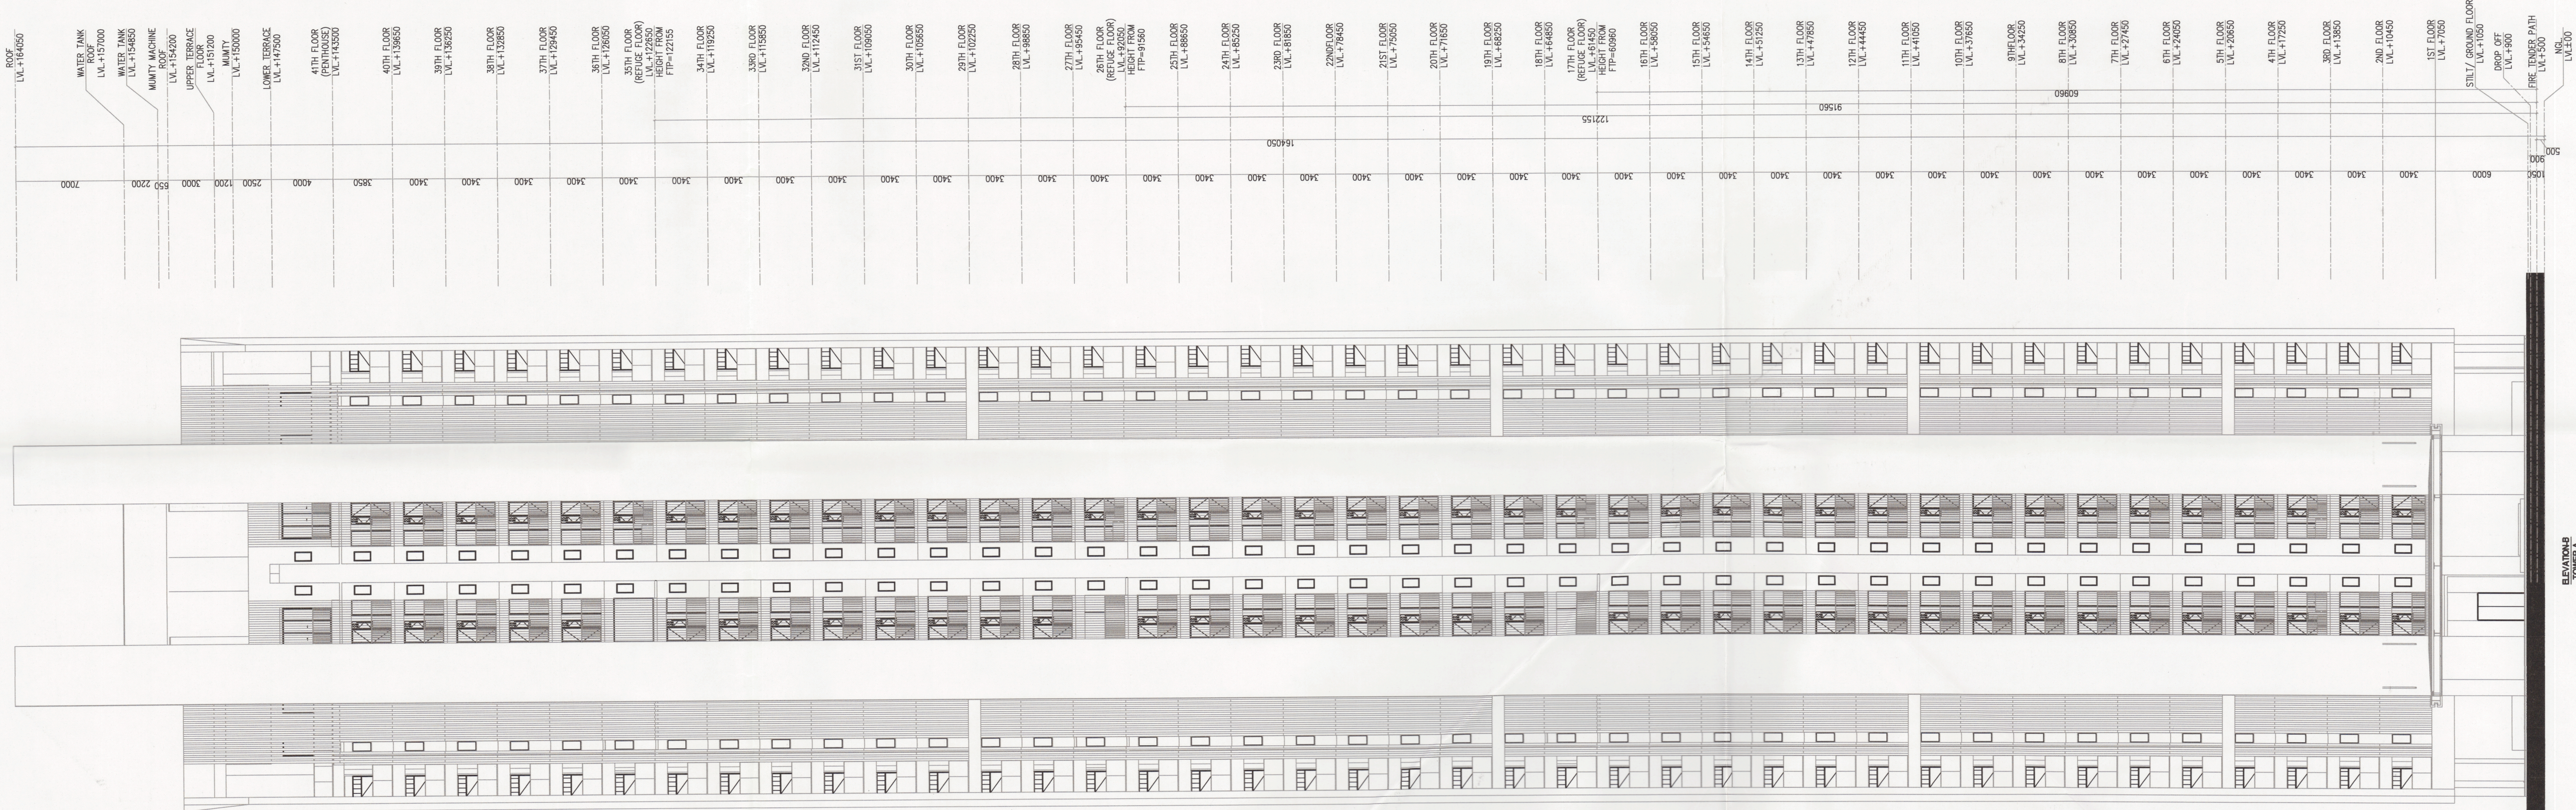

PROJECT
REVISED (1ST REVISION) BUILDING PLANS OF
PHASE-VI (PRIVANA-WEST) FALLING UNDER
RESIDENTIAL COLONY
UNDER NEW TESTED LICENSING POLICY(NLP)
UNDER NEW TESTED LICENSING POLICY(NLP)
ACRES (LICENCE NO. 219 OF 2023 DATED 25.10.23)
(AN AREA MEASURING 103.0828 ACRES MIGRATION
FROM LICENCE NO. 27 OF 2012 DATED 02.04.2012
AND 13.24 ACRES AS FRESH AS FRESH APPLIED AREA)
IN SECTOR -76 & 77, GURUGRAM MANESAR URBAN
COMPLEX BEING DEVELOPED BY DLF LTD IN
COLLABORATION WITH LAND OWNERS AND
IT'S ASSOCIATE COMPANIES

DESIGN ARCHITECT
ARCHITECTS:-
**DESIGN FORUM
INTERNATIONAL**
Address : K-47 , KAILASH COLONY , NEW
DELHI -48
Phone : 011-46556600,46556601 , FAX -
46556601
Website: www.designforuminternational.com

ASSOCIATE ARCHITECTS
**RISIMIS
ARCHITECTS**
RSMs ARCHITECTS PVT. LTD.
69,Nora Nivas Bhawan Kunj
(Behind D2), Vasant Kunj,
New Delhi-110070.
Tel:-011-26898616,26898617
www.rsmis-arch.com

This is a "PROVISIONAL BUILDING PLAN"
approved only for the purpose of inviting
Objections from the general public

Helena,
S.T.P (Hq)
Member Secretary
BPAAC

S.T.P (G)
C.T.P (HR)
BPAAC

DTP(HQ)

PA.

ATP(HQ)

ATP.

DINESH KUMAR
PA(HQ)

TO BE RECEIVED IN THIS OFFICE
MEMO NO. 43791
DATED : 8/11/2025

ARCHITECT'S SEAL
& SIGNATURE
OWNER'S SEAL
& SIGNATURE
DLF Limited
CA/200536771
Auth: *[Signature]*

JAN - 2025 Scale : 1:200 Drawing No. :
ELEVATION-B
TOWER-A
EA-02
03/01/2025