


Note :-
1. BUILDING WILL BE DESIGNED (STRUCTURES)
AS PER RELEVANT IS CODES FOR EARTH QUAKE
RESISTANCE.

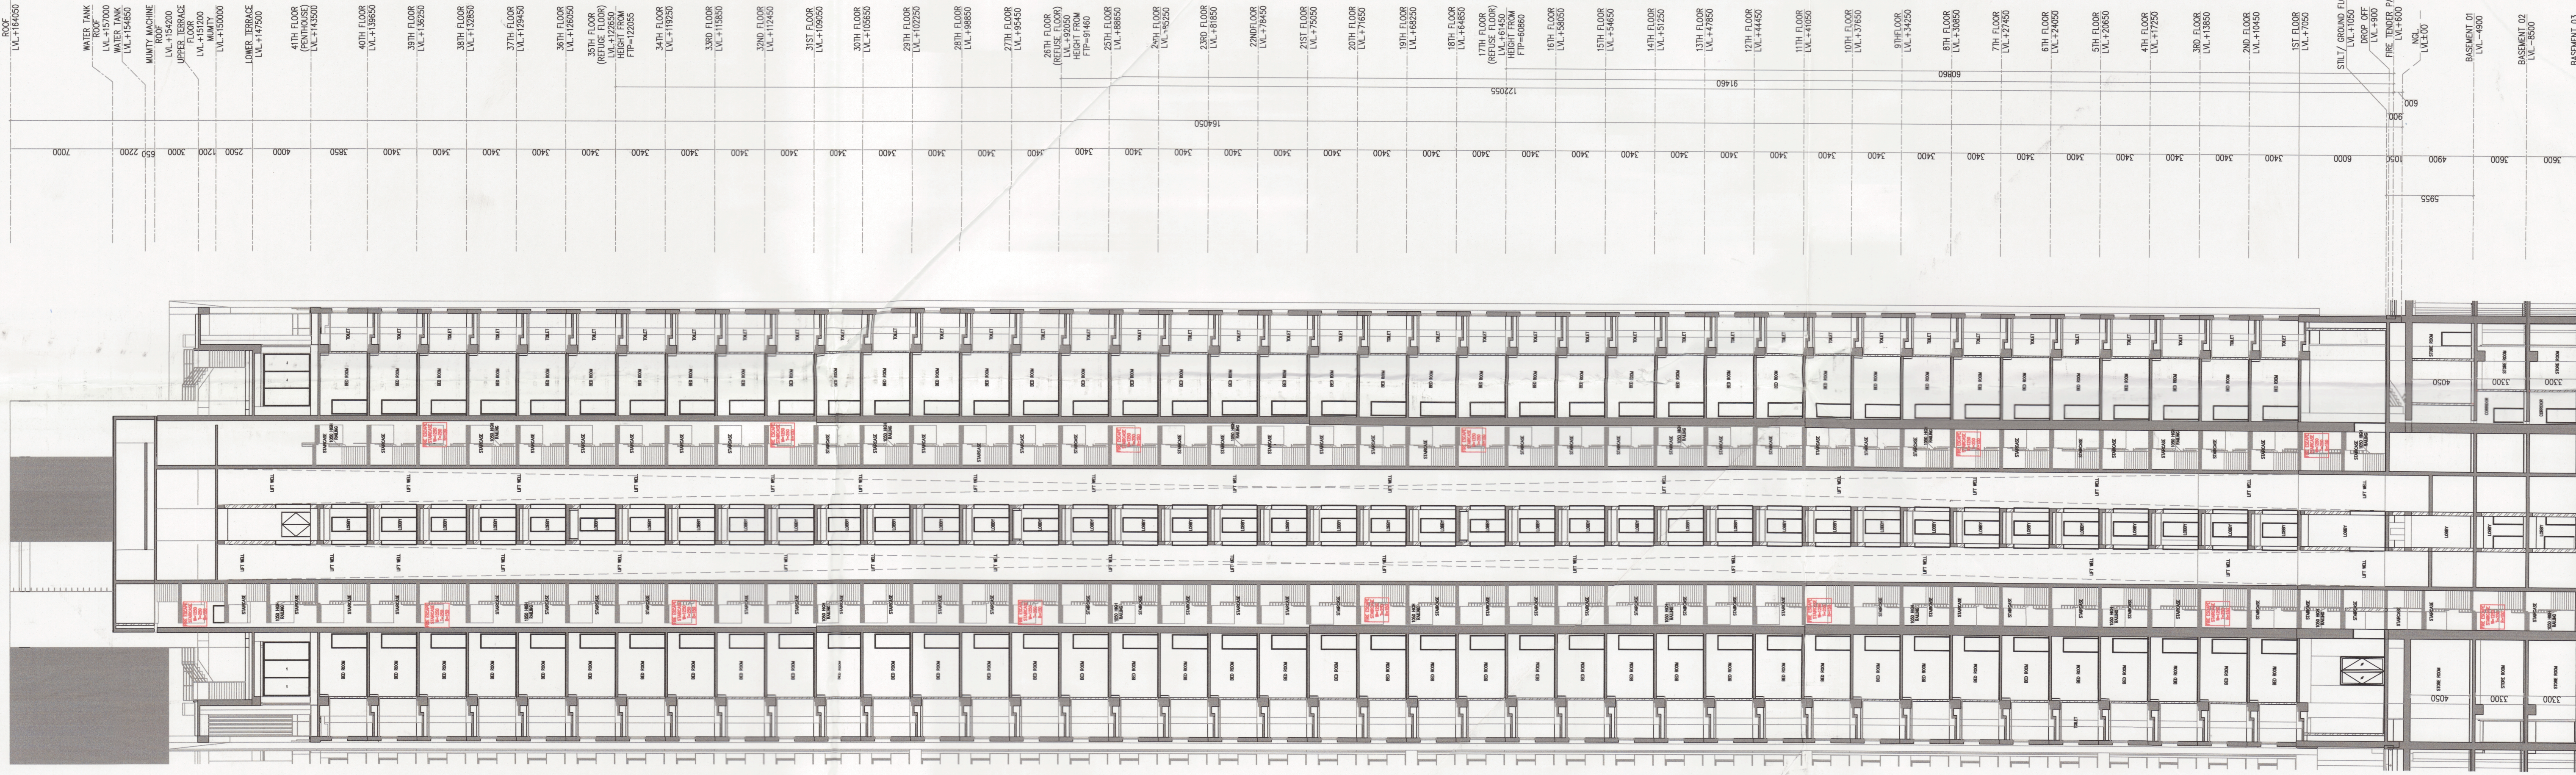

PROJECT

REVISED (1ST REVISION) BUILDING PLANS OF
PHASE-II (PRAJWANTH) FALLING UNDER
FRESH AS FRESH AS FRESH AS FRESH AS
UNDER NEW INTEGRATED LICENSING POLICY (NILP)
DATED 11.05.2022 ON LAND MEASURING 116.2825
ACRES (LICENCE NO. 219 OF 2023, DATED 25-10-23.)
(AN AREA MEASURING 103.06625 ACRES MIGRATION
FROM LICENCE NO. 27 OF 2012 DATED 02.04.2012
AND 13.24 ACRES AS FRESH AS FRESH APPLIED AREA)
IN SECTOR-78 & 77, GURUGRAM MANESAR URBAN
COMPLEX BEING DEVELOPED BY DLF LTD. IN
COLLABORATION WITH LAND OWNERS AND
IT'S ASSOCIATE COMPANIES

DESIGN ARCHITECT

ARCHITECT'S:-
**DESIGN FORUM
INTERNATIONAL**
Address: K-47, KAILASH COLONY, NEW
DELHI -46
Phone: 011-46556600, 46556601, FAX -
46556601
Website: www.designforuminternational.com

ASSOCIATE ARCHITECTS

**R S I M S
ARCHITECTS**

RSMS ARCHITECTS PVT. LTD.
69, Nara Niwas, Bhawani Kunj,
(Behind D2), Vasant Kunj,
New Delhi-110070.
Tel.-011-26898616, 26898617
WWW.RSIS-ARCH.COM

This is a "PROVISIONAL BUILDING PLAN"
approved only for the purpose of inviting
Objections from the general public

Signature
S.T.P (HQ)
Member
Secretary
B.P.A.C.

Signature
S.T.P (G)
Member
B.P.A.C.

Signature
S.T.P (HR)
Chairman
B.P.A.C.

Signature
DTP (HQ)

Signature
PA

Signature
ATP (HQ)

Signature
S.D.

Signature
DINESH KUMAR
P.A (HQ)

TO BE READ WITH THIS OFFICE
MEMO NO. - 63791
DATED : 18/11/2025

ARCHITECT'S SEAL
& SIGNATURE

Signature
MANCHAL JAIN
(REGISTERED ARCHITECT)
CA/200509871

OWNER'S SEAL
& SIGNATURE

Signature
DLF Limited
Authorized