


Note :-

1. BUILDING WILL BE DESIGNED (STRUCTURES)
AS PER RELEVANT IS CODES FOR EARTH QUAKE
RESISTANCE.

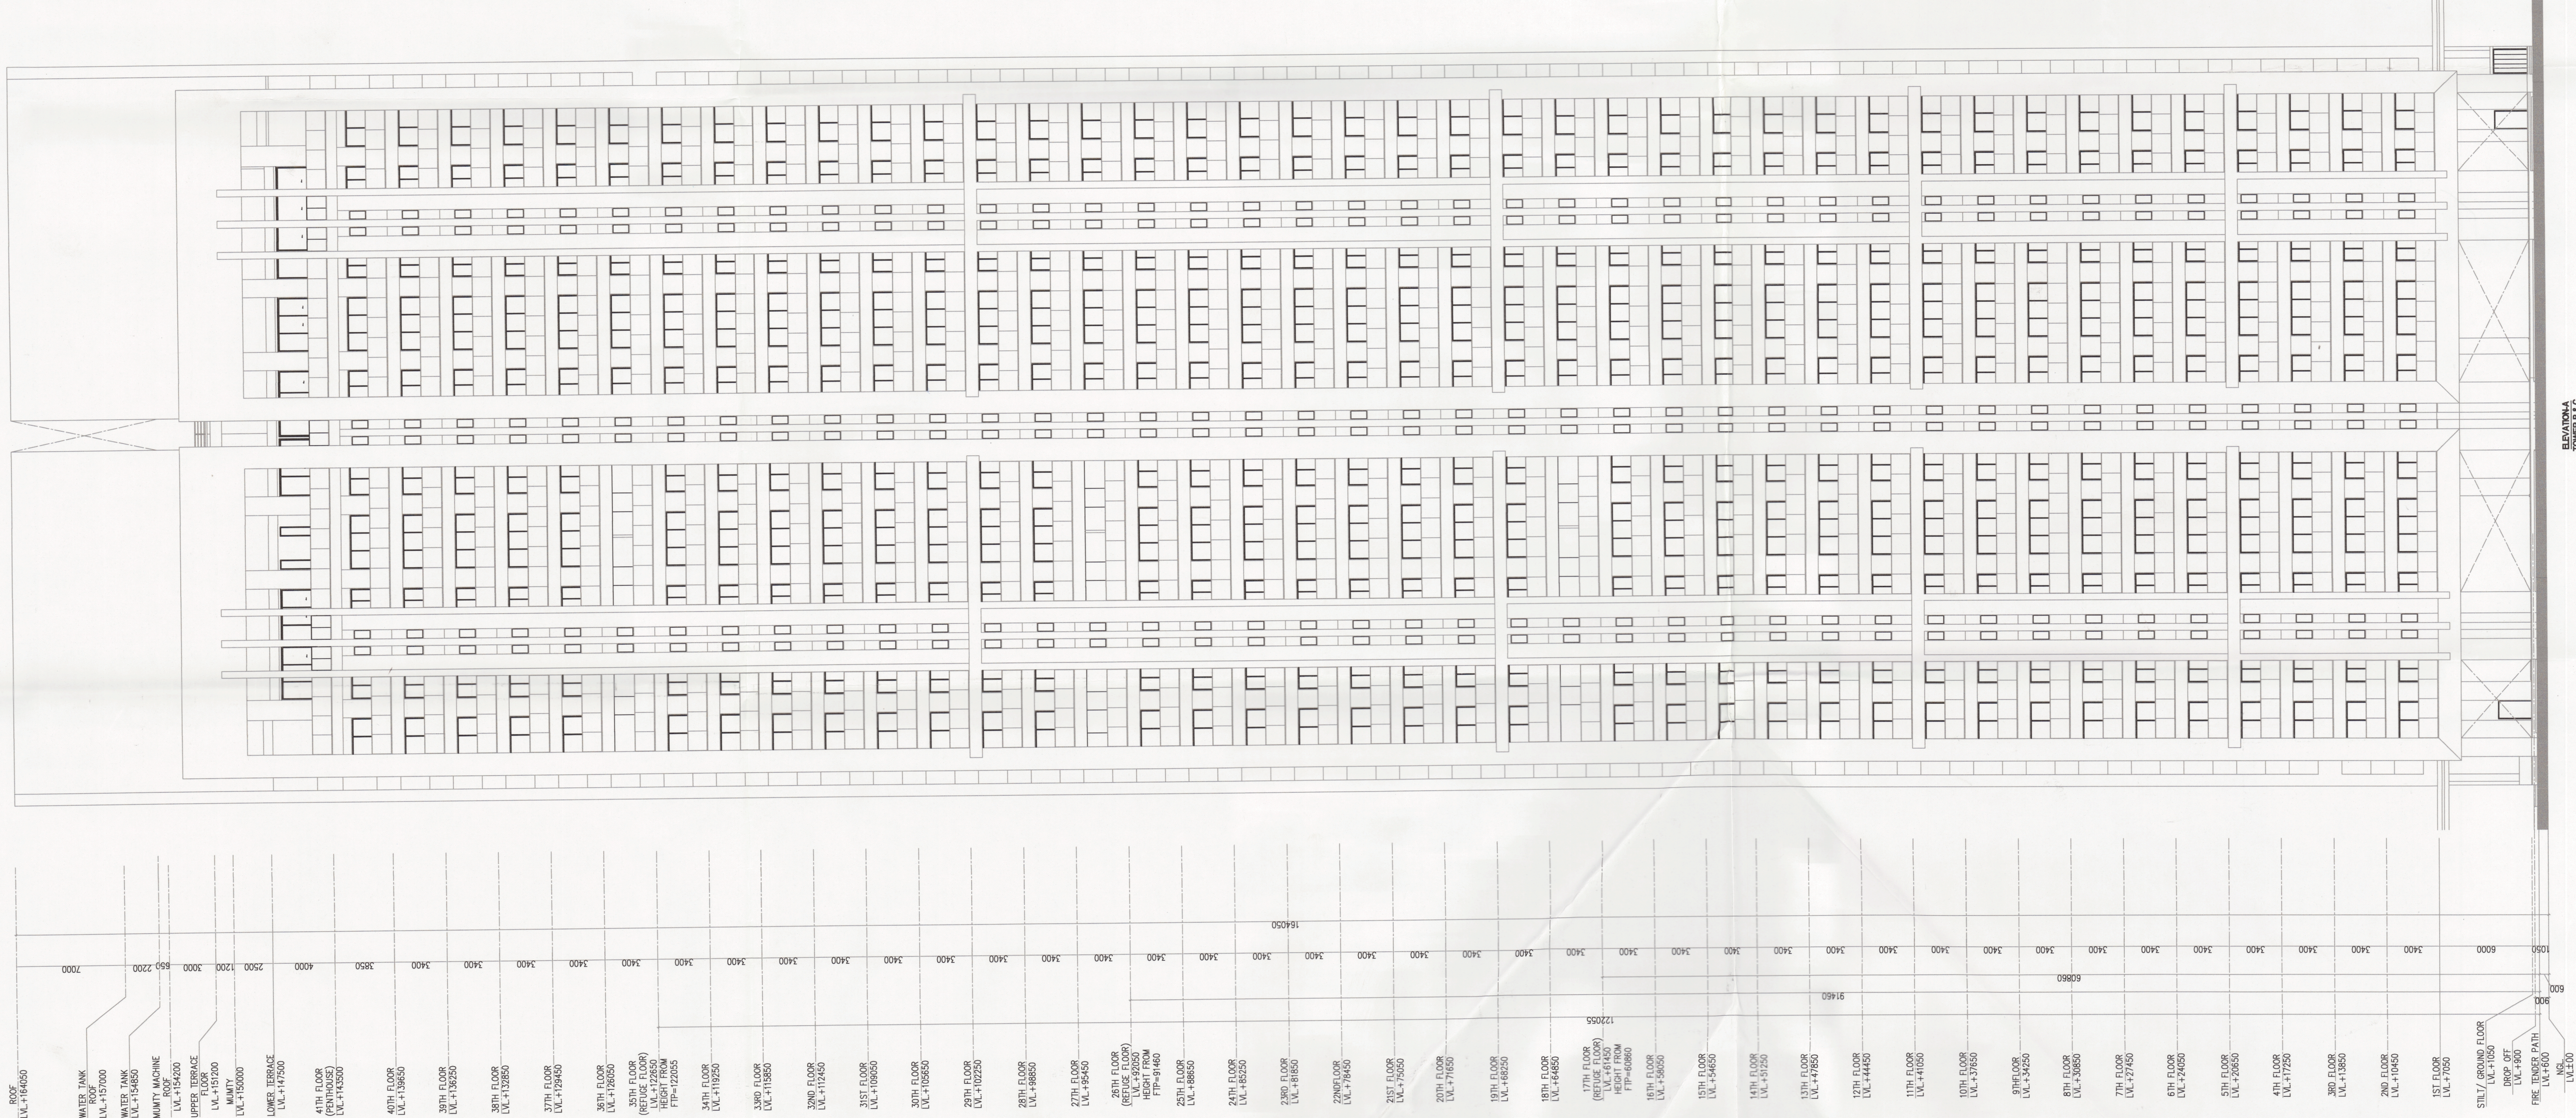

TO BE RE-... THIS OFFICE
MEMO NO. 43599
DATED : 18/11/2025

PROJECT
REVISED (1ST REVISION) BUILDING PLANS OF
PHASE-VI (PRIVANA-WEST) FALLING UNDER
RESIDENTIAL COLONY
UNDER NEW INTEGRATED LICENSING POLICY(NILP)
APPROVED BY THE GOVT. OF DELHI MEASURING 118.2825
ACRES. LICENCE NO. 219 OF 2023 DATED 25.10.23.
(AN AREA MEASURING 103.0625 ACRES MIGRATION
FROM LICENCE NO. 27 OF 2012 DATED 02.04.2012
AND 13.24 ACRES AS FRESH AS FRESH APPLIED AREA)
IN SECTOR -76 & 77, GURUGRAM MANESAR URBAN
COMPLEX BEING DEVELOPED BY DLF LTD. IN
COLLABORATION WITH LAND OWNERS AND
IT'S ASSOCIATE COMPANIES

DESIGN ARCHITECT
ARCHITECTS:-
**DESIGN FORUM
INTERNATIONAL**
Address: K-47, KAILASH COLONY, NEW
DELHI -48
Phone : 011-46556600,46556601, FAX -
46556601
Website: www.designforuminternational.com

ASSOCIATE ARCHITECTS
**RISIMIS
ARCHITECTS**
RSMS ARCHITECTS PVT. LTD.
69,Nara Nivas Bhawan Kunj
(Behind D2), Vasant Kunj,
New Delhi-110070.
Tel:-011-26898616,26898617
www.rsms-arch.com

This is a "PROVISIONAL BUILDING PLAN"
approved only for the purpose of inviting
Applications from the general public

Member Secretary
BPAAC

Member Secretary
BPAAC

Member Secretary
BPAAC

Member Secretary
BPAAC

Member Secretary
BPAAC

Member Secretary
BPAAC

DINESH KUMAR
PA(HQ)

ARCHITECT'S SEAL
& SIGNATURE

OWNER'S SEAL
& SIGNATURE

DLF Limited
Authorized Signatory

Scale : 1:100

Drawing Title :-

ELEVATION-A
TOWER-B & C

Drawing No. :-

EBC-01

03/07/2025