

1. BUILDING WILL BE DESIGNED (STRUCTURES)
AS PER RELEVANT IS CODES FOR EARTH QUAKE
RESISTANCE.

PROJECT
REVISED (1ST REVISION) BUILDING PLANS OF
PHASE-V (PROVANA-WEST) FALLING UNDER
RESIDENTIAL COLONY
UNDER NEW INTEGRATED LICENSING POLICY(NILP)
DATED 11.05.2012 ON LAND MEASURING 116.29625
ACRES (LICENCE NO. 219 OF 2012 DATED 25-10-2013).
(AN AREA MEASURING 103.05625 ACRES MIGRATION
FROM LICENCE NO. 27 OF 2012 DATED 02.04.2012
AND 13.24 ACRES AS FRESH APPLIED AREA
IN SECTOR -76 & 77, GURUGRAM MANESAR URBAN
COMPLEX BEING DEVELOPED BY DLF LTD IN
COLLABORATION WITH LAND OWNERS AND
IT ASSOCIATE COMPANIES

DESIGN ARCHITECT

ARCHITECTS:-


Address : K-47 , KAILASH COLONY , NEW

Phone : 011-46556600, 46556601, FAX - 46556604

Website: www.designforuminternational.com

ASSOCIATE ARCHITECTS

RS|MS
ARCHITECTS

RSMS ARCHITECTS PVT. LTD.

69, Nora Niwas Bhawani Kunj

(Gurgaon, Haryana), New Delhi-110070.

tel.: 011-26696616, 26696617
www.rsms-arch.com

This is a "PROVISIONAL BUILDING PLAN" approved only for the purpose of inviting

UShaw
STP (HQ)
J
STP (HQ)
C. Shaw

Chairman
B.P.A.C.

2


THIS OFFICE

for Public Health
subject to comments in

355208 03/12/2004 BPAC

OWNER
& SIGN

DLF


ANCHAL JAIN
REGISTERED ARCHITECT
A 2005136771

[illegible]

070	Title: -	1
-----	----------	---

1ST FLOOR PLAN
TYPICAL 2ND TO 10TH FLOOR PLAN
& AREA CALCULATION



--	----------

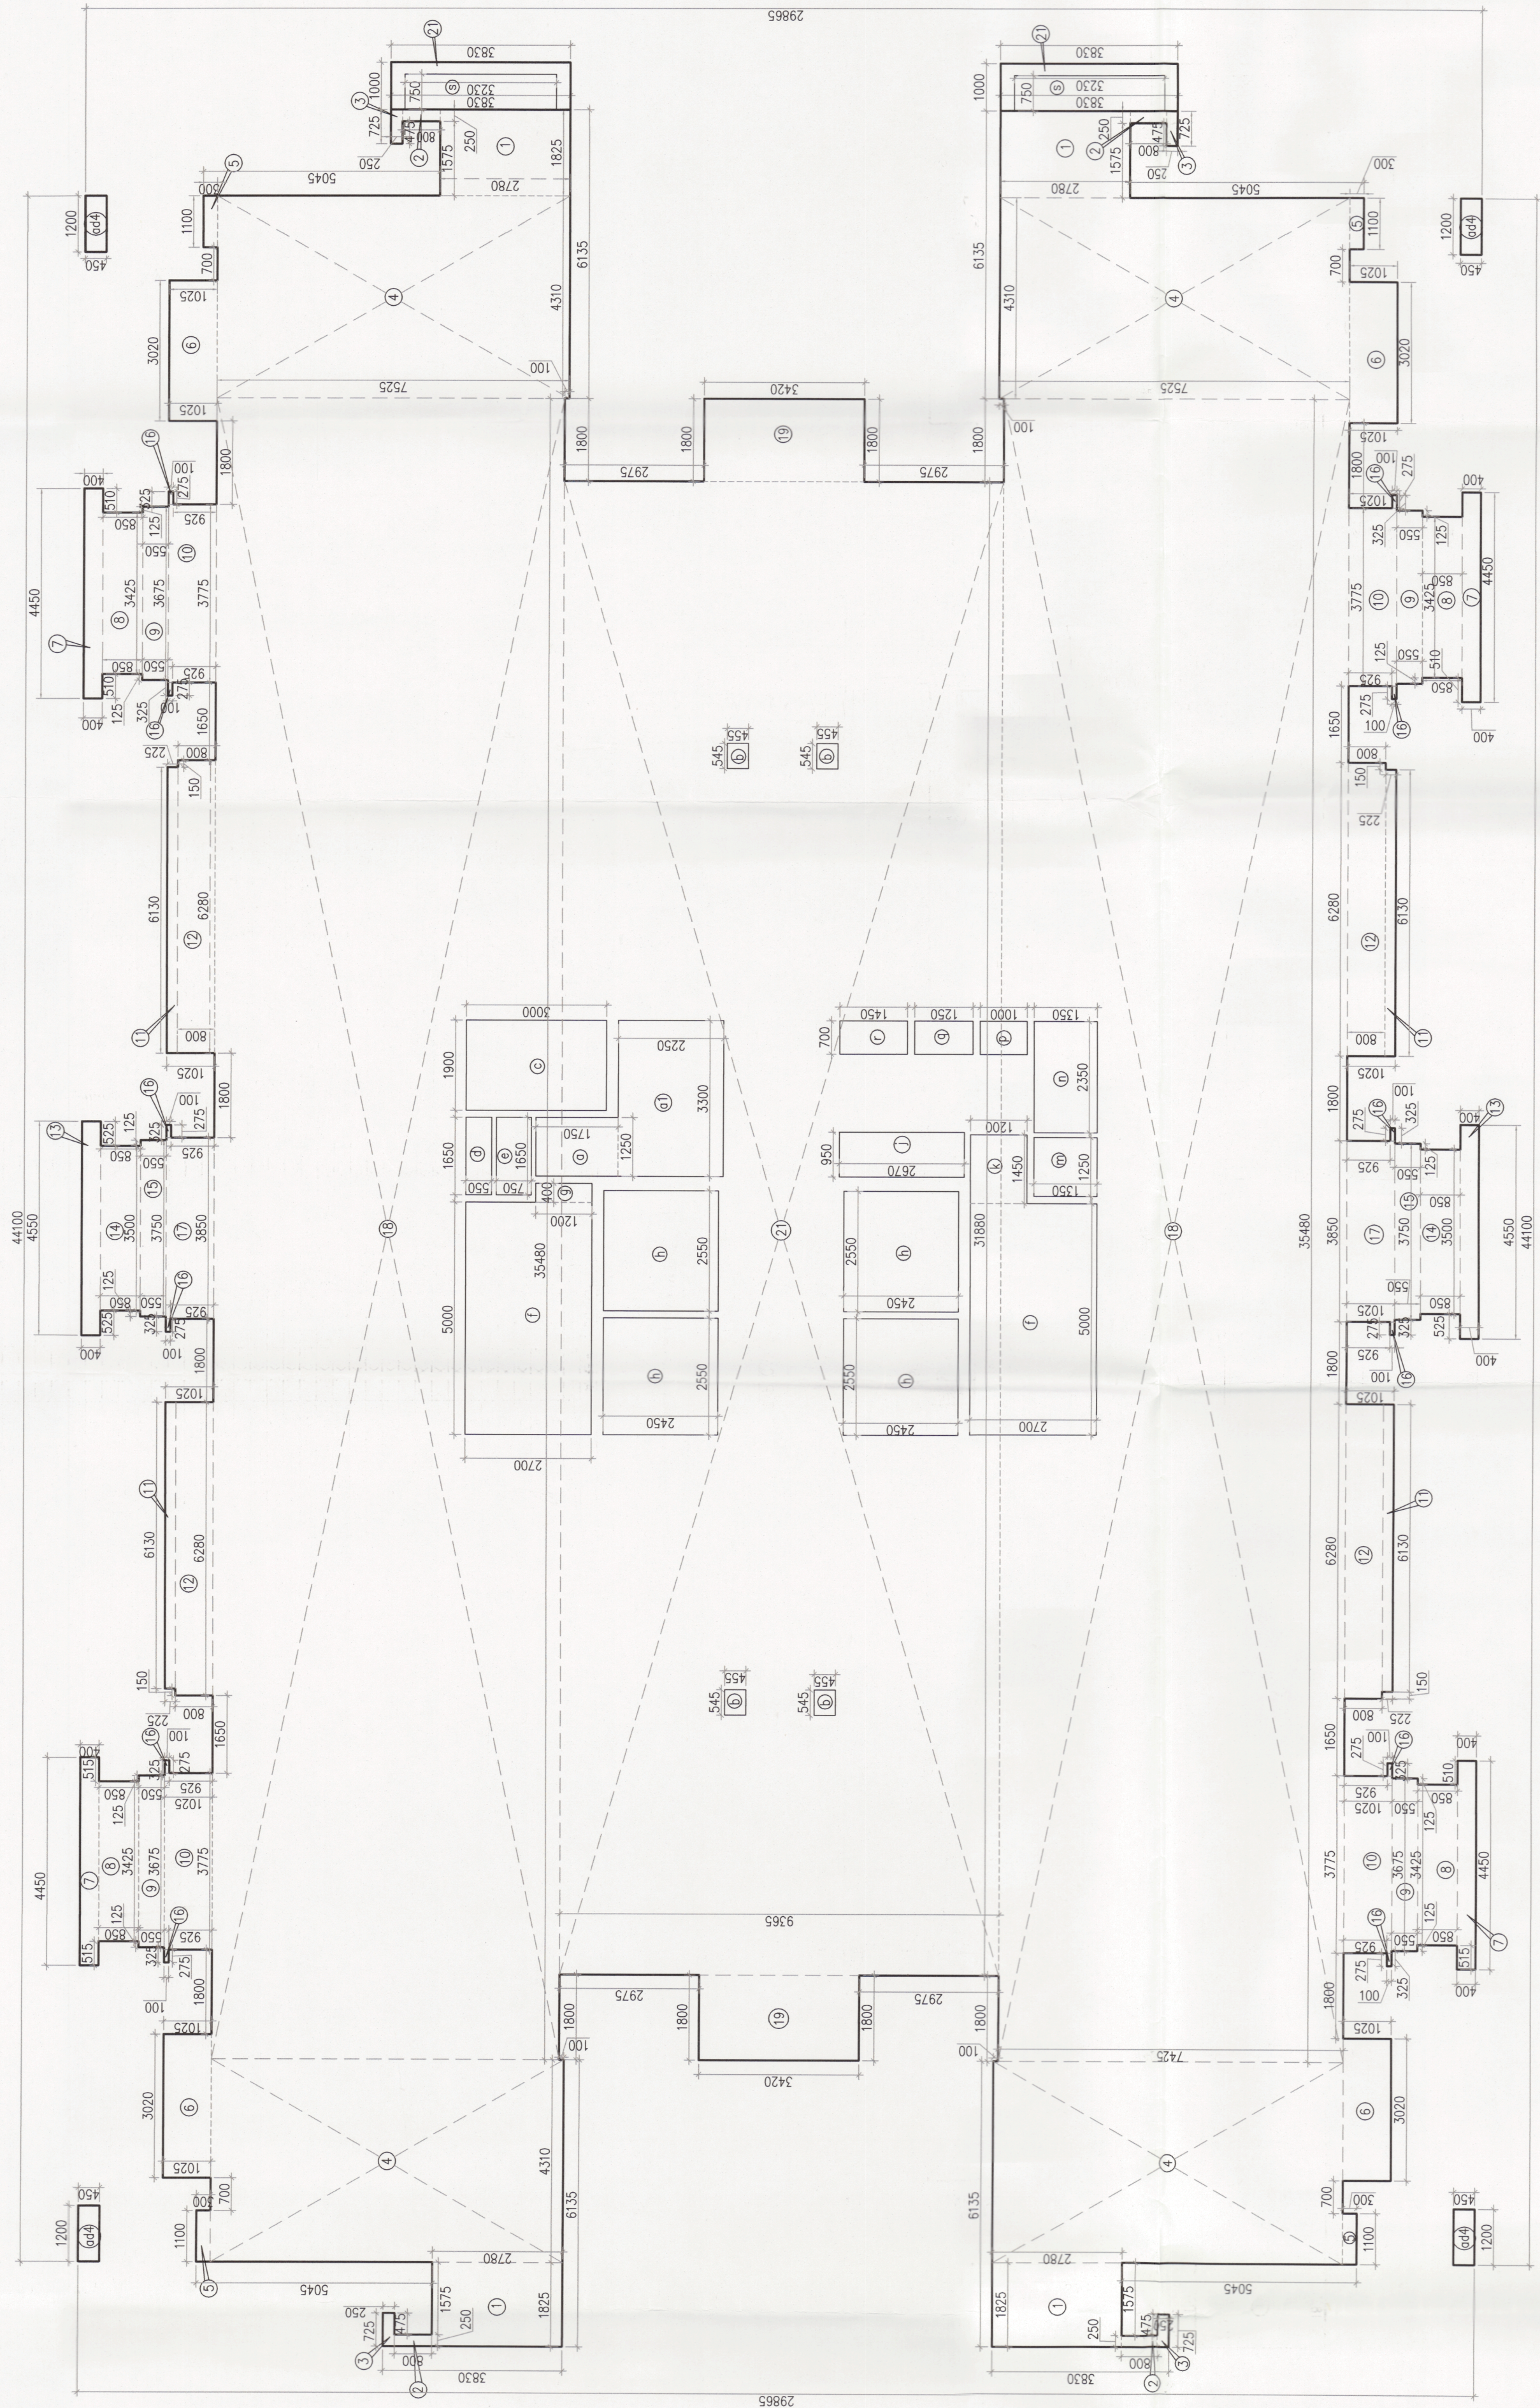[illegible]



DIMENSION LEGEND:	
1525	ARCHITECTURE FIRM

LIFT CAPACITY			
S.R. NO.	Shaft Size (mm)	Car Size (mm)	Capacity
1	2550x2450	2000x1550x2700	20P/ 1300kg
2	1900x3000	1100x2300x2700	18P/ 1088kg
3	2550x2450	1800x1900x2700	20P/ 1300kg

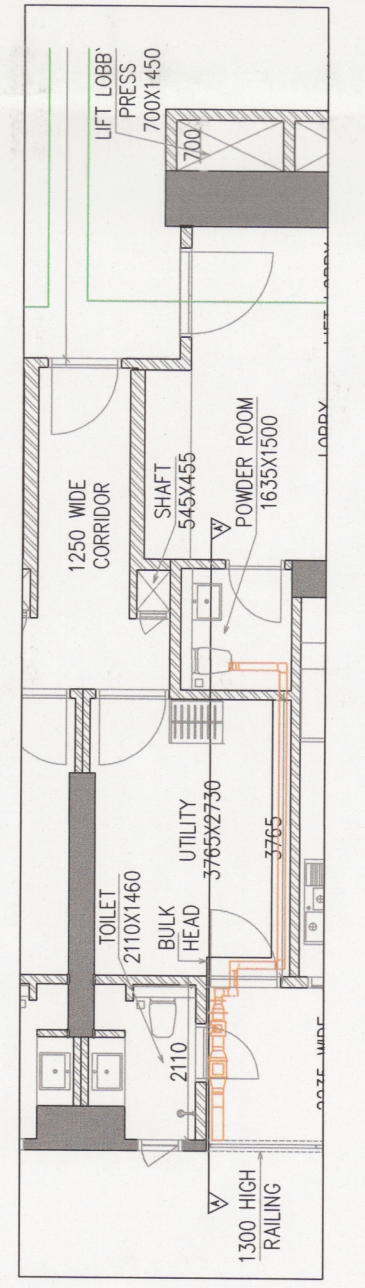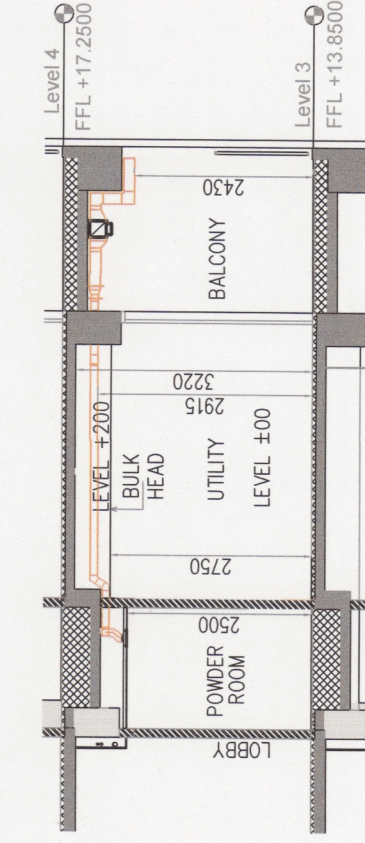

PART PLAN POWER ROOM										SECTION 2.4	
TYPICAL MECHANICAL VENTILATION CALCULATION FOR POWER ROOM										EXHAUST DUCT SIZE	
S. NO.	LOCATION	FLOOR SLAB	HEIGHT	VOLUME (CU M)	DESIGN CM	SELECTED EXHAUST FAN	FAN SIZE	SHAIR (mm)			
								TYPICAL MECHANICAL VENTILATION FOR POWER ROOM	SHAIR (mm)		
1.1	POWER ROOM	26.4	9	238	47.00	16000cm cassette in line fan	150	110(02)			

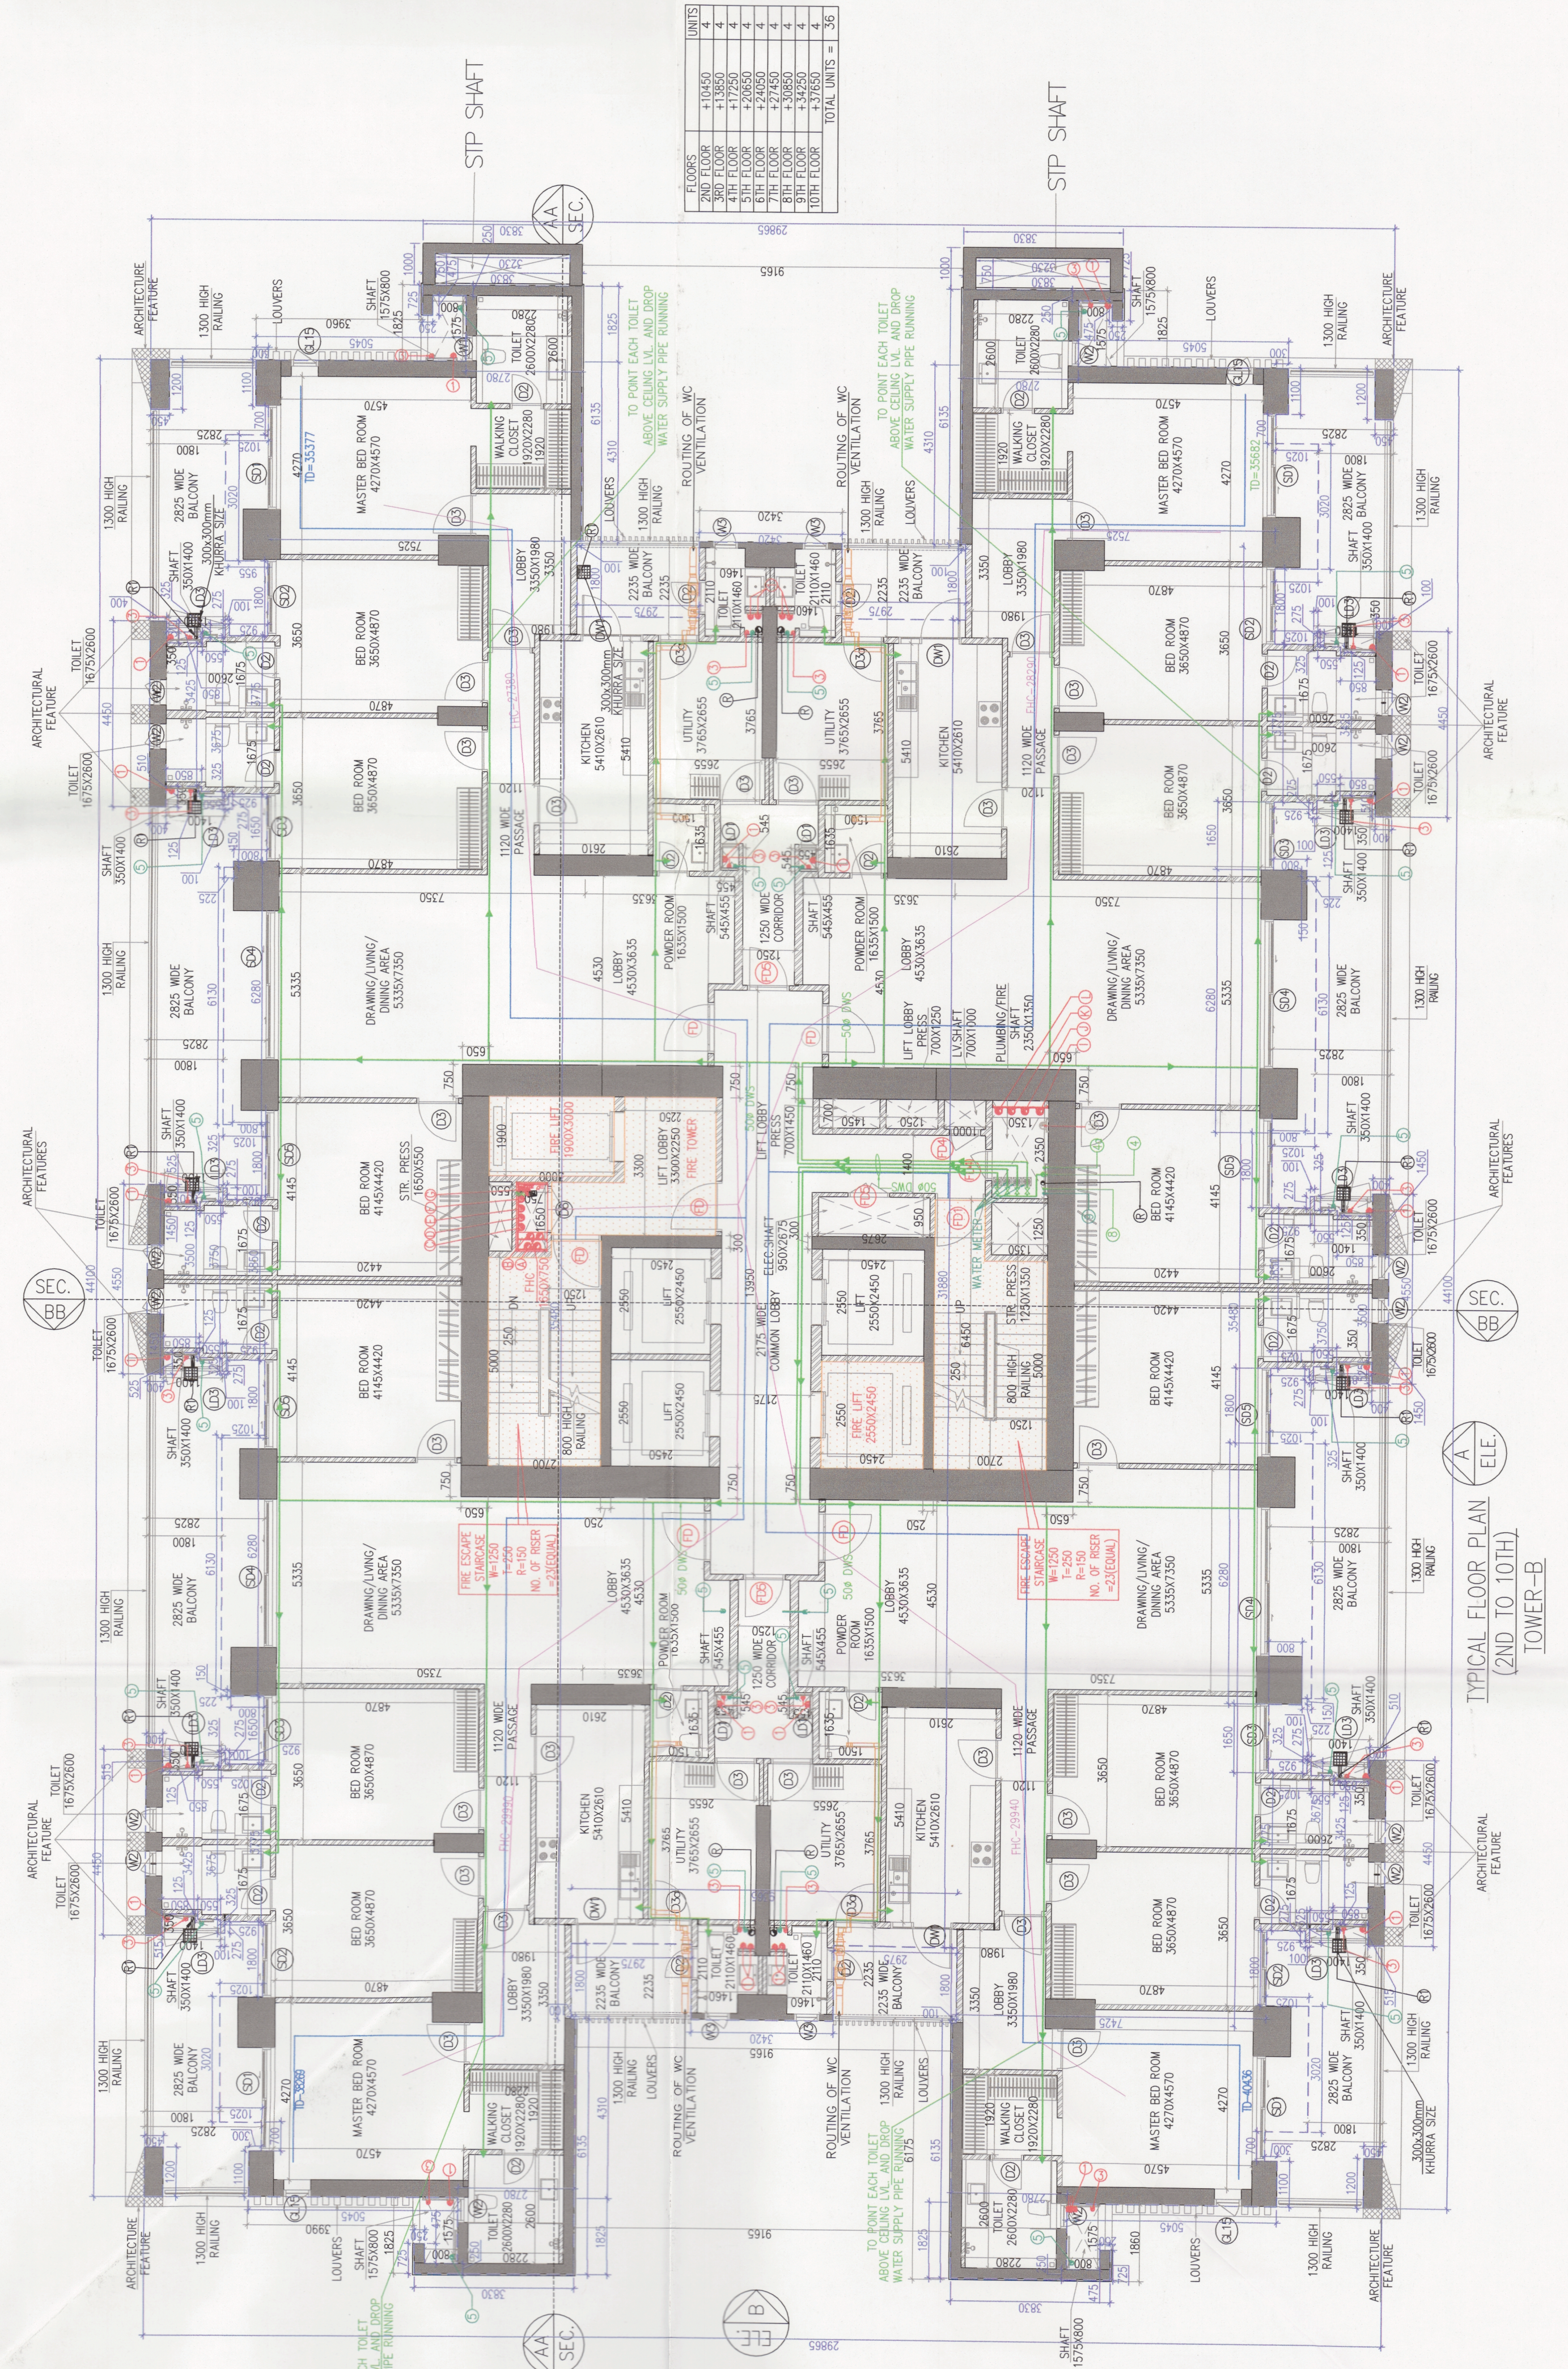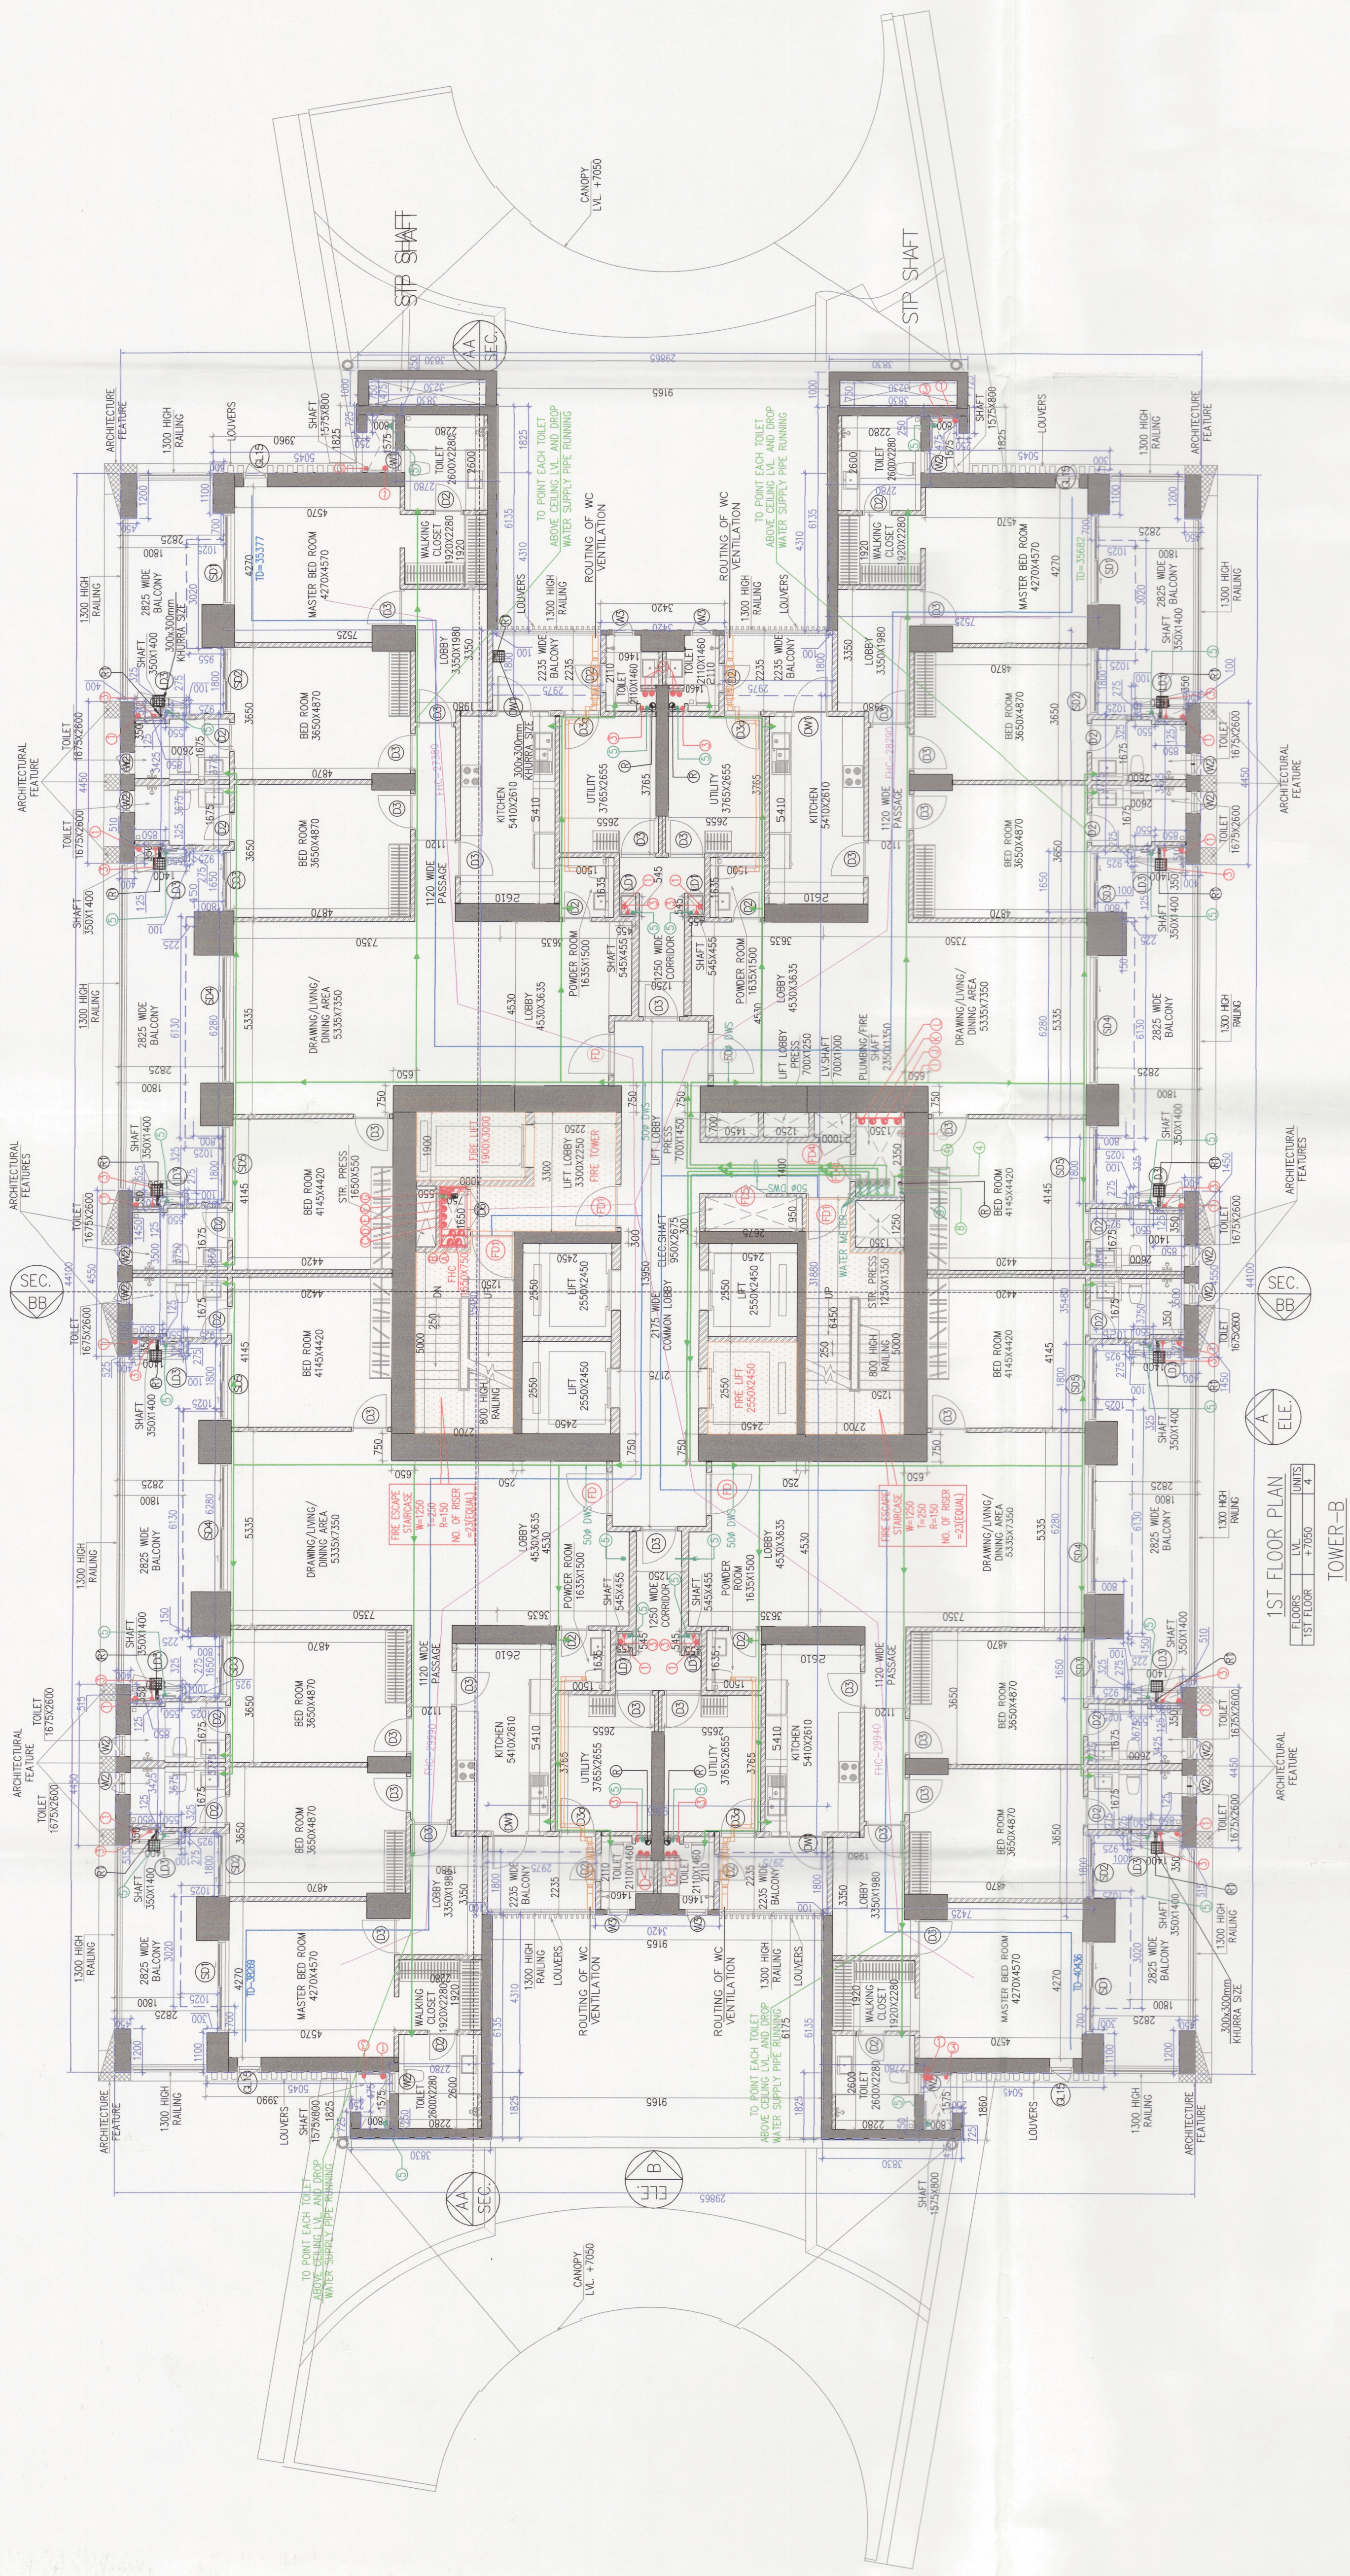

