

Note:-
1. BUILDING WILL BE DESIGNED (STRUCTURES)
AS PER RELEVANT IS CODES FOR EARTH QUAKE
RESISTANCE.

PROJECT
DESIGN FOR THE BUILDING OF
RESIDENTIAL COLONY
UNDER NEW INTEGRATED LICENSING POLICY (NIP)
(AN AREA MEASURING 10.0962 ACRES IN THE
FROM LICENSE NO. 27 OF 2012 DATED 04.04.2012
IN THE 27th EDITION OF THE
COMPLEX BEING DEVELOPED BY D.F. LTD IN
ITS ASSOCIATE COMPANIES

DESIGN ARCHITECT
DESIGN FORUM
INTERNATIONAL
Address : K-47, KALASH COLONY, NEW
DELHI-48
Phone : 011-46556600, 46556601, FAX :
46556601
Website : www.designforuminternational.com
ASSOCIATE ARCHITECTS


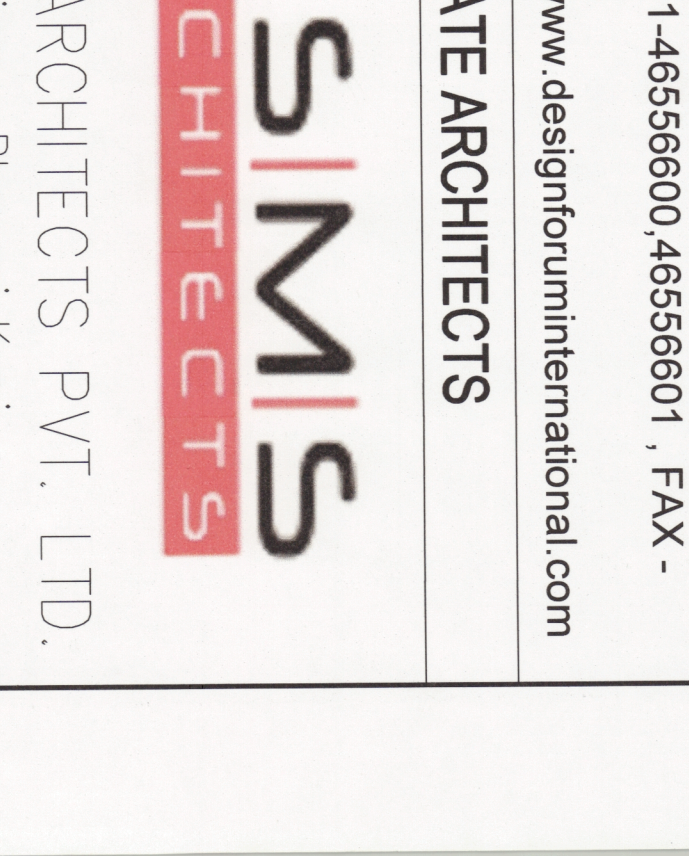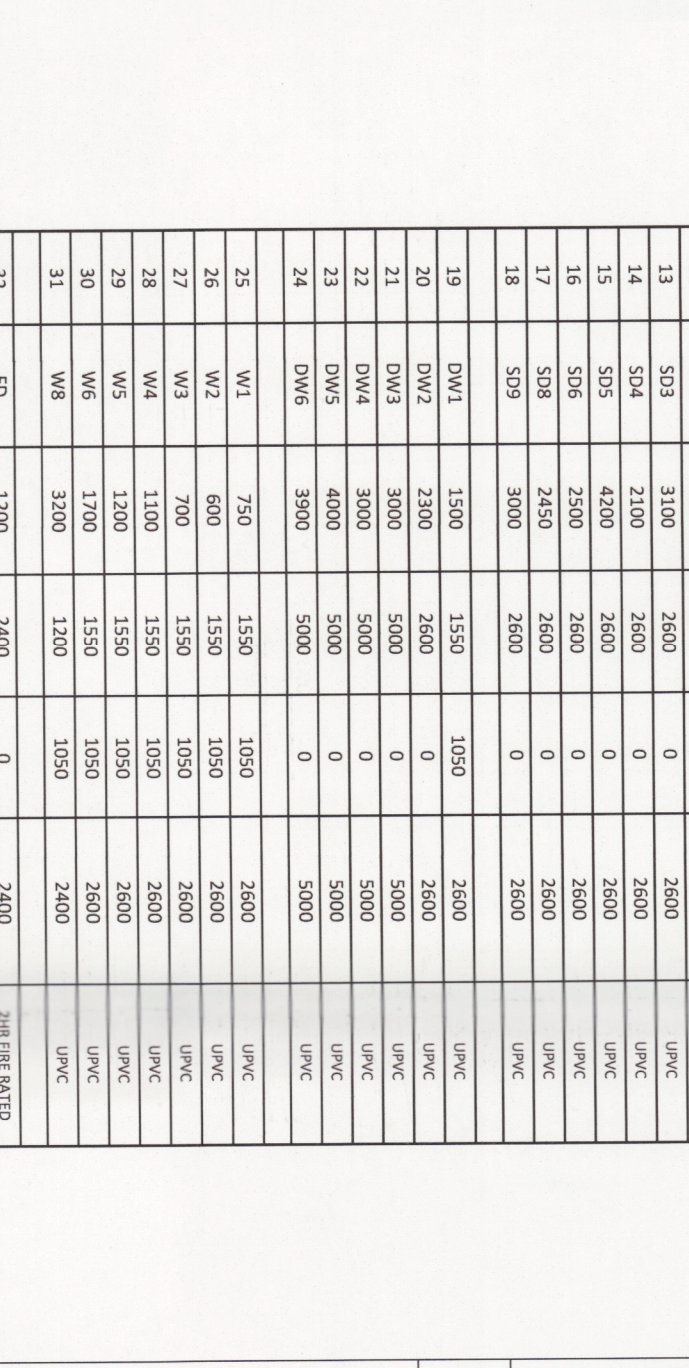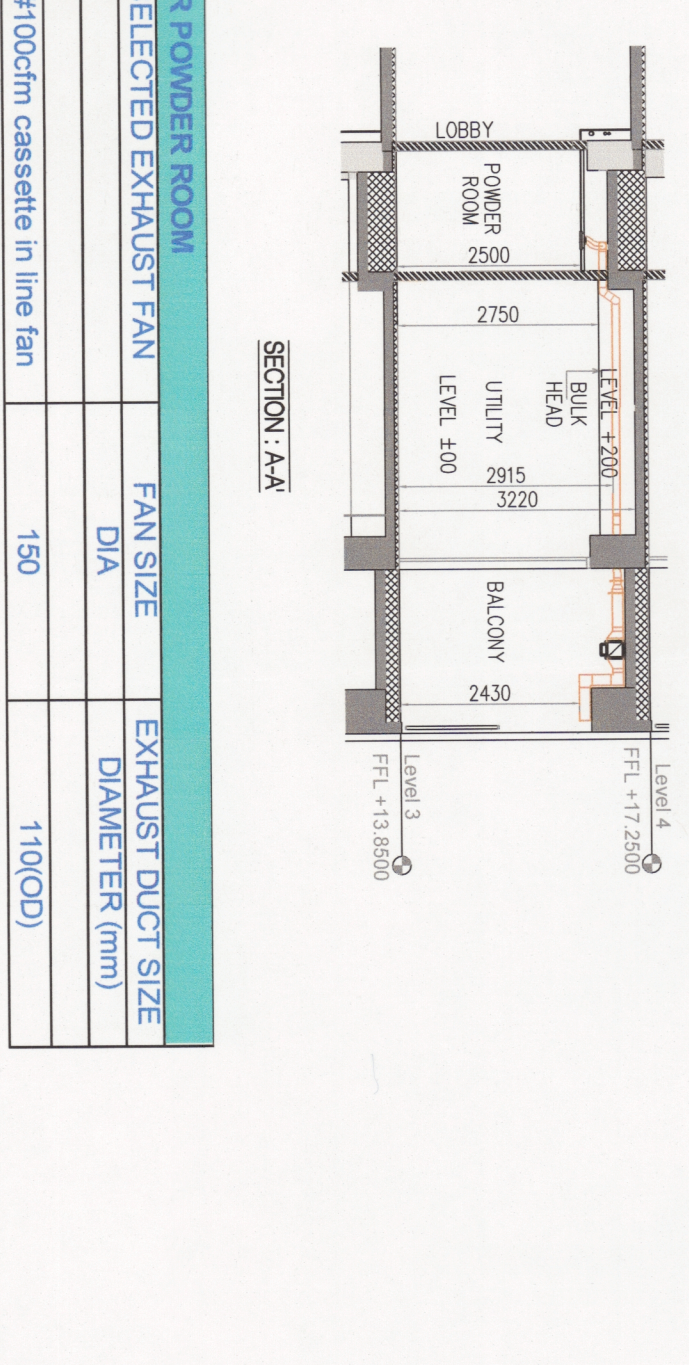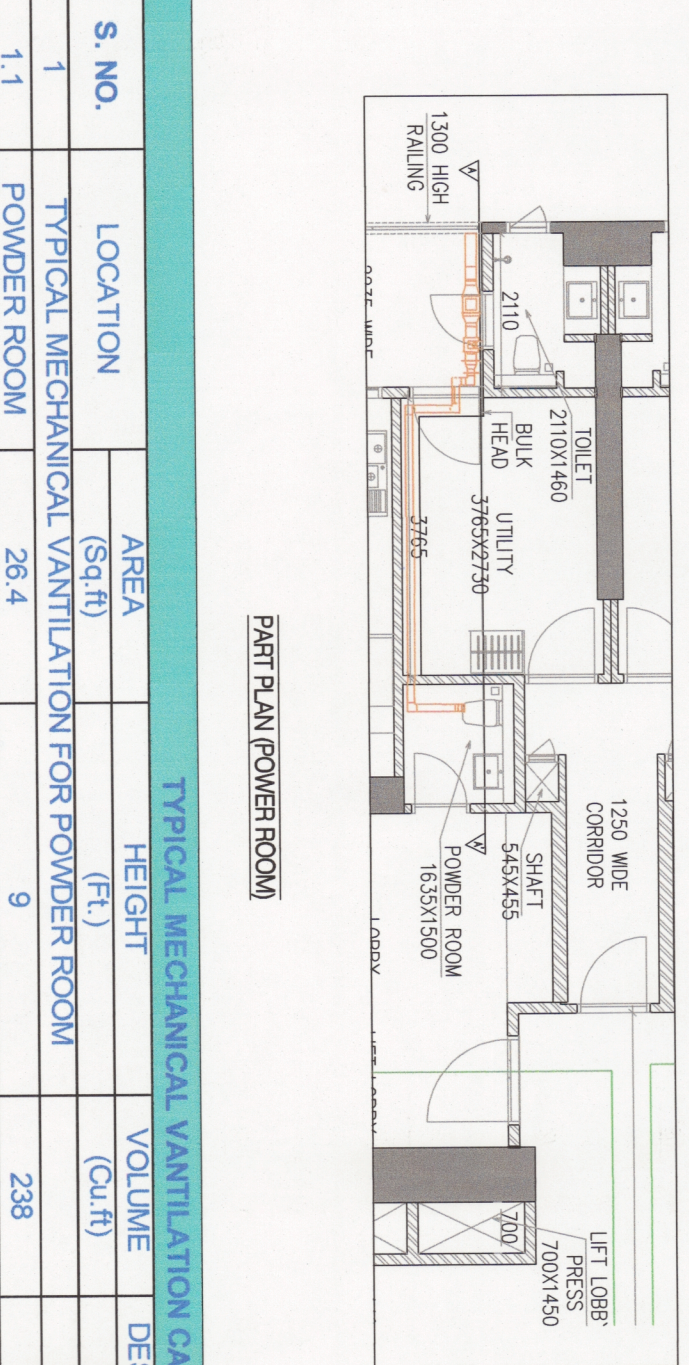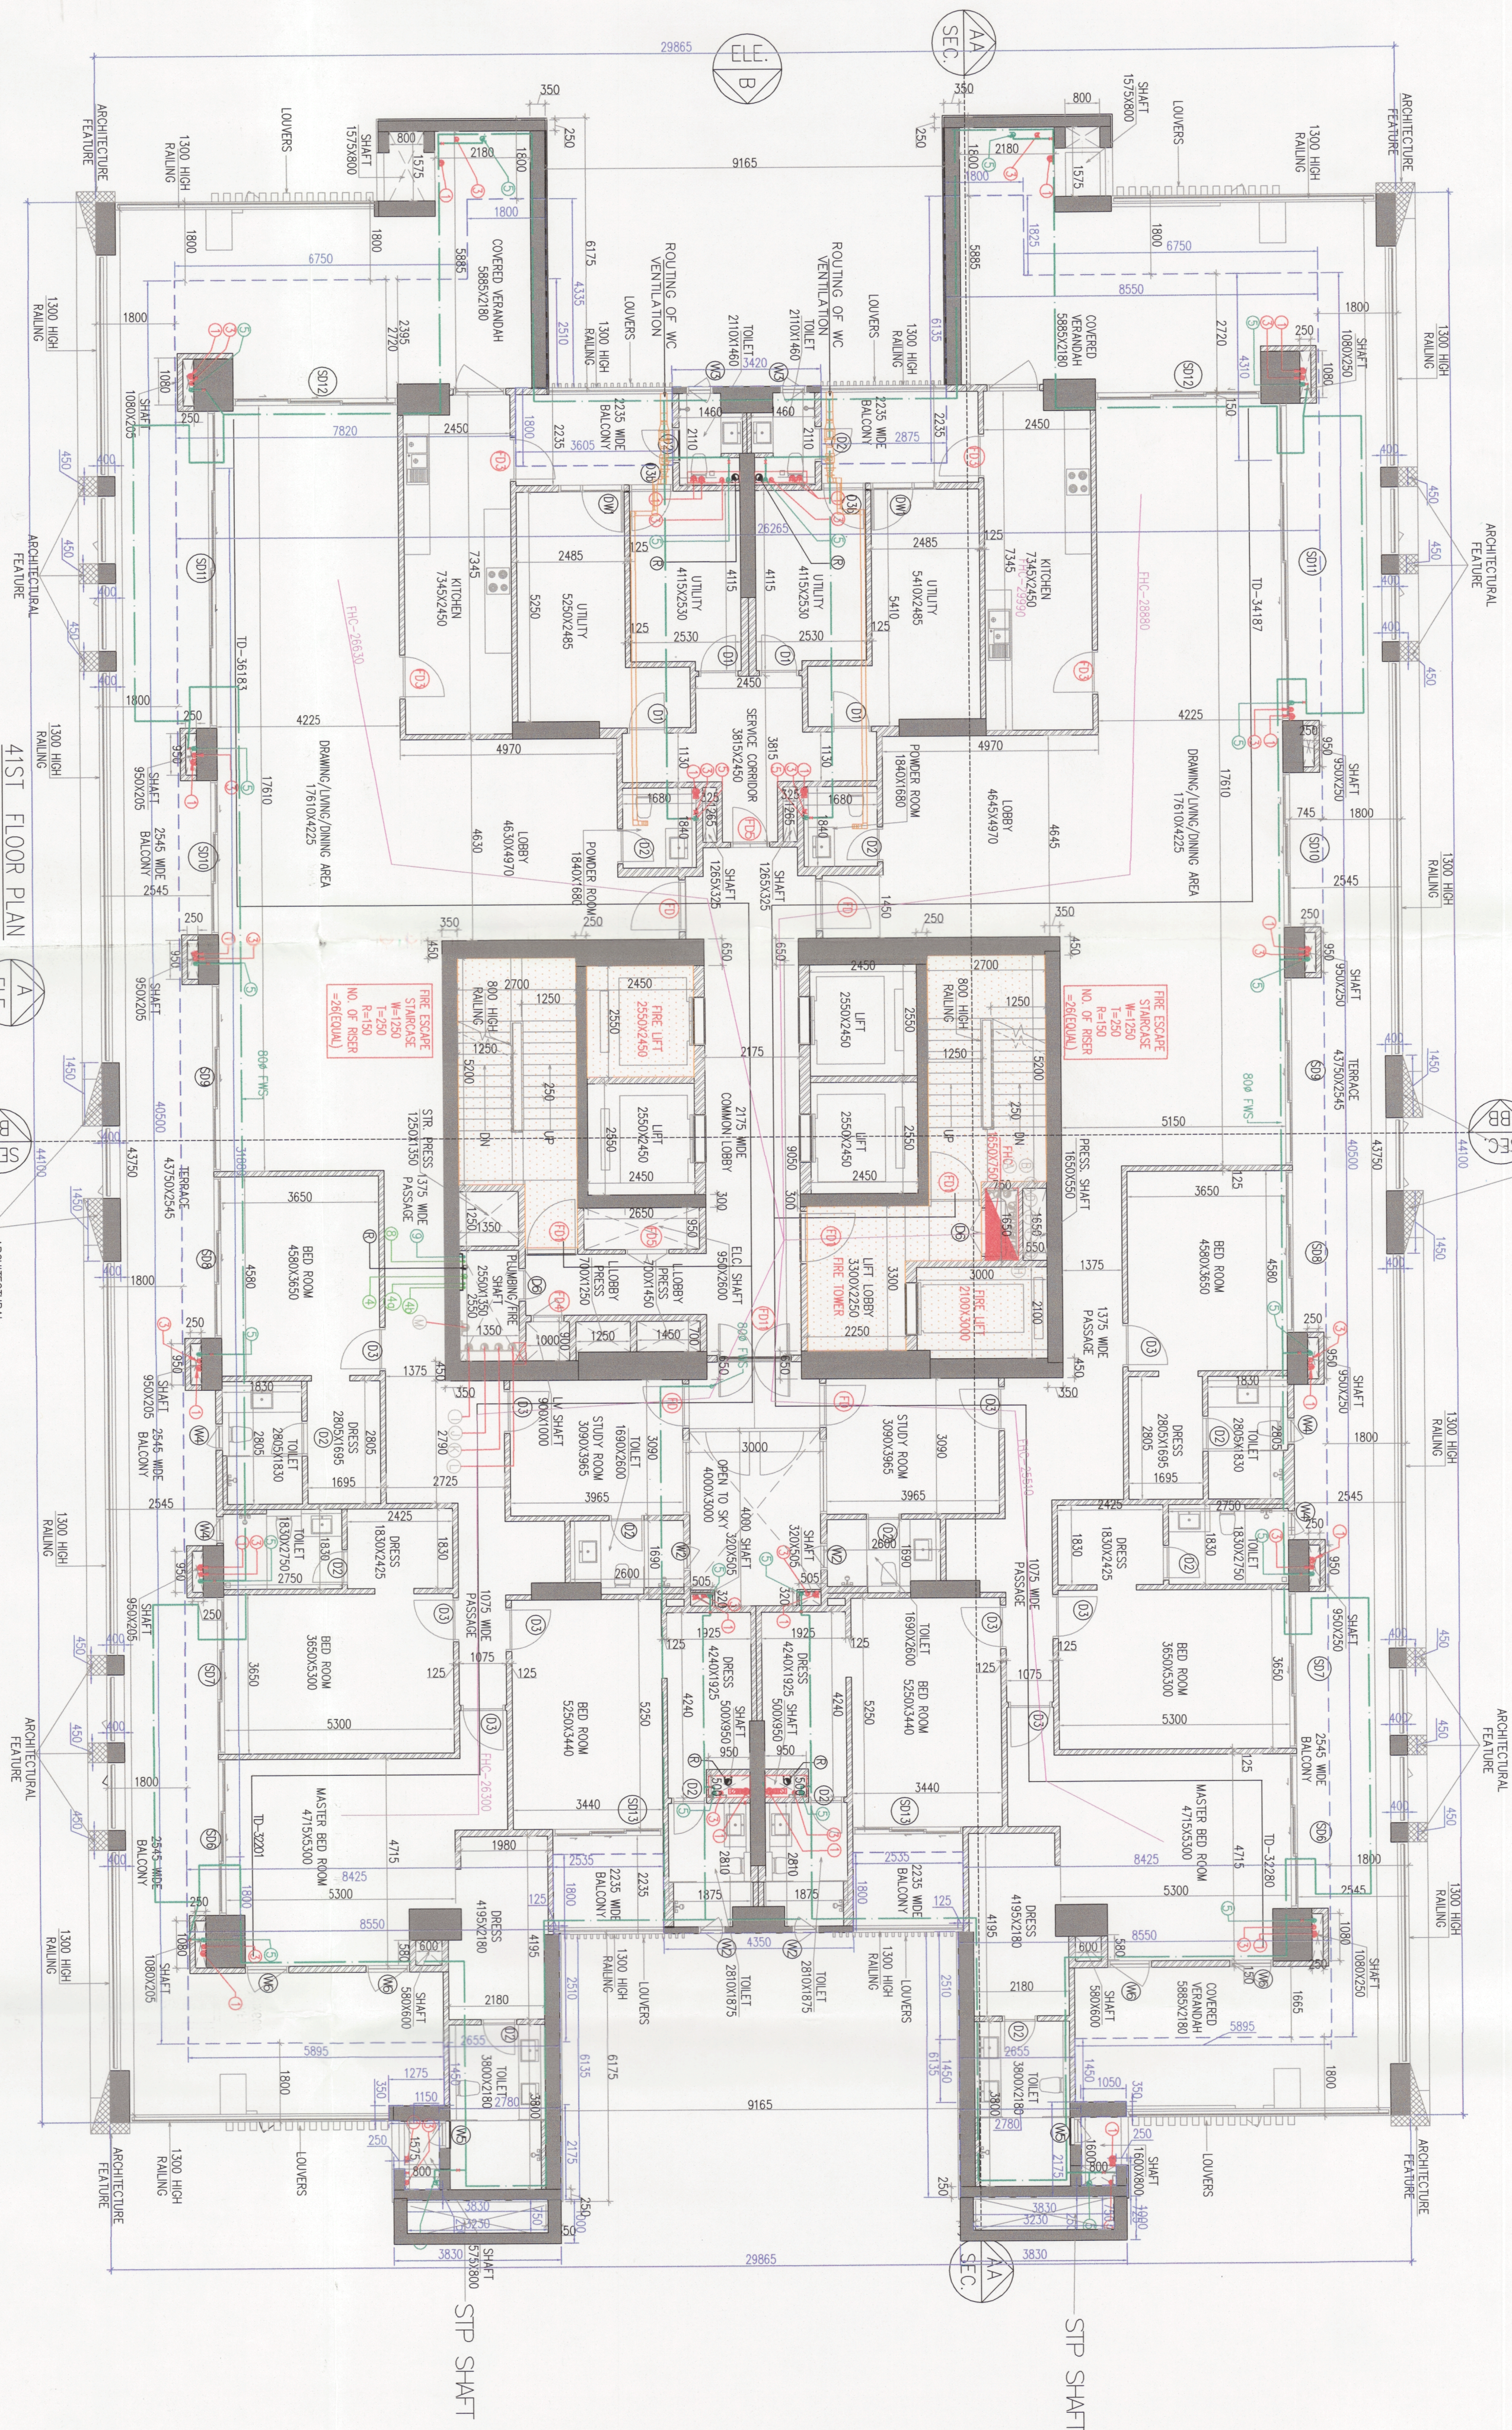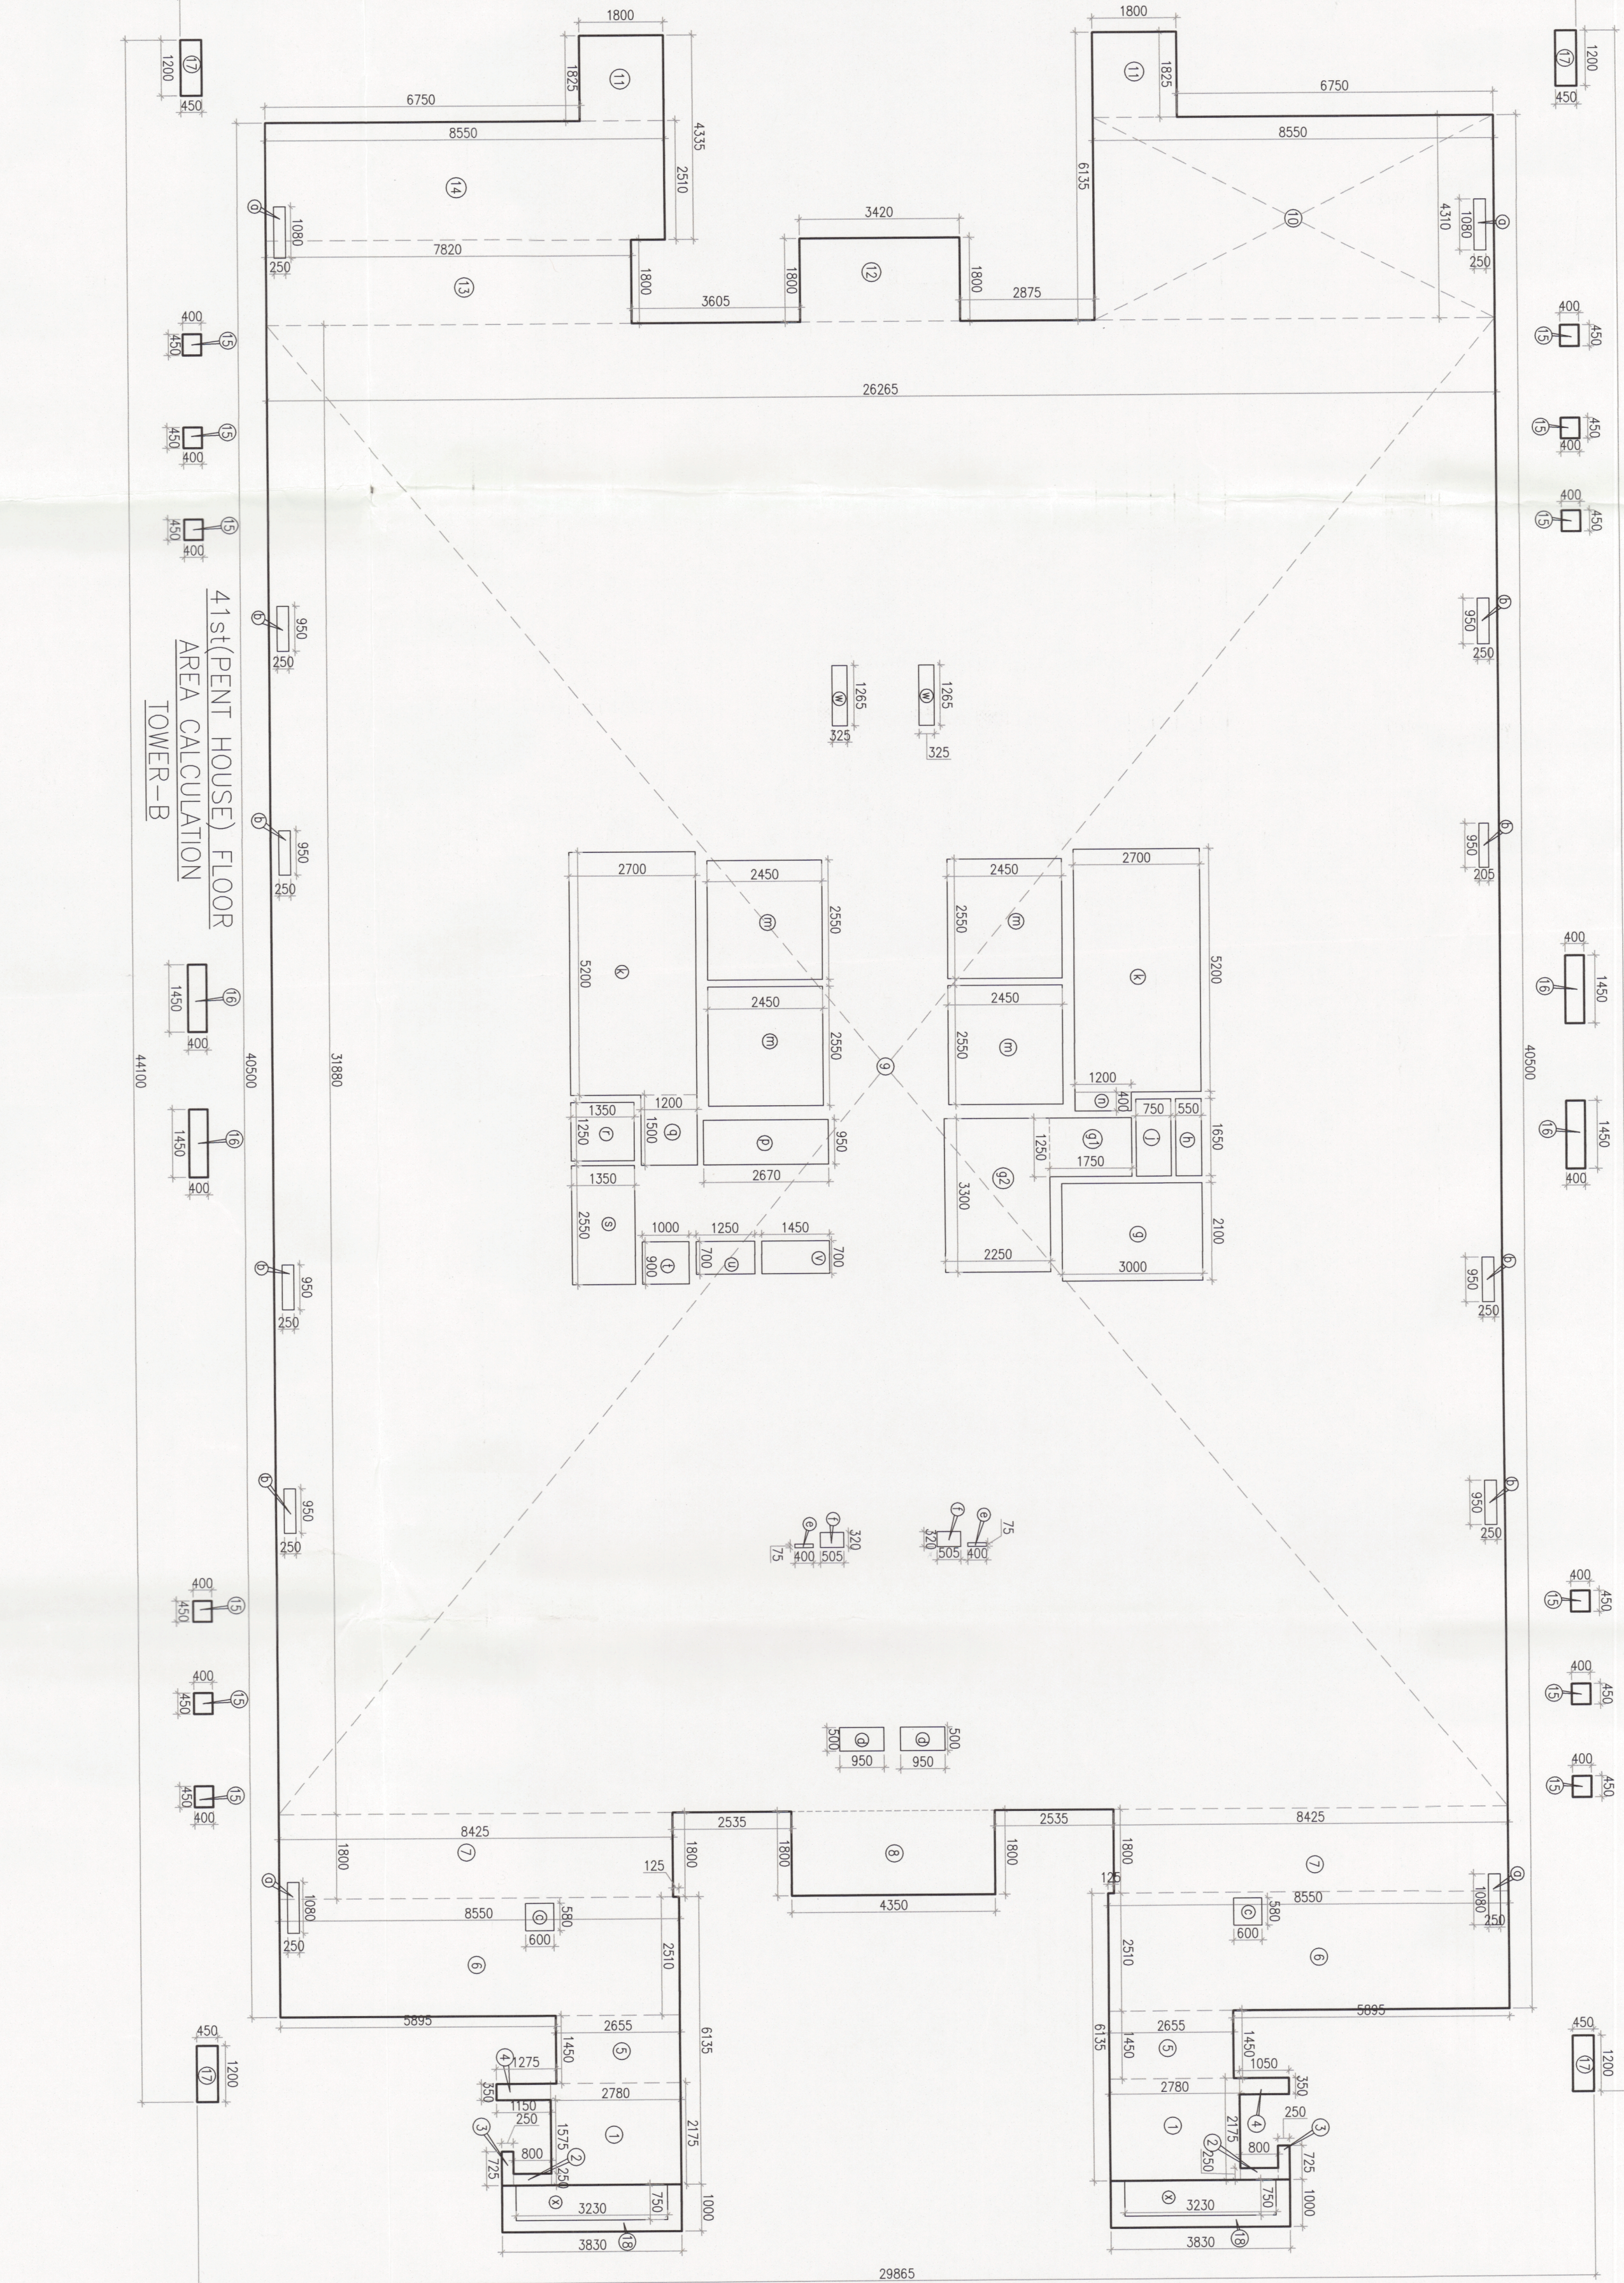

