


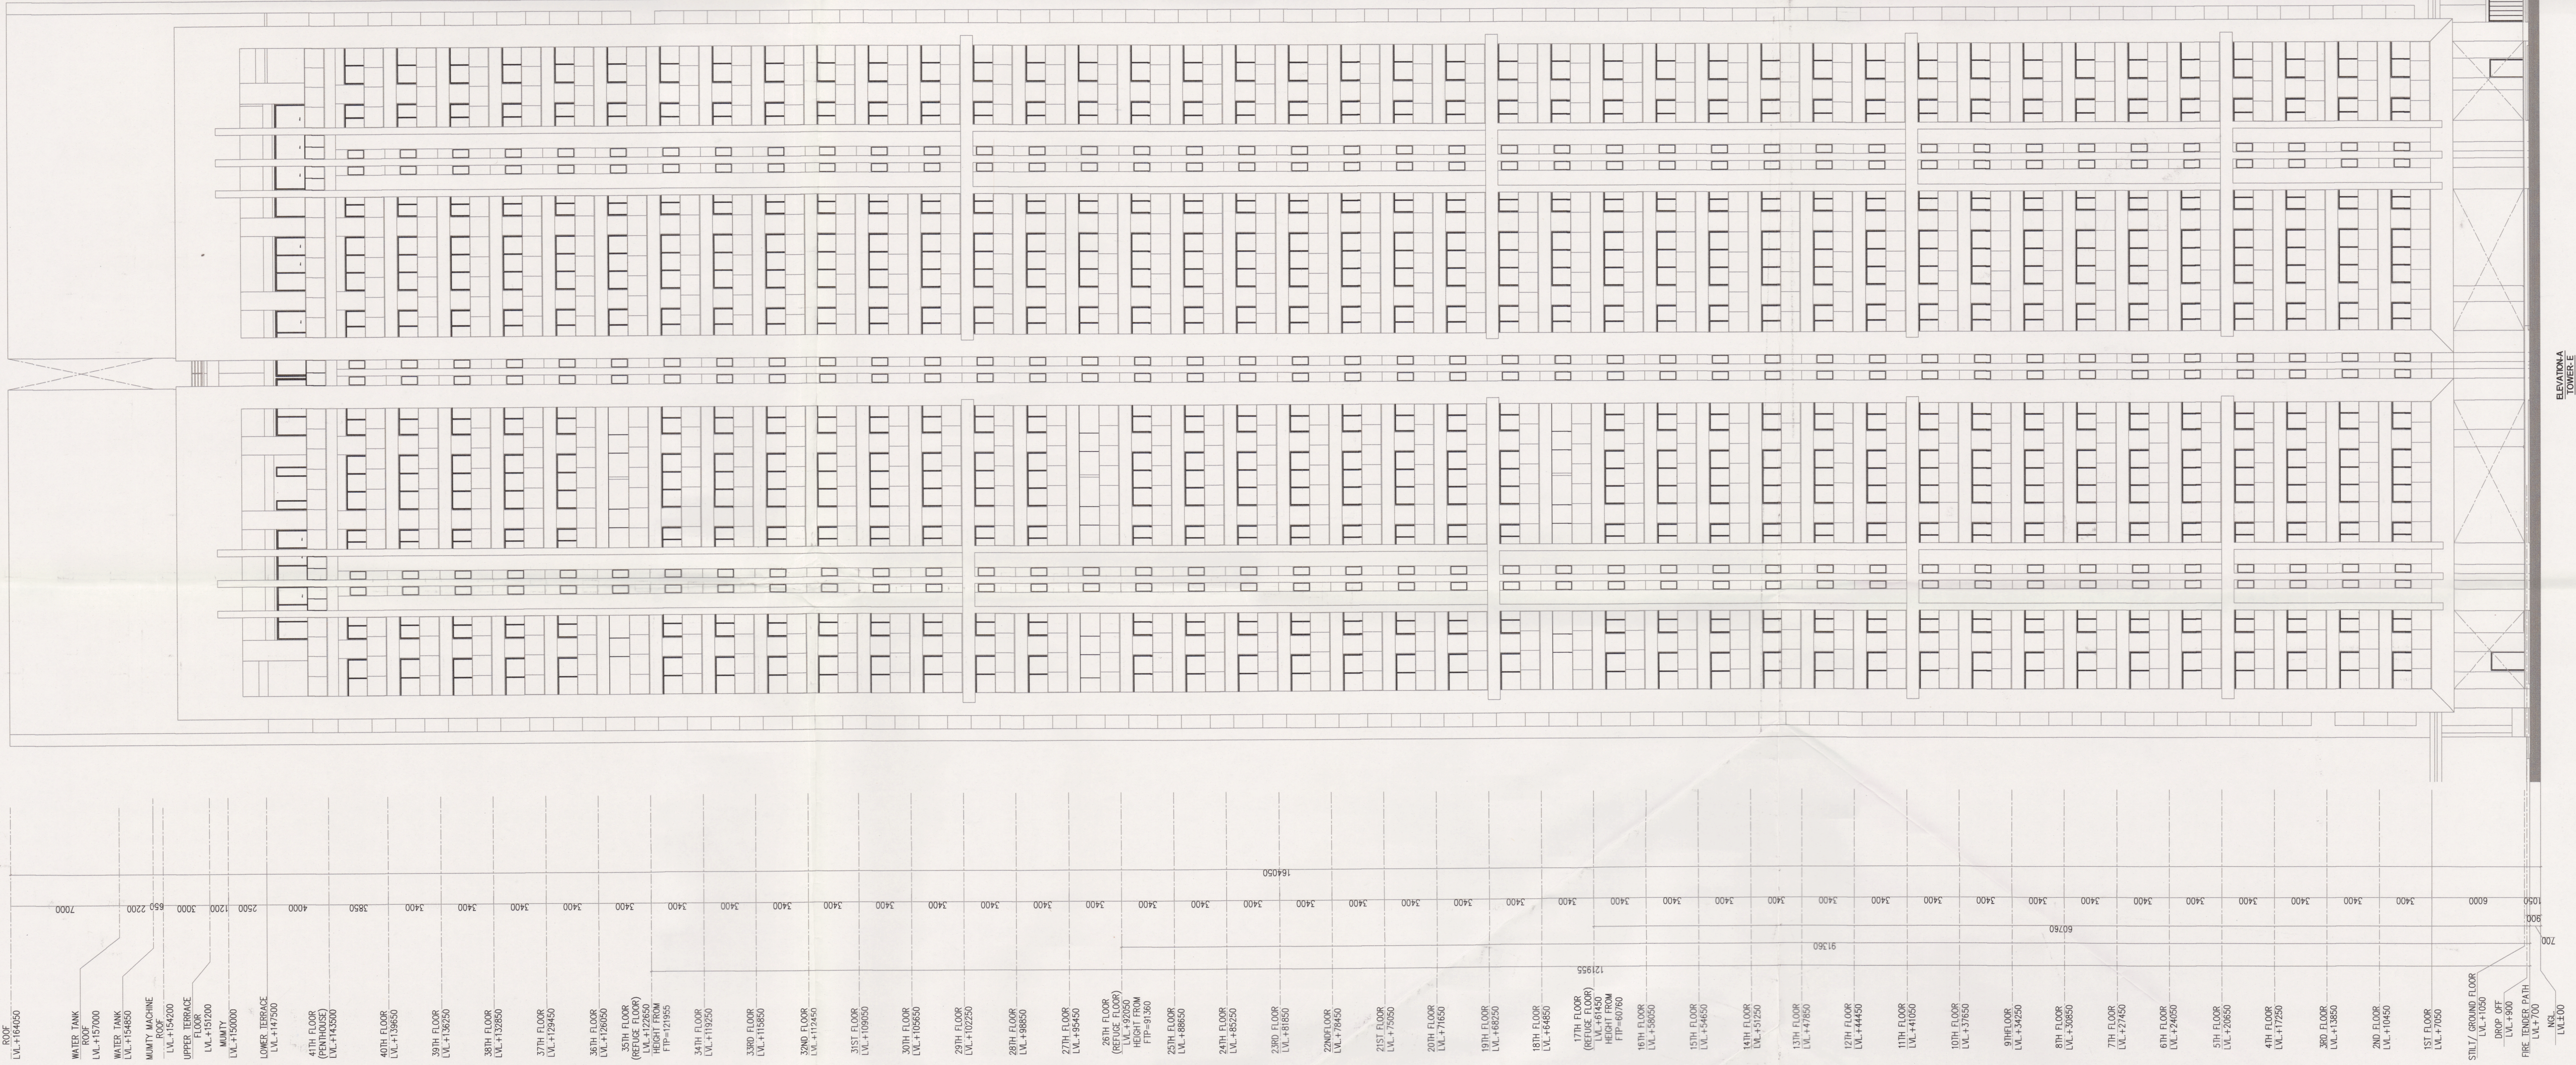

ELEVATION-A
TOWER-E

PROJECT

REVISED (1ST REVISION) BUILDING PLANS OF
PHASE-IV (PRIVANA-WEST) FALLING UNDER
RESIDENTIAL COLONIZED LICENSING POLICY(NILP)
UNDER THE RESIDENTIAL COLONIZED LICENSING
ACT, 1992. DATED 11.05.2025 ON LAND MEASURING 116.28625
ACRES (LICENCE NO. 219 OF 2023 DATED 25.10.23)
(AN AREA MEASURING 103.09625 ACRES MIGRATION
FROM LICENCE NO. 27 OF 2012 DATED 02.04.2012
AND 13.24 ACRES AS FRESH AS FRESH APPLIED AREA)
IN SECTOR -76 & 77, GURUGRAM MANESAR URBAN
COMPLEX BEING DEVELOPED BY DLF LTD. IN
COLLABORATION WITH LAND OWNERS AND
IT'S ASSOCIATE COMPANIES

DESIGN ARCHITECT

ARCHITECTS:
**DESIGN FORUM
INTERNATIONAL**
Address : K-47, KAILASH COLONY, NEW
DELHI -48
Phone : 011-46556600, 46556601, FAX -
46556601
Website: www.designforuminternational.com

ASSOCIATE ARCHITECTS

**RISIMIS
ARCHITECTS**
RIMS ARCHITECTS PVT. LTD.
69, Nara Niwas, Bhawani Kunj,
(Behind D2), Vasant Kunj,
New Delhi-110070.
Tel.: 011-26898616, 26898617
www.rsms-arch.com

This is a "PROVISIONAL BUILDING PLAN"
approved only for the purpose of inviting
Objections from the general public

[Signature] S.T.P. (H)
Member Secretary
B.P.A.C.
[Signature] S.T.P. (G)
Member
B.P.A.C.
[Signature] C.T.P. (HR)
Chairman
B.P.A.C.

[Signature] DTP(HQ)
[Signature] PA
[Signature] ATP(HQ)
[Signature] ATP

[Signature] DTP(HQ)
[Signature] J.D.
[Signature] DTP(HQ)
[Signature] DTP(HQ)

TO BE RE-3 WITH THIS OFFICE
MEMO NO. - 13-29
DATED : 19/11/2025

ARCHITECT'S SEAL
& SIGNATURE
CHANCHAL JAIN
REGISTERED ARCHITECT
CA/2005/38771

OWNER'S SEAL
& SIGNATURE
DLF Limited
[Signature]
Authorized Signatory

JAN-2025 Scale : 1:100 Drawing No. :
Drawing Title :
ELEVATION-A
TOWER-E
EE-01
03/01/2025