


Note :-
1. BUILDING WILL BE DESIGNED (STRUCTURES)
AS PER RELEVANT IS CODES FOR EARTH QUAKE
RESISTANCE.

PROJECT
REVISED 1ST REVISION BUILDING PLANS OF
PHASE VI (PRIMA-WEST) FALLING UNDER
RESIDENTIAL COLONY (RCC) (REVENUE POLY/IMP/P)
DATED 11.04.2022 ON LAND MEASURING 115.29625
ACRES (LICENCE NO. 219 OF 2023 DATED 25-10-23)
(AN AREA MEASURING 103.06625 ACRES MIGRATION
AND 11.24 ACRES AS FRESH AS FRESH APPLIED AREA)
IN SECTOR-76 & 77, GURUGRAM MANEVAR URBAN
COMPLEX BEING DEVELOPED BY DLF LTD IN
COLLABORATION WITH LAND OWNERS AND
ITS ASSOCIATE COMPANIES

DESIGN ARCHITECT
ARCHITECTS:
DESIGN FORUM
INTERNATIONAL
Address : K-47, KAILASH COLONY, NEW
DELHI - 48
Phone : 011-46556600, 46556601, FAX -
46556601
Website: www.designforuminternational.com
ASSOCIATE ARCHITECTS

ARCHITECTS:
DESIGN FORUM
INTERNATIONAL
Address : K-47, KAILASH COLONY, NEW
DELHI - 48
Phone : 011-46556600, 46556601, FAX -
46556601
Website: www.designforuminternational.com
ASSOCIATE ARCHITECTS

RISIMIS
ARCHITECTS
RMS ARCHITECTS PVT. LTD.
69, Nara Nivas, Bhawan Kunj
(Behind D2), Vasant Kunj,
New Delhi-110070.
Tel:-011-26888616, 26888617
WWW.RSIS-ARCH.COM

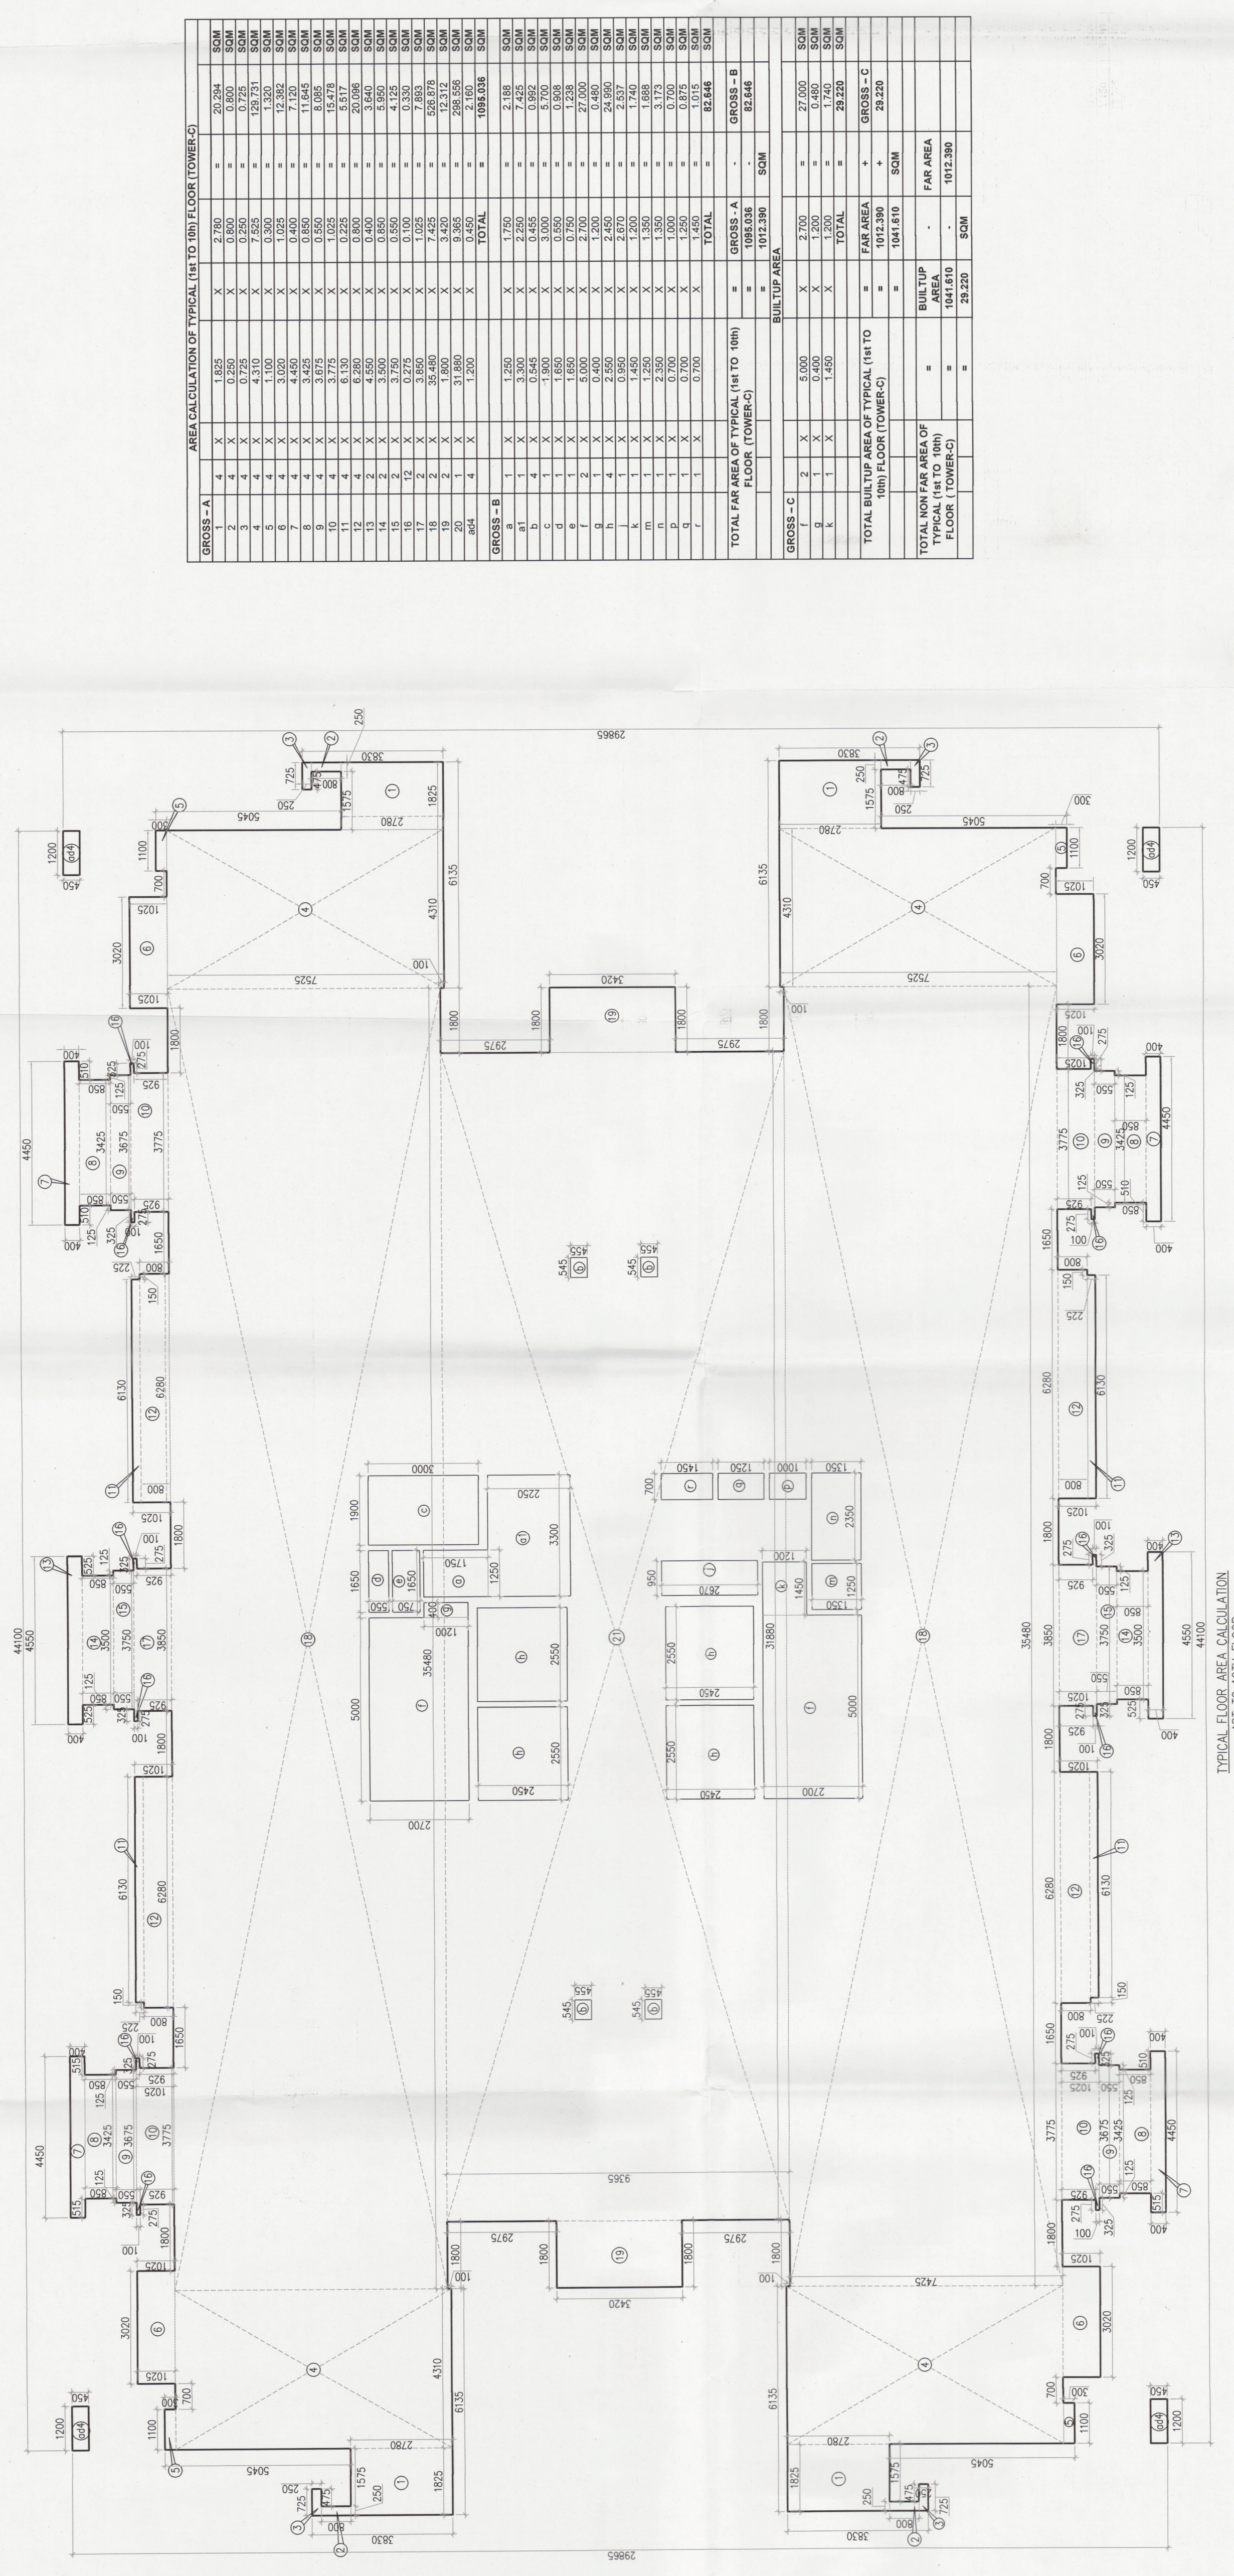

AREA CALCULATION OF TYPICAL 10TH FLOOR TOWER-C

