

1. BUILDING WILL BE DESIGNED (STRUCTURES)
AS PER RELEVANT IS CODES FOR EARTH QUAKE
RESISTANCE.

[illegible]

REVISED (1ST REVISION) BUILDING PLANS OF
PHASE-VI (PRIVANA-WEST) FALLING UNDER
RESIDENTIAL COLONY
UNDER NEW INTEGRATED LICENSING POLICY
DATED 11.05.2022 ON LAND MEASURING 116.25
ACRES (LICENCE NO. 219 OF 2023, DATED 25-11-
2023) (AN AREA MEASURING 103.06925 ACRES MIGRATED
FROM LICENCE NO. 277 OF 2012 DATED 02.04.2012
AND 13.24 ACRES AS FRESH AS FRESH APPLIED
IN SECTOR -76 & 77, GURUGRAM MANEASUR
COMPLEX BEING DEVELOPED BY DLF LTD IN
COLLABORATION WITH LAND OWNERS AND
IT'S ASSOCIATE COMPANIES

ARCHITECTS:-
DESIGN FORUM
INTERNATIONAL

Address : K-47 , KAILASH COLONY , NEW
DELHI -48
Phone : 011-46556600,46556601 , FAX -
46556601
Website: www.designforuminternational.com

R|S|M|S
ARCHITECTS

RSMS ARCHITECTS PVT. LTD.
59, Nora Niwas Bhowani Kunj
(Behind D2), Vasant Kunj,
New Delhi-110070.
Tel.: 011-26898616, 26898617
www.rsms-arch.com

This is a "PROVISIONAL BUILDING PLAN"
approved only for the purpose of inviting
Objections from the general public.


 S.T.P. (MO)
 Member Secretary
 B.P.A.C.


 S.T.P. (G)
 Member
 B.P.A.C.


 C.T.R. (IR)
 Chairman
 B.P.A.C.

P(HQ)

50.

checked and found ok for Public Health
(Internal) Service only subject to comments
forwarding letter No 355208. DND 3/1/2


"SEAL"

WINE


AL JAIN
ARCHITECT
/36771

AN-2025	Scale : 1:100	NORTH 
Drawing Title: -		Drawing No: -


03/12/2025

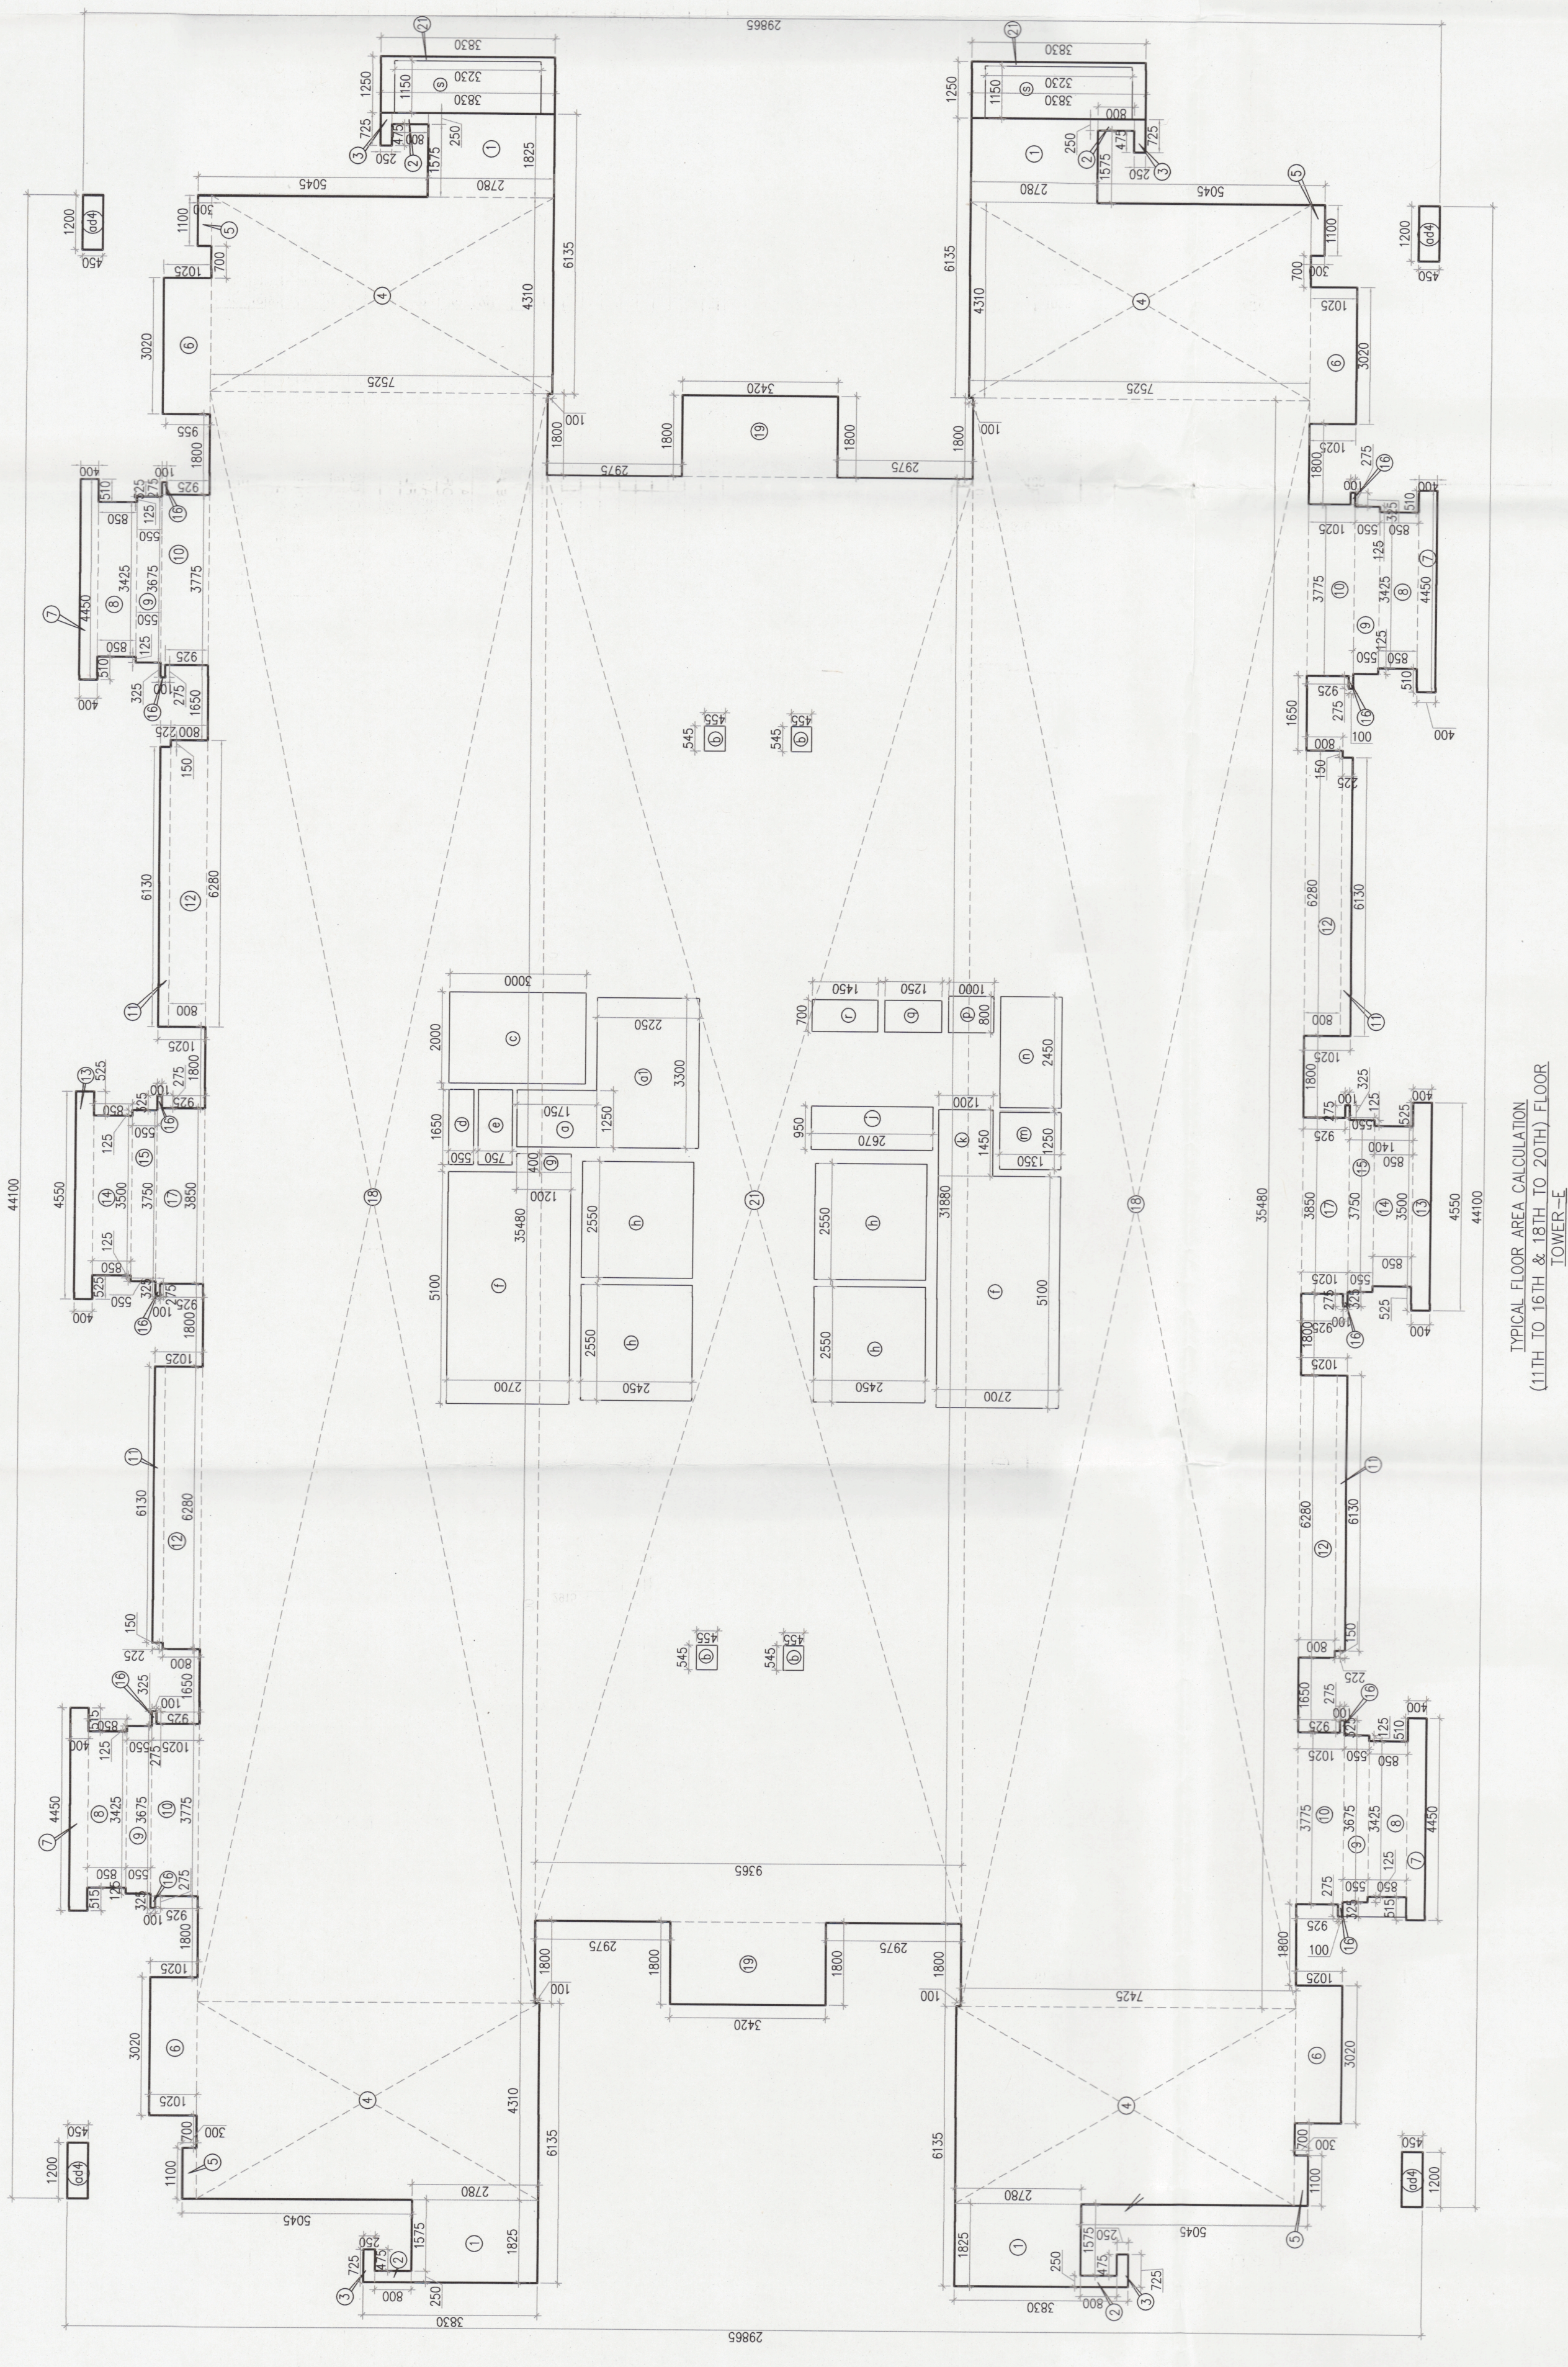

11TH TO 16TH & 18TH TO 20TH) FLOOR

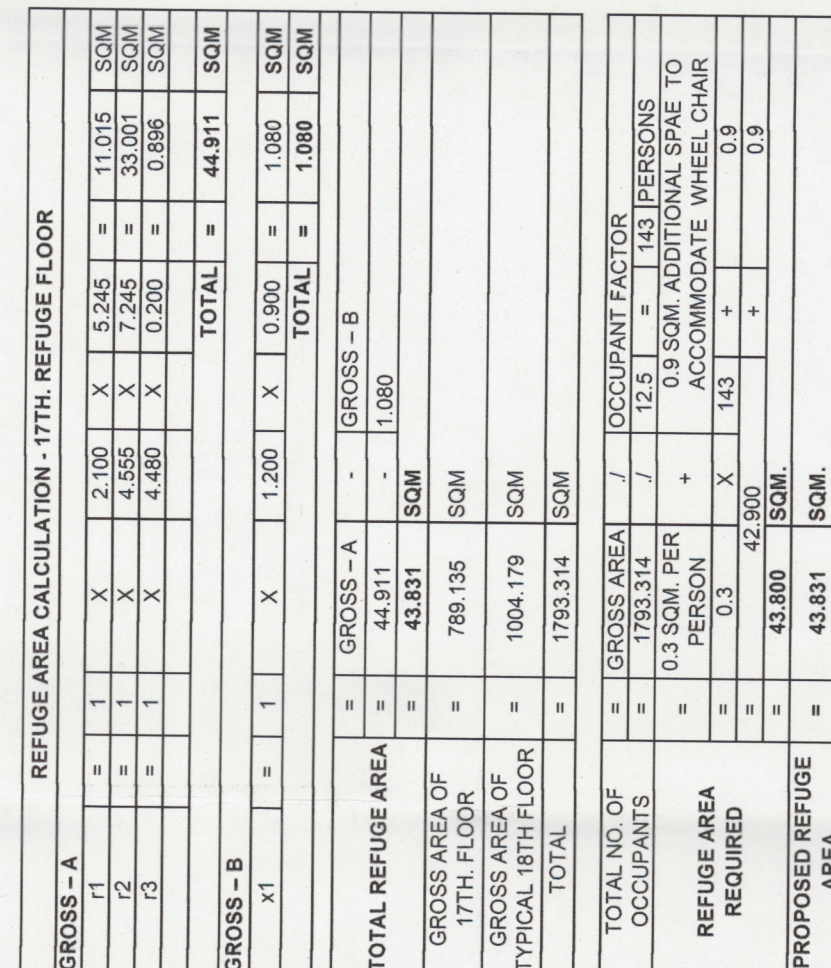


17th REFUGE FLOOR

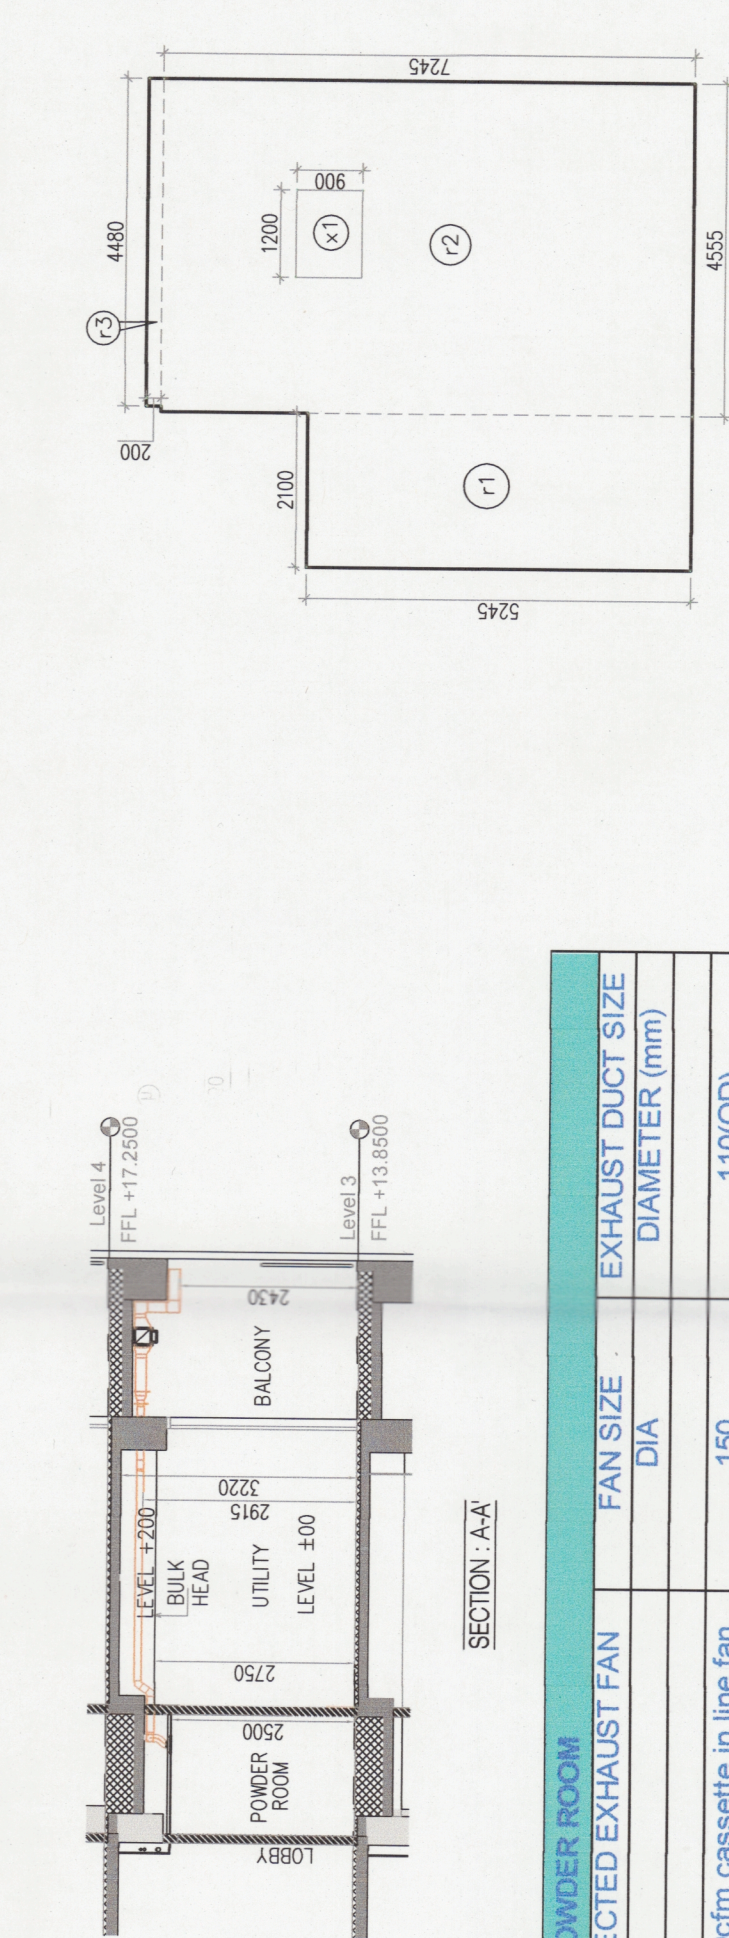

SECTION A-A

S. NO.	LOCATION	AREA (Sq.ft)	HEIGHT (ft.)	VOLUME (Cu.ft)	DESIGN CHM CHM	SELECTED EXHAUST FAN	FAN SIZE DIA	EXHAUST DUCT SIZE DIAMETER (mm)
1	TYPICAL MECHANICAL VENTILATION FOR POWDER ROOM							

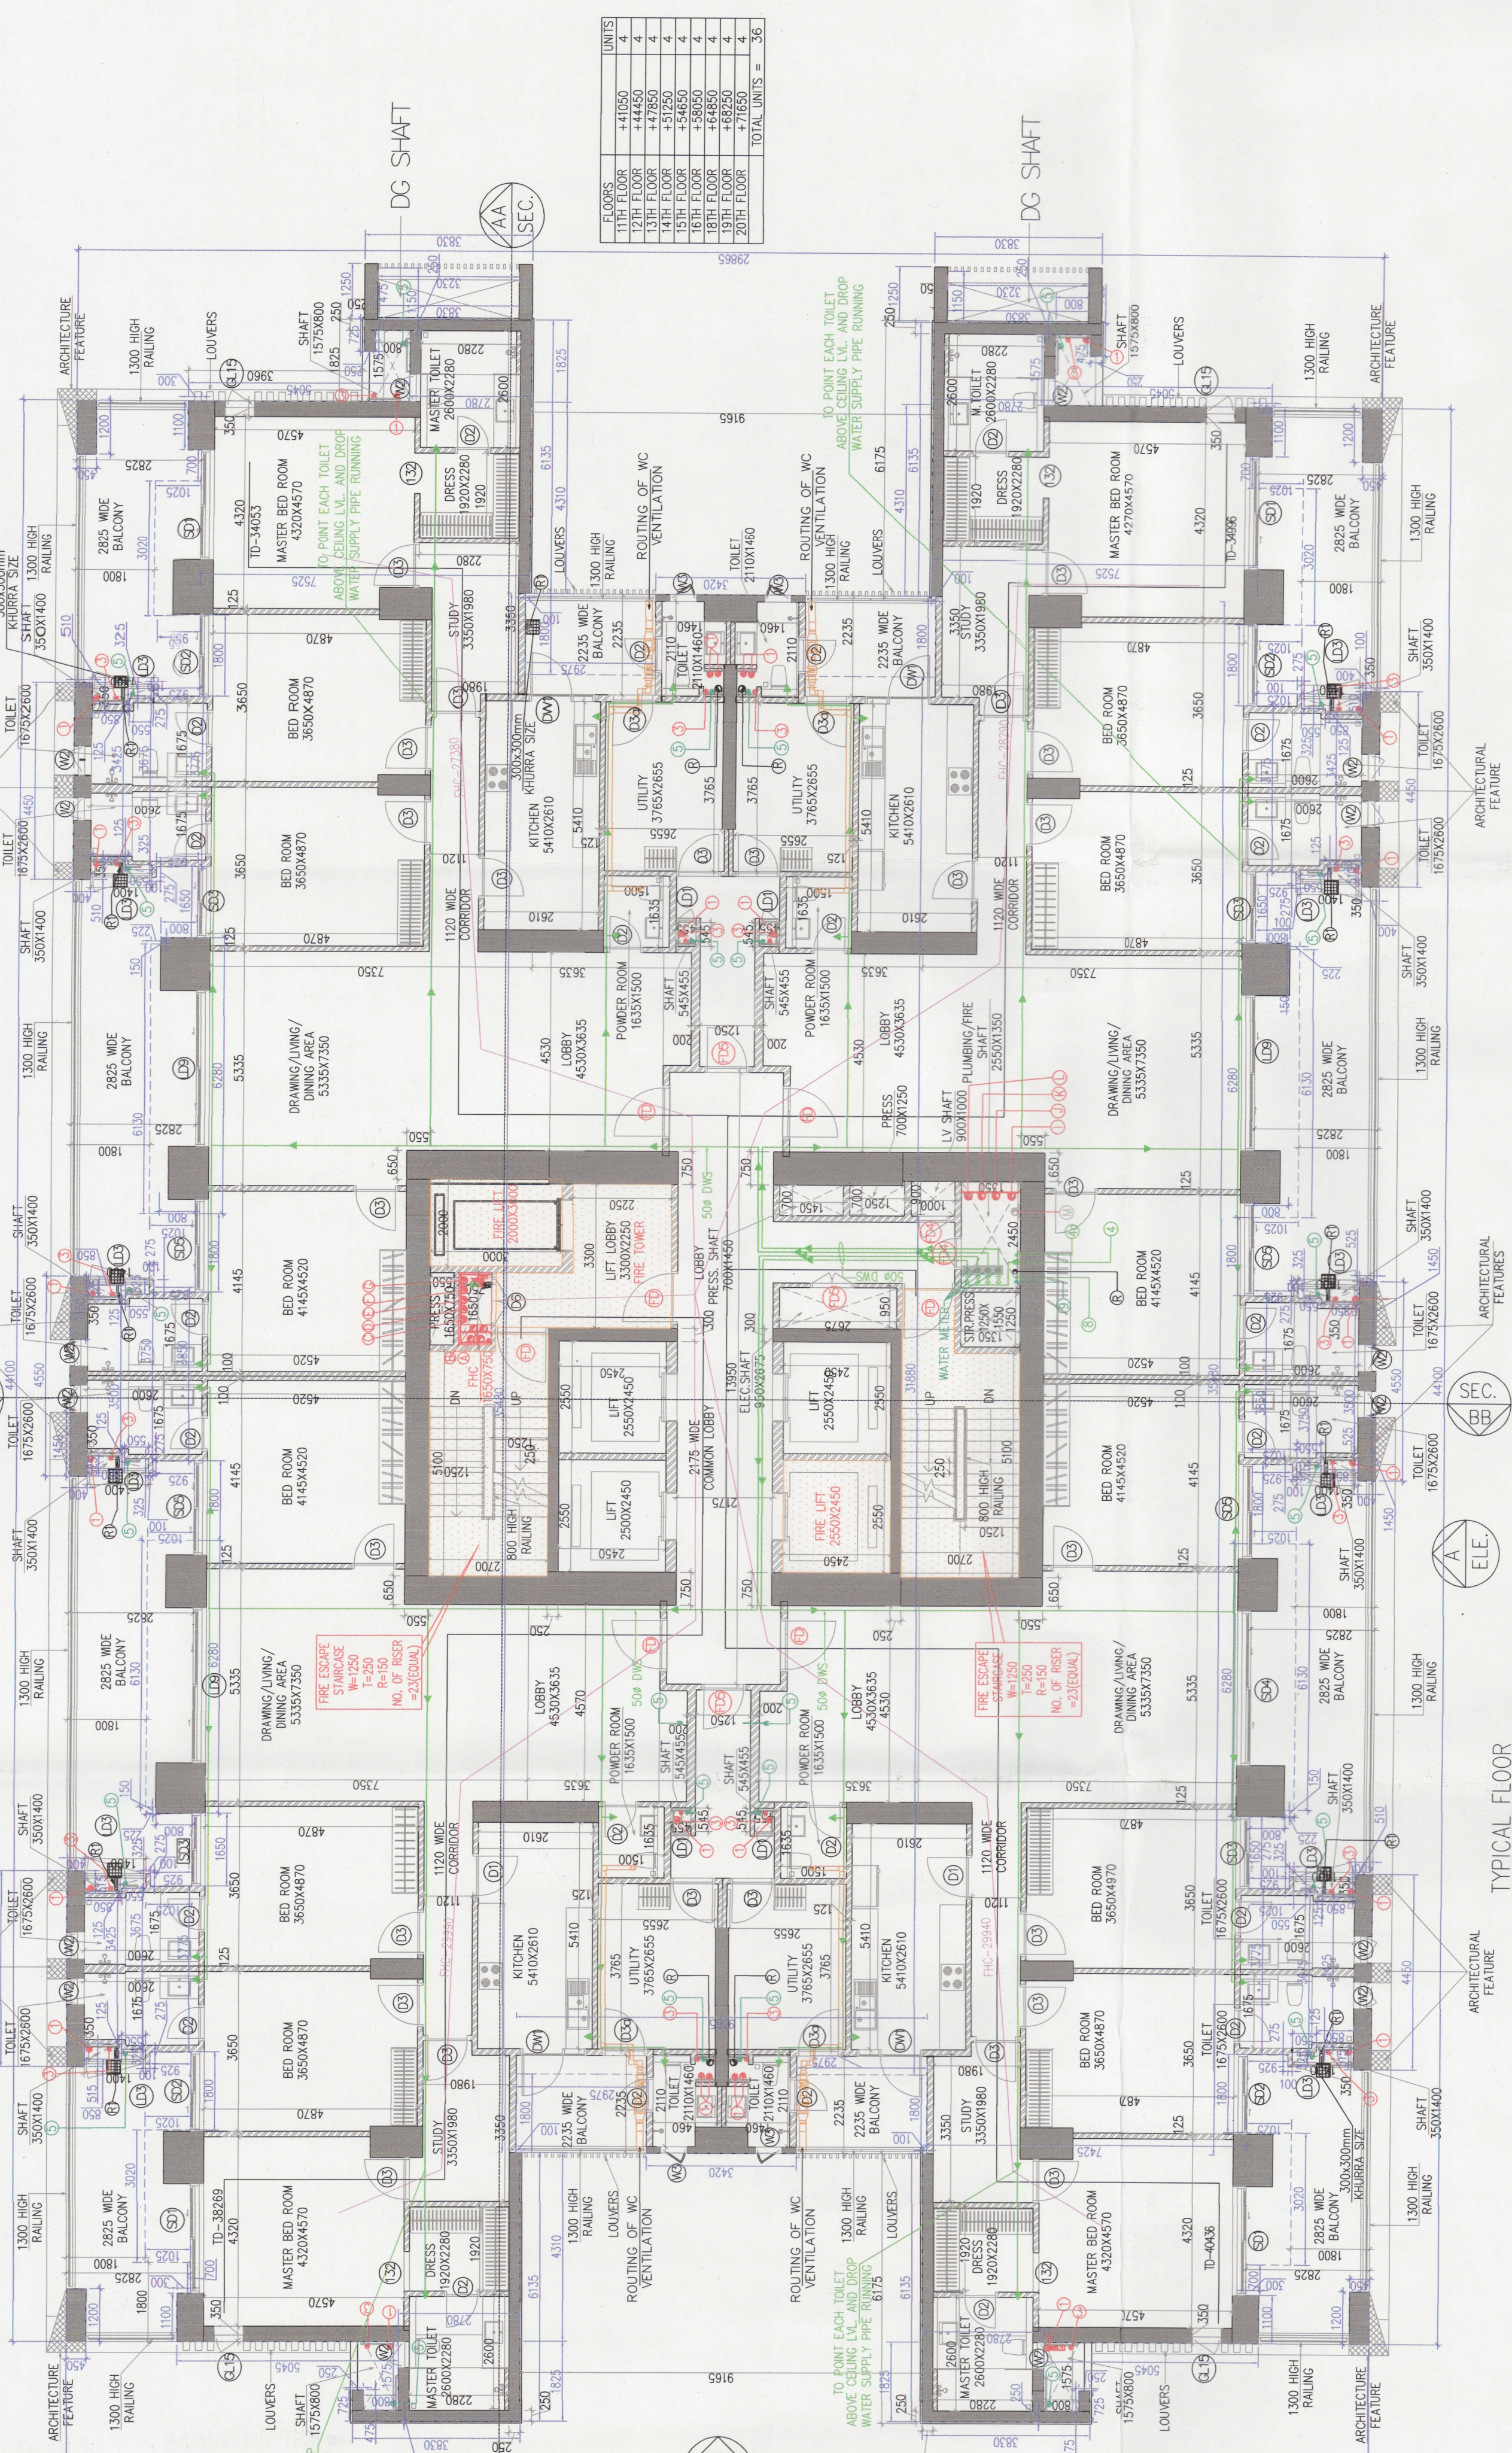


ARCHITECTURAL
FEATURE

TYPICAL FLOOR


(11TH TO 16TH & 18TH TO 20TH)

TOWER-F


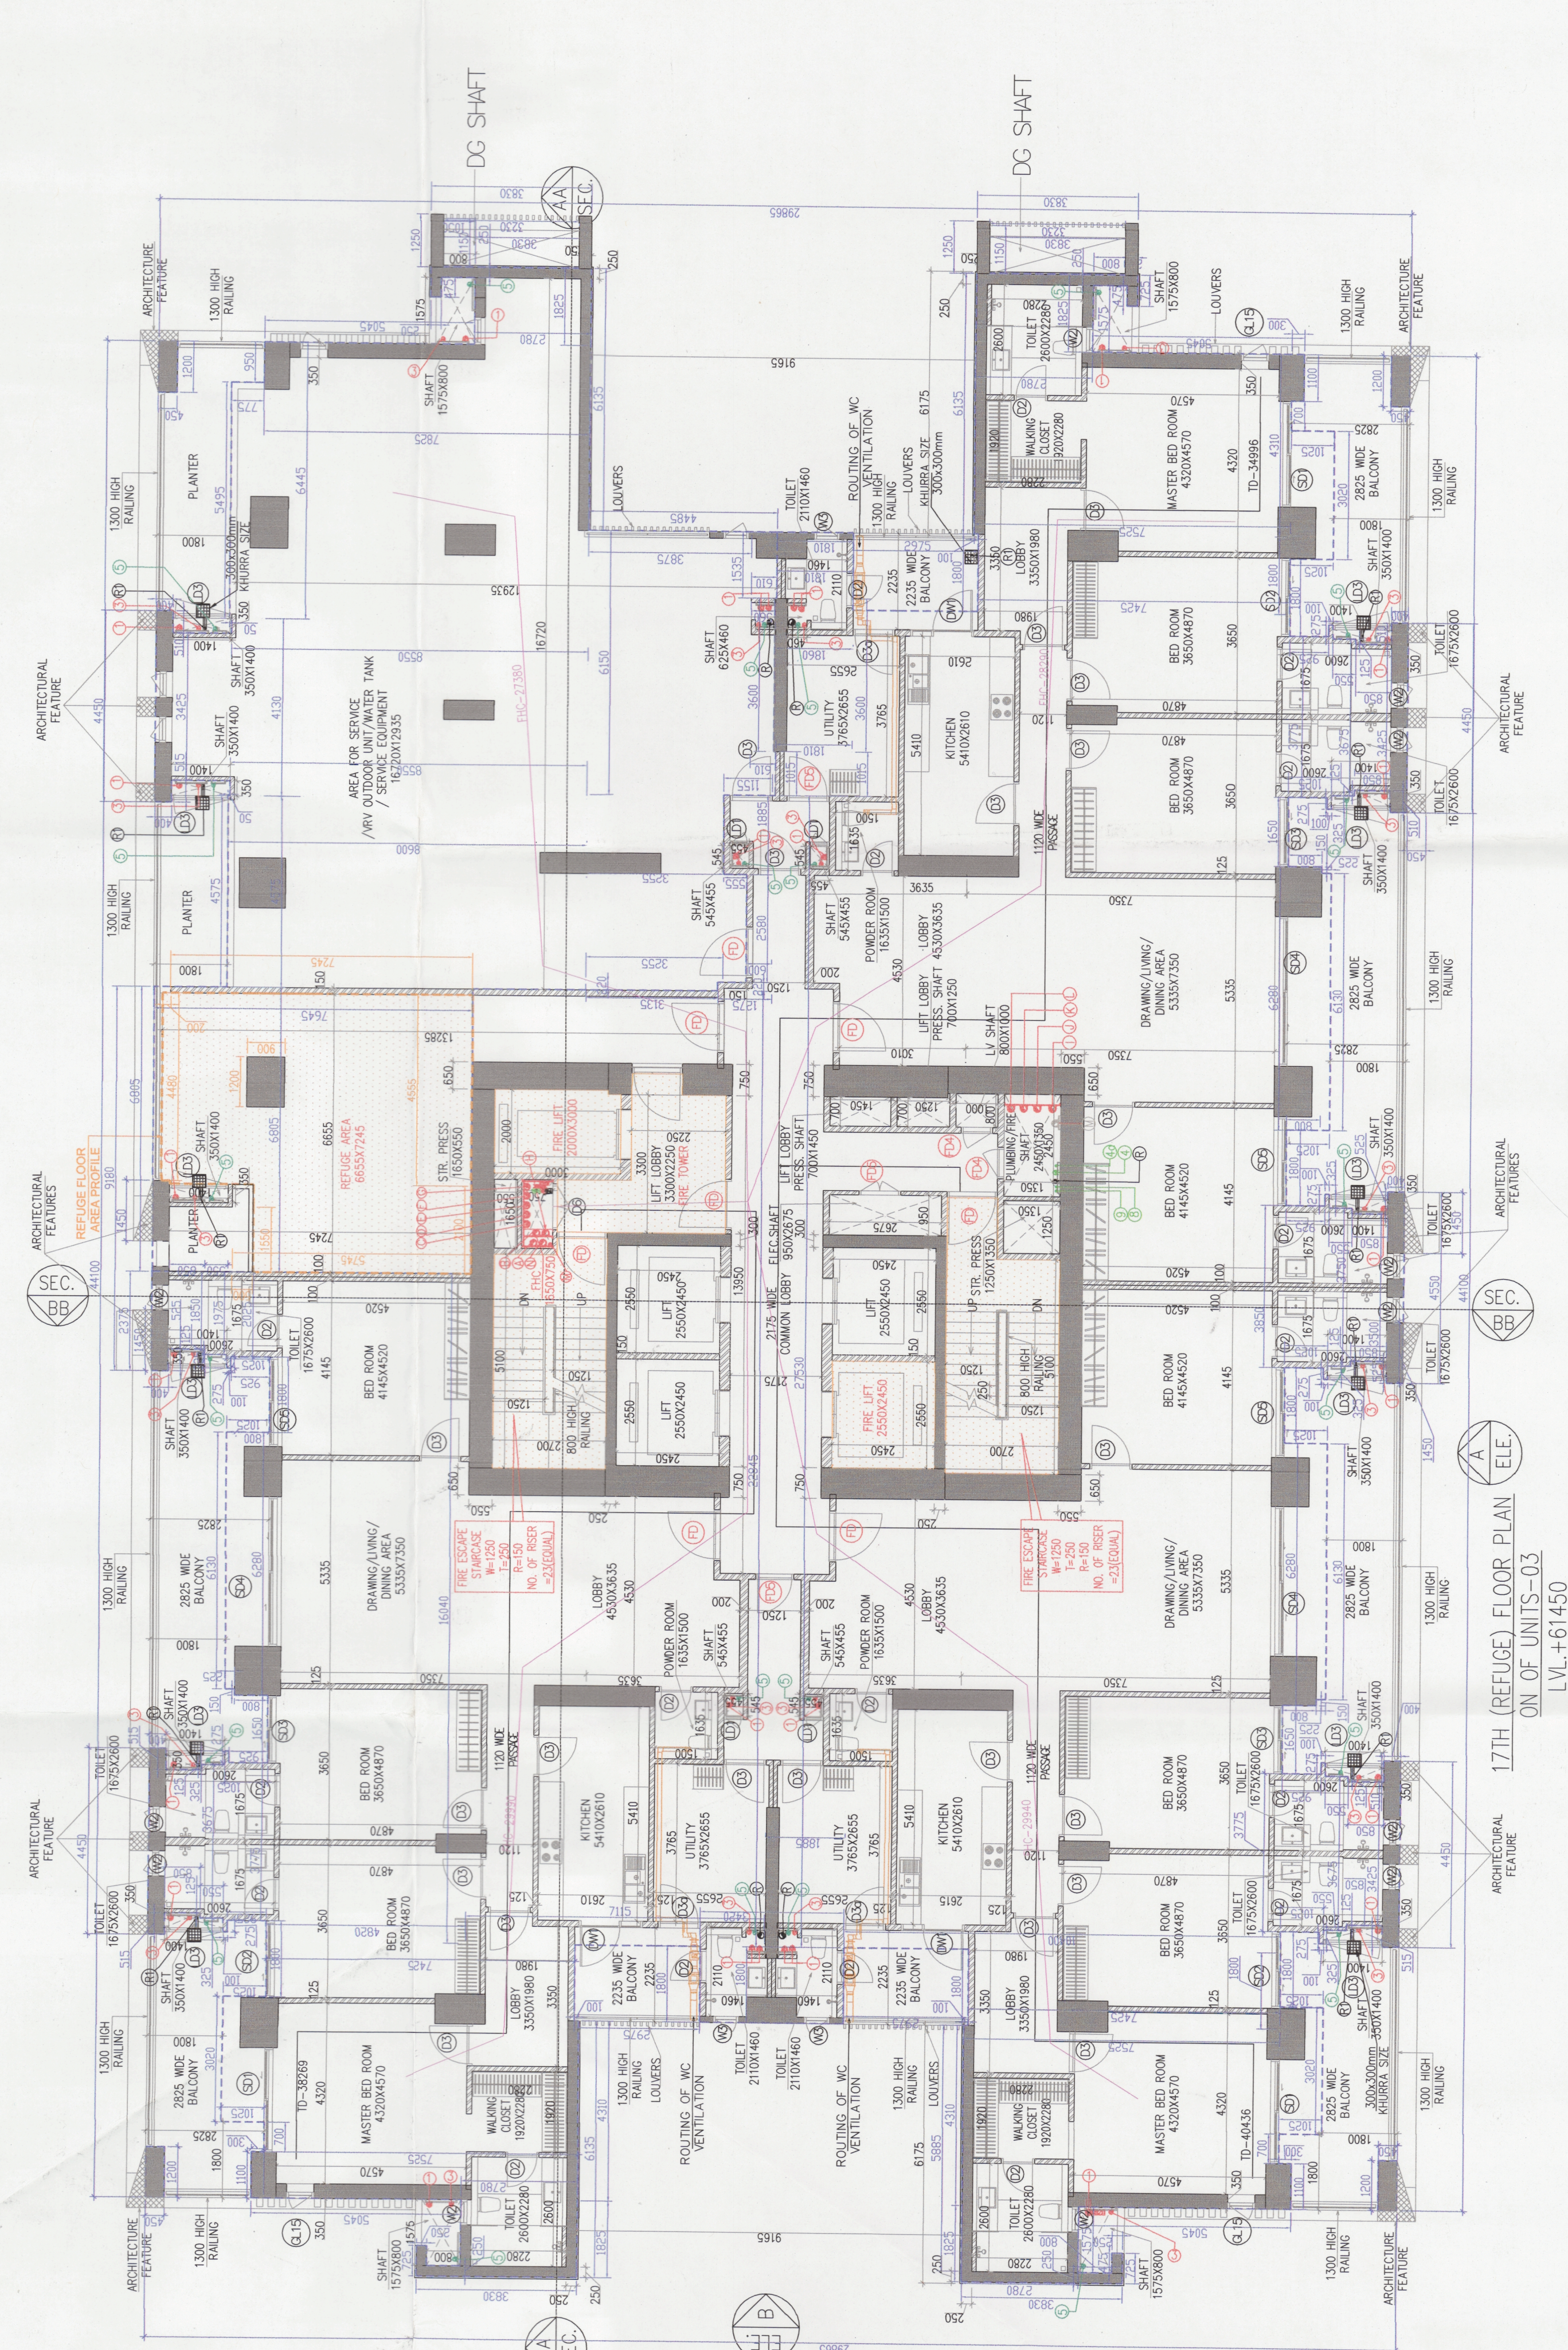

TOWER-F

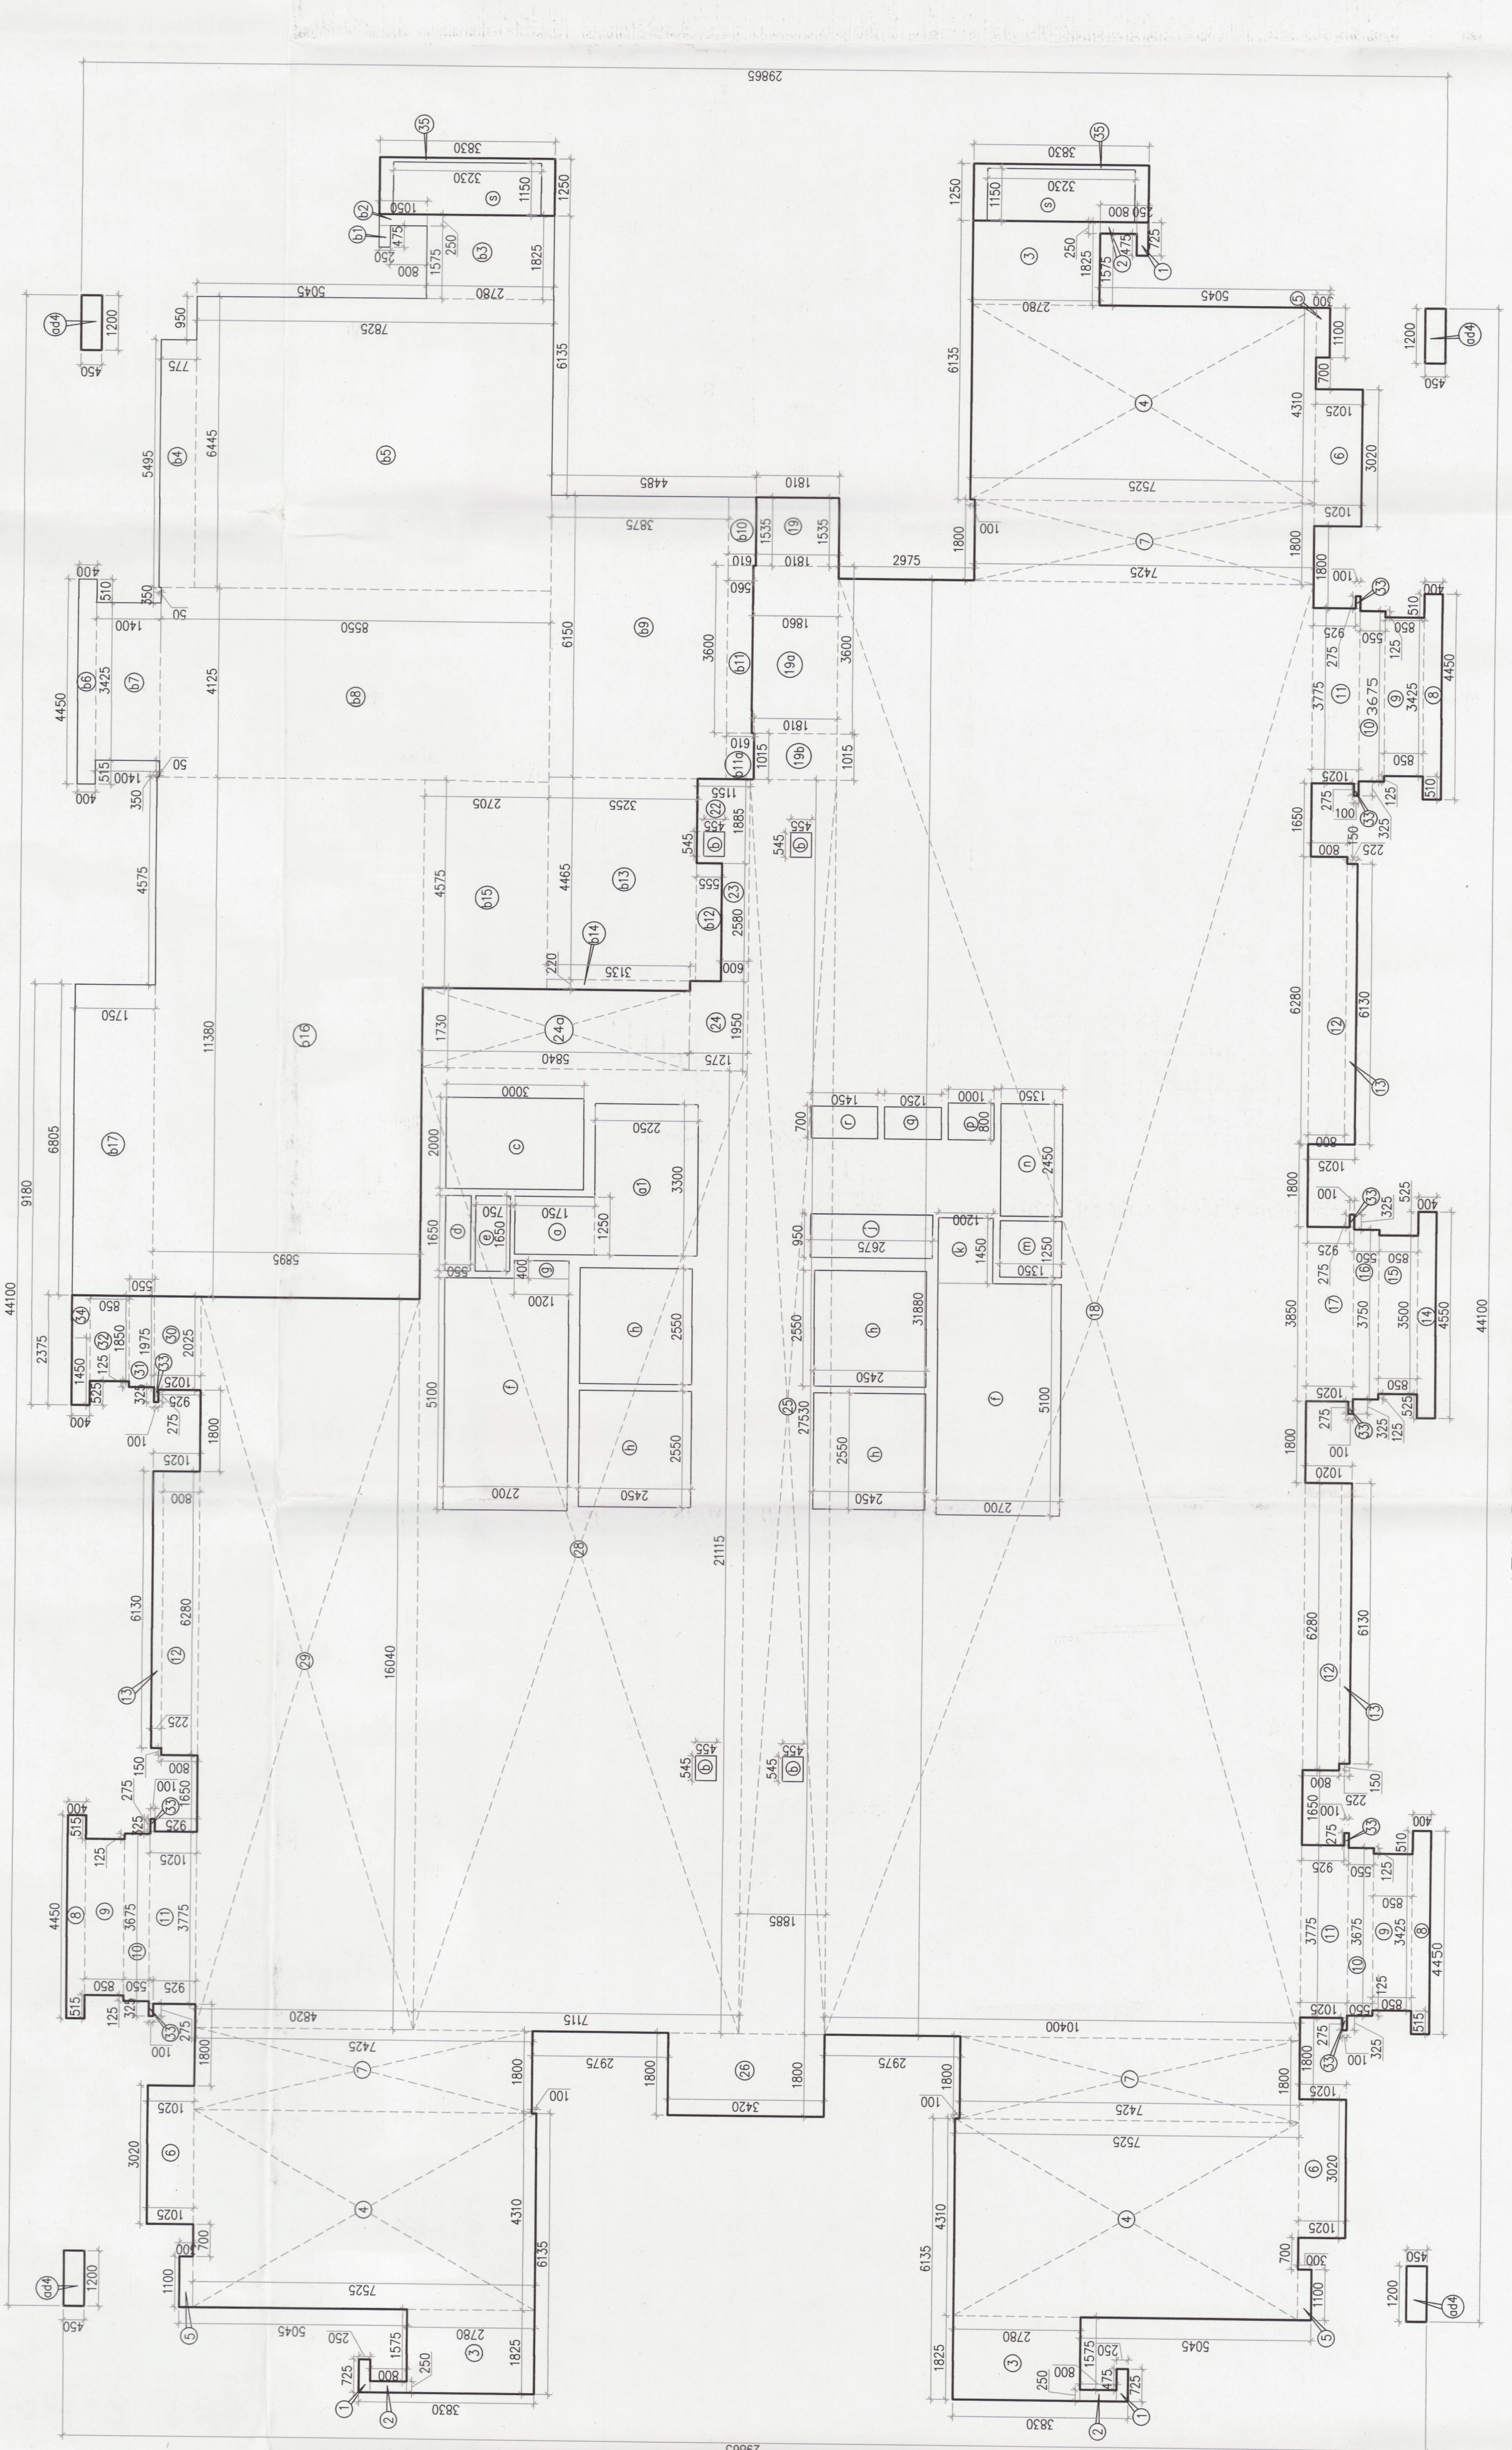...+61450

17th REFUGE FLOOR AREA CALCULATION