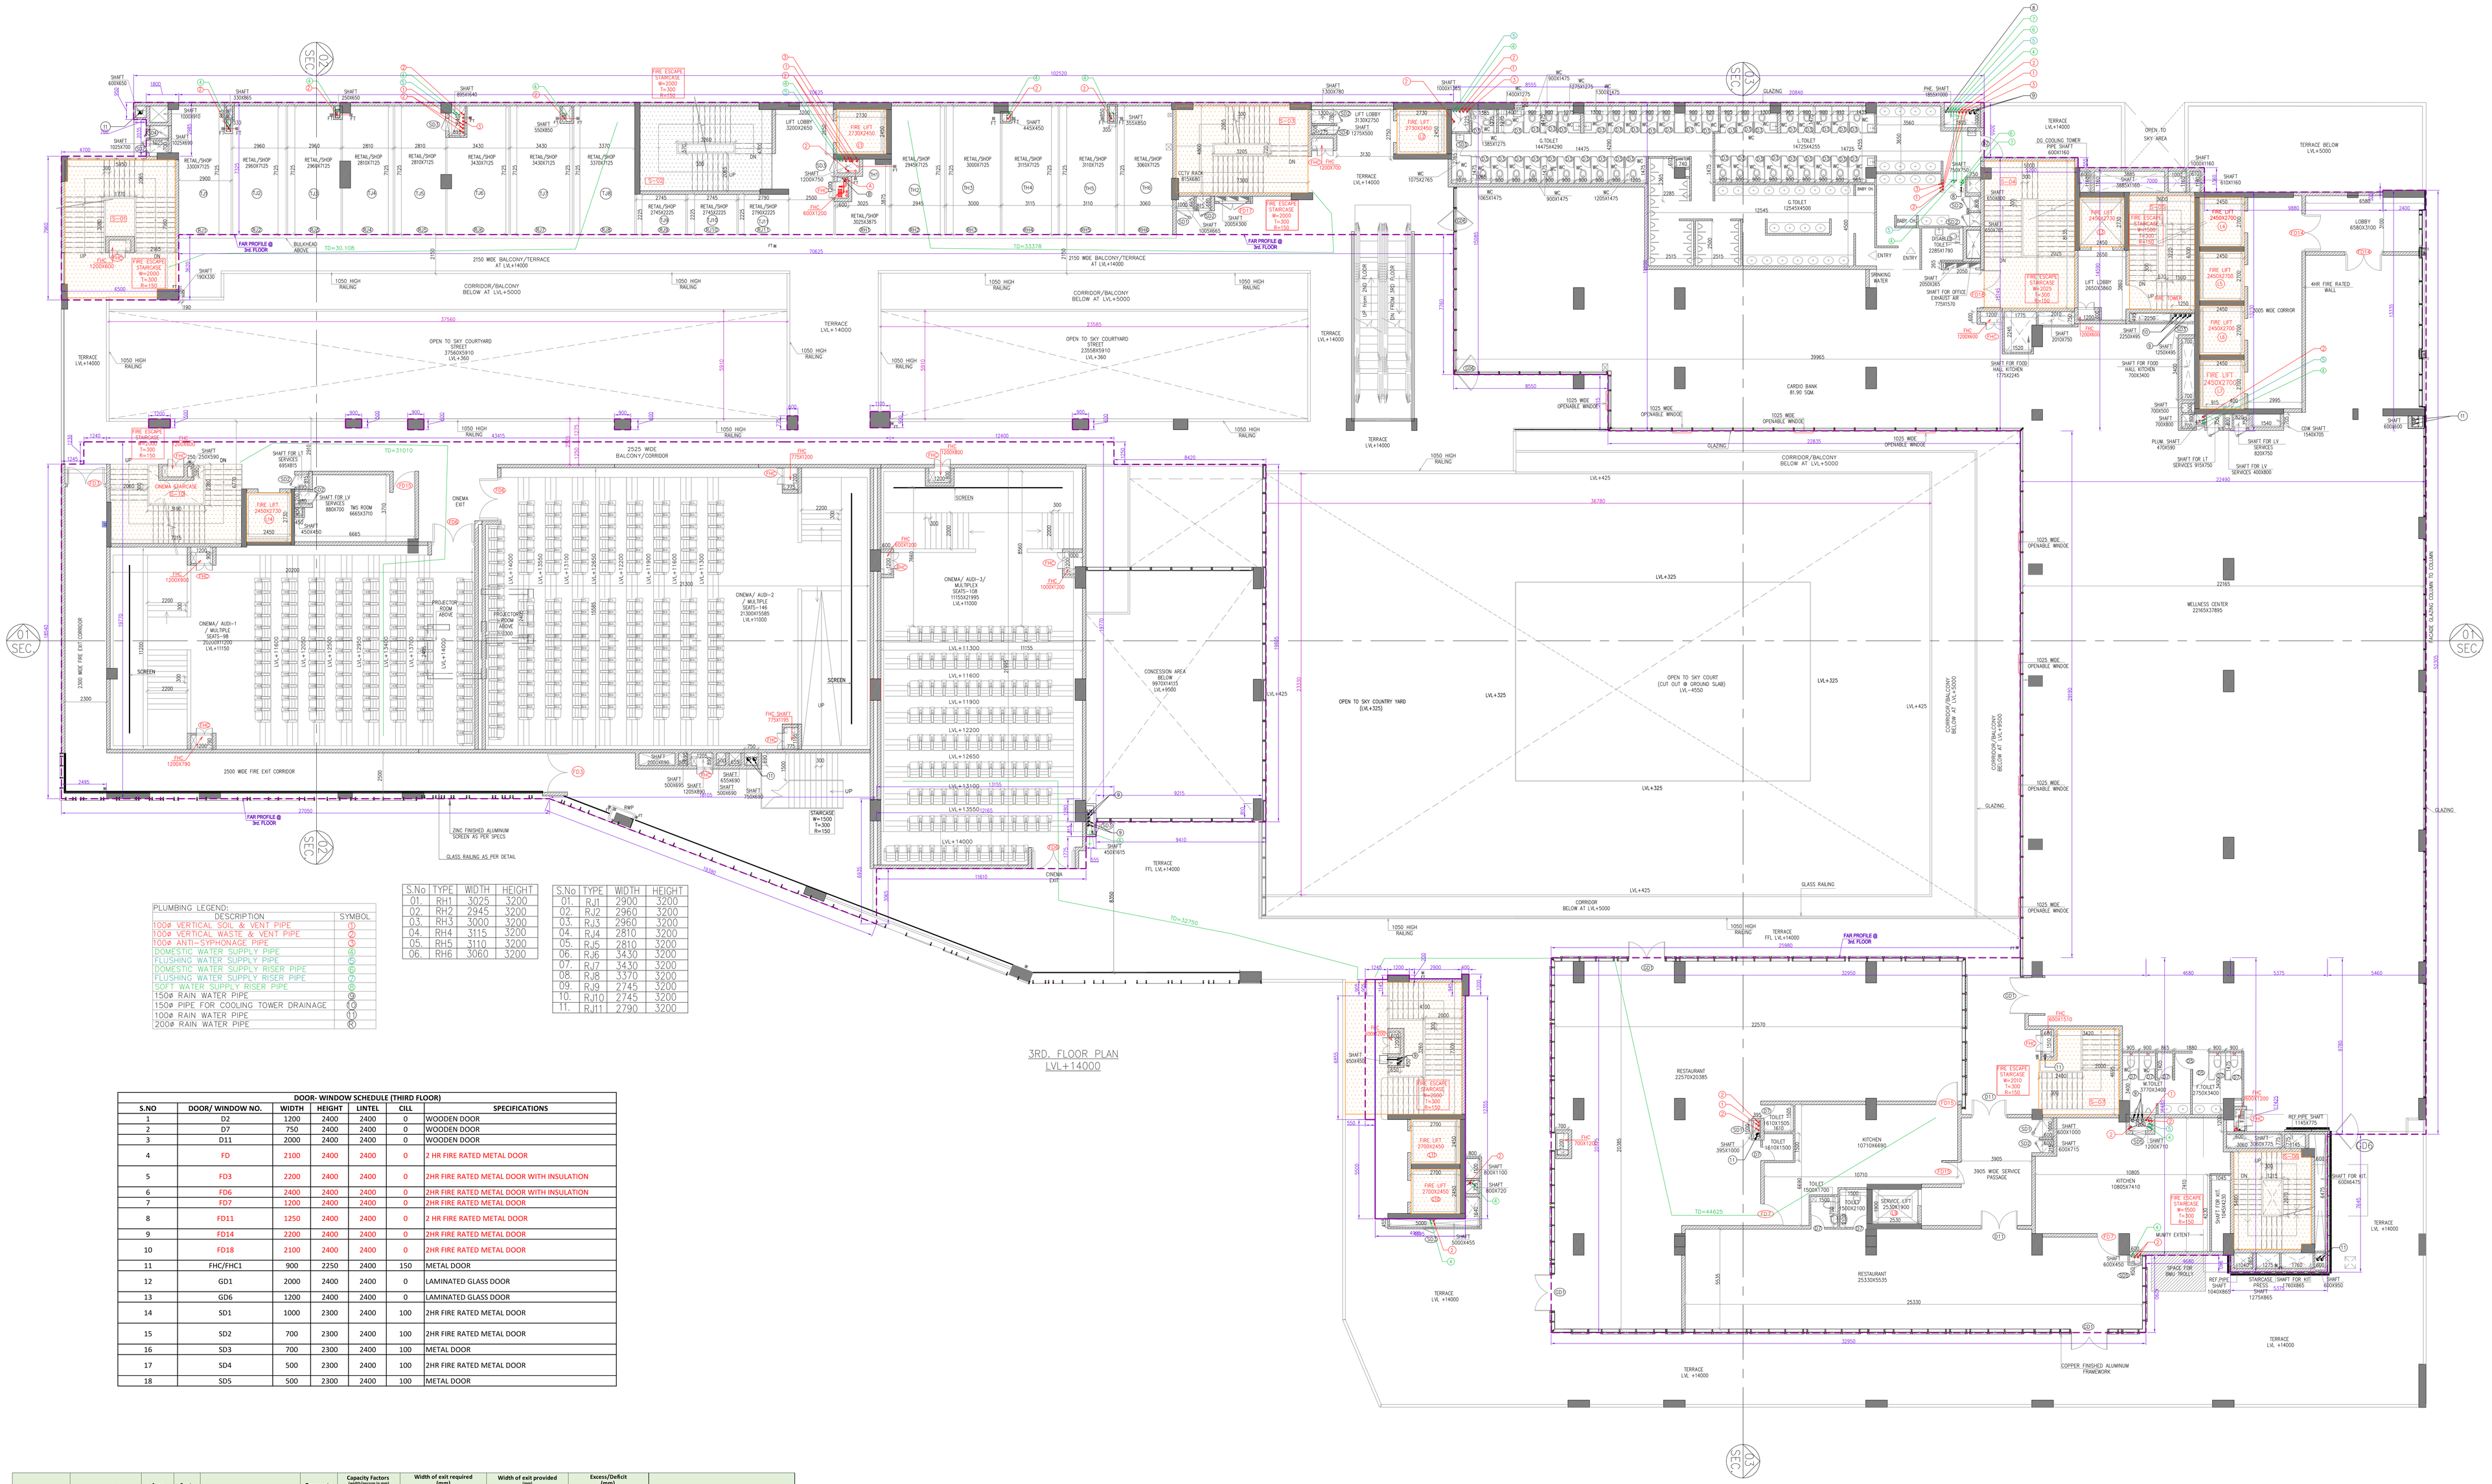
3RD. FLOOR PLAN
LVL.+14000
SEC 01
SEC 02
SEC 03
SEC 04
SEC 05
OPEN TO SKY COURT (CUT OUT @ GROUND SLAB) LVL.+4550
OPEN TO SKY COURTYARD (LVL.+325)
3905 WIDE SERVICE PASSAGE
CORRIDOR/BALCONY BELOW AT LVL.+5000
CORRIDOR BELOW AT LVL.+5000
1025 WIDE OPENABLE WINDOW
2150 WIDE BALCONY/TERRACE AT LVL.+14000
2520 WIDE BALCONY/CORRIDOR
2500 WIDE FIRE EXIT CORRIDOR
1050 HIGH RAILING
GLASS RAILING
GLAZING
FAR PROFILE @ 3rd FLOOR
TERRACE LVL.+14000
TERRACE FFL LVL.+14000
TERRACE LVL.+5000
TERRACE BELOW LVL.+5000
OPEN TO SKY AREA
4HR FIRE RATED WALL
COPPER FINISHED ALUMINUM FRAMEWORK
ZINC FINISHED ALUMINUM SCREEN AS PER SPECS
CARDO BANK 81.90 SQM
ENTRY
EXIT
CINEMA EXIT
CINEMA ENTRANCE
SCREEN
PROJECTION ROOM ABOVE
PROJECTOR ROOM ABOVE
FIRE ESCAPE STAIRCASE W=2000 T=300 R=150
FIRE ESCAPE STAIRCASE W=1000 T=300 R=150
