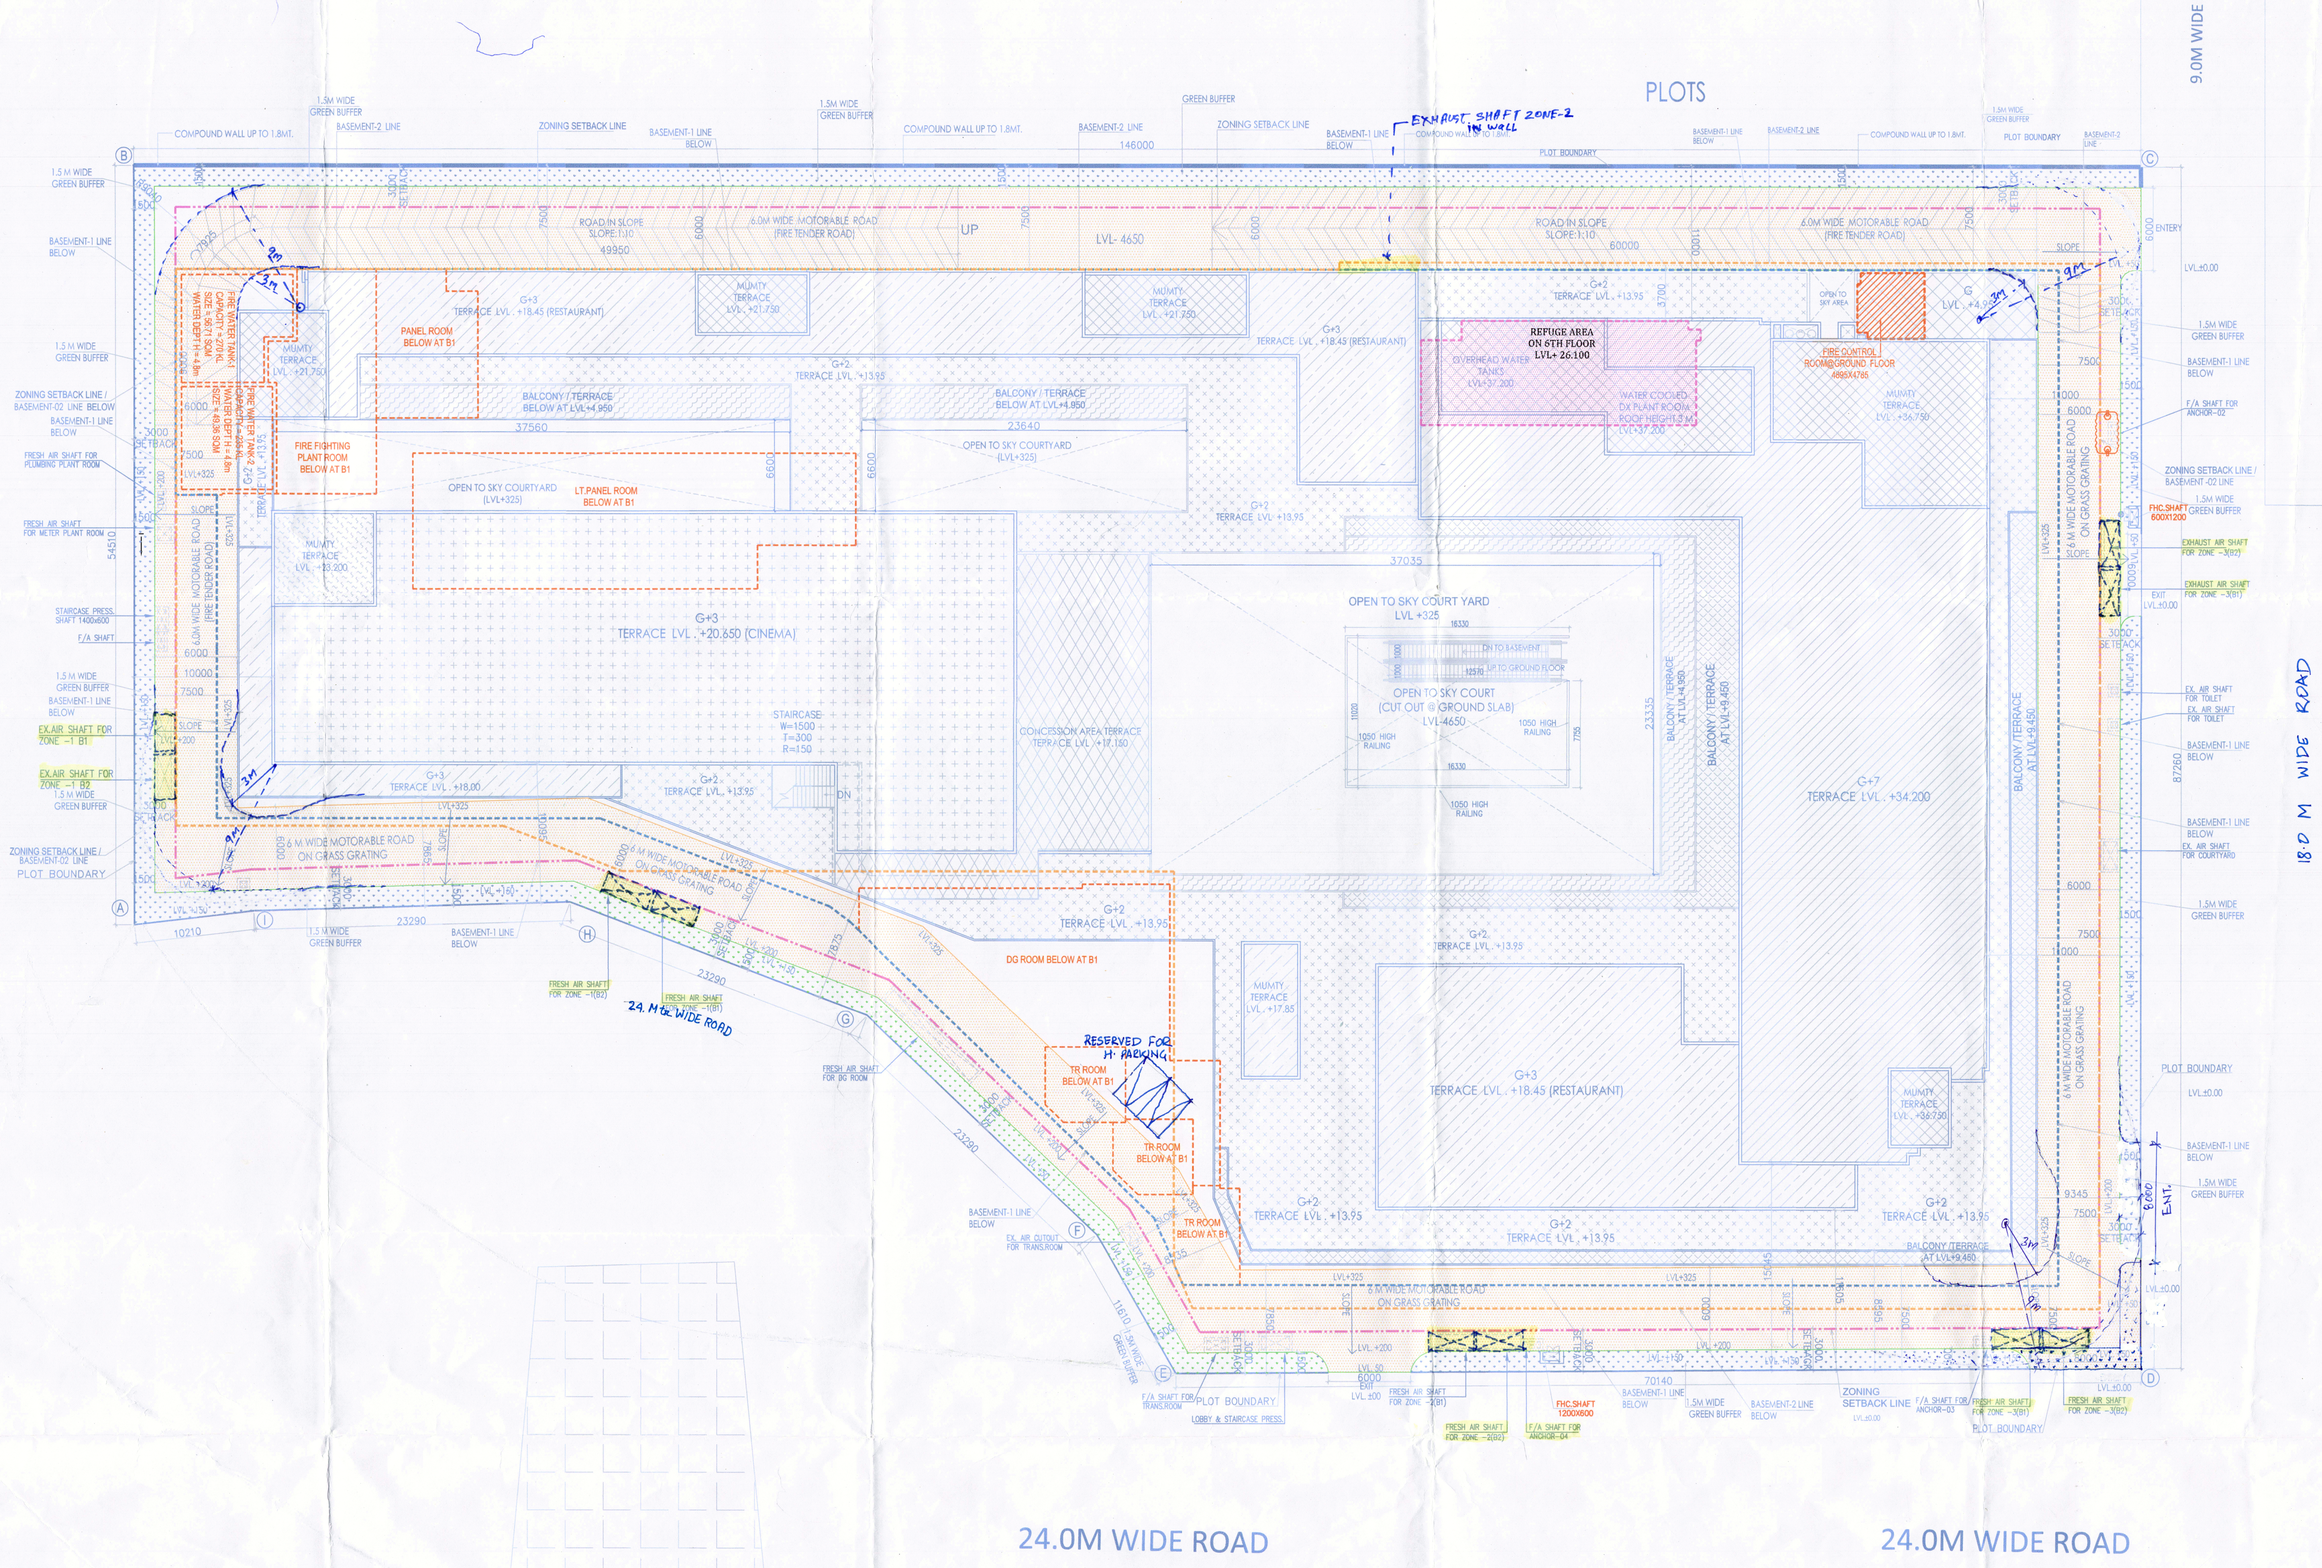

PLOTS
9.0M WIDE ROAD(C-6)
EXHAUST SHAFT ZONE-2
PLOT BOUNDARY
24.0 M WIDE ROAD
24.0M WIDE ROAD
24.0M WIDE ROAD
OPEN TO SKY COURT YARD
LVL +325
OPEN TO SKY COURT
(OUT OUT V. GROUND SLAB)
LVL +4650
TERRACE LVL. +18.45 (RESTAURANT)
TERRACE LVL. +20.850 (CINEMA)
REFUGE AREA
LVL+ 26100
RESERVED FOR H-MARKING
TR ROOM BELOW AT B1
DG ROOM BELOW AT B1
FIRE FIGHTING PLANT ROOM BELOW AT B1
PANEL ROOM BELOW AT B1
LT PANEL ROOM BELOW AT B1
OPEN TO SKY COURT-YARD
LVL+3250
BALCONY / TERRACE BELOW AT LVL+4.850
STAIRCASE
W=1500 x
T=300 x
R=150
1050 HIGH RAILING
1200 HIGH RAILING
6.0 M WIDE MOTORABLE ROAD ON GRASS GRATING
ROAD IN SLOPE SLOPE 1:10
SLOPE 1:10
24.0 M WIDE ROAD
ZONING SETBACK LINE
BASEMENT-2 LINE
BASEMENT-1 LINE
COMPOUND WALL UP TO 1.8mt
1.5m WIDE GREEN BUFFER
1.8m WIDE GREEN BUFFER
1.0m WIDE GREEN BUFFER
