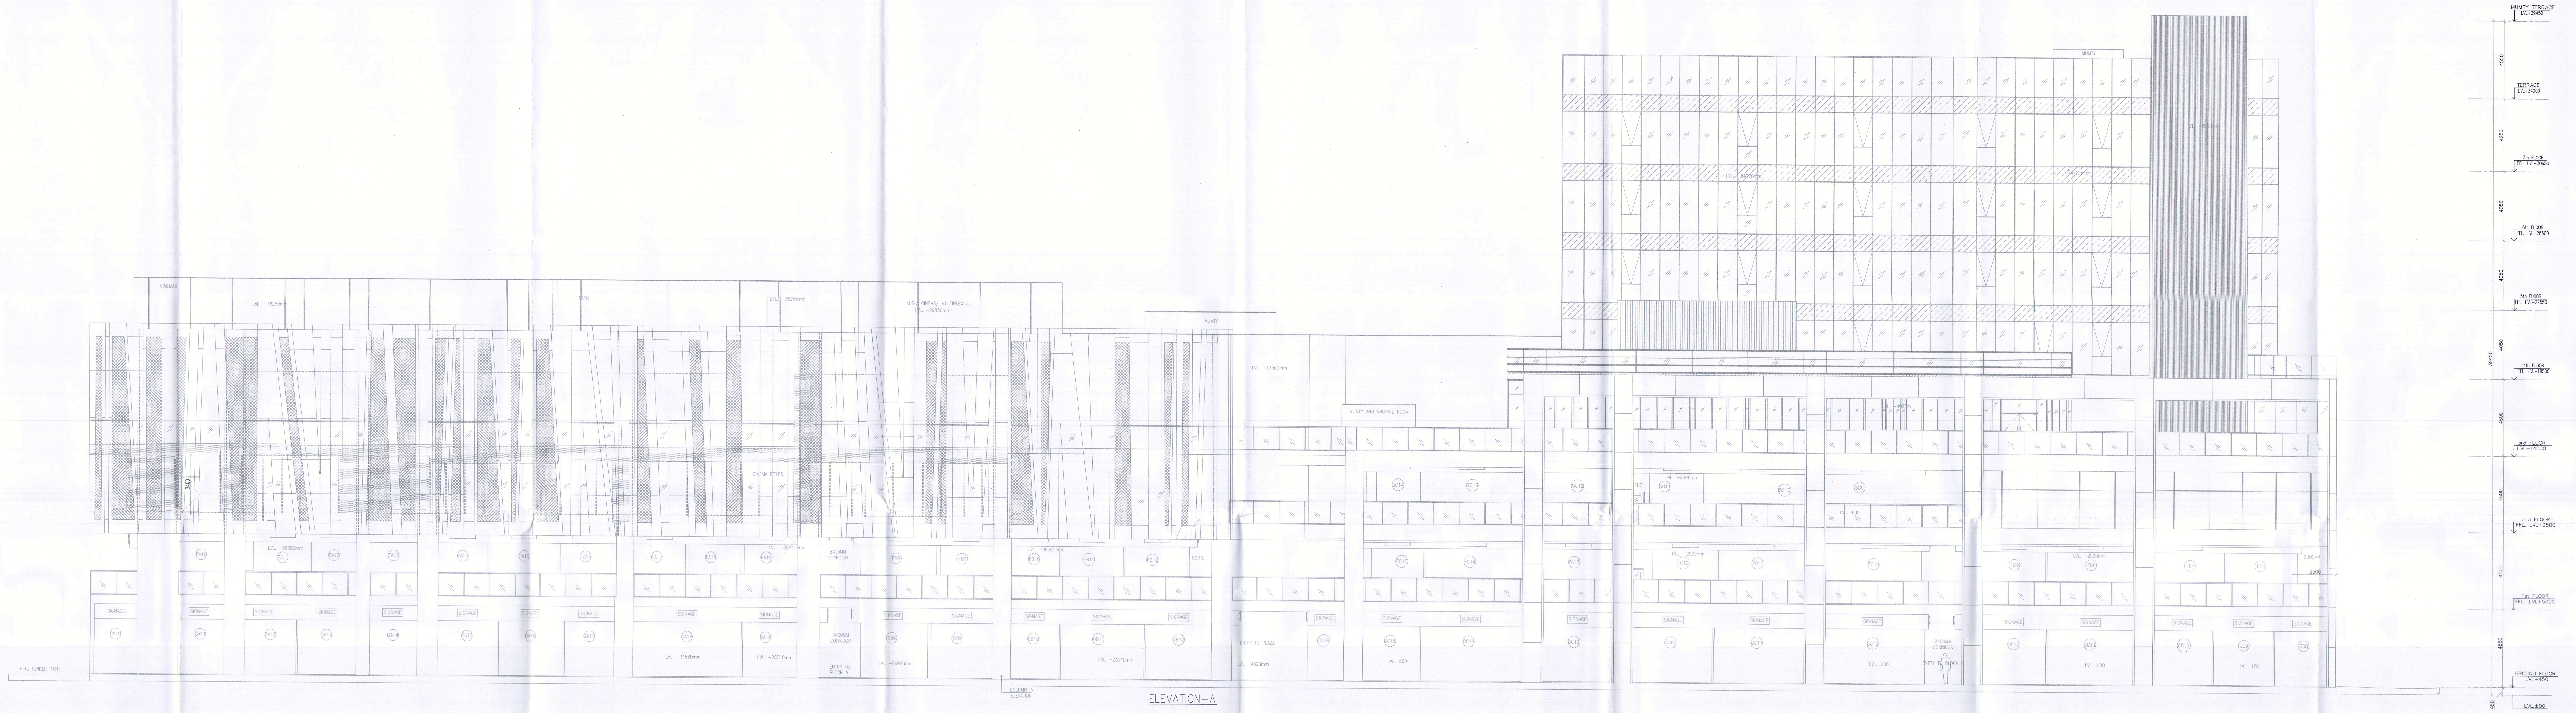
MUMTY TERRACE LVL+39450
TERRACE LVL+34900
7th FLOOR FFL. LVL+30650
6th FLOOR FFL. LVL+26600
5th FLOOR FFL. LVL+22550
4th FLOOR FFL. LVL+18500
3rd FLOOR LVL+14000
2nd FLOOR FFL. LVL+9500
1st FLOOR FFL. LVL+5000
GROUND FLOOR LVL+450
LVL ±00
4550
4250
4050
4050
4050
4500
4500
4500
4550
450
39450
MUMTY
MUMTY AND MACHINE ROOM
AUDI/ CINEMA/ MULTIPLEX 3 LVL. -29850mm
CINEMA FOYER
CINEMAS
BACK
SIGNAGE
2400MM CORRIDOR
ENTRY TO BLOCK A
ENTRY TO PLAZA
ENTRY TO BLOCK
COLUMN IN ELEVATION
FIRE TENDER PATH
FHC
CORR
LVL. -2500mm
LVL. -4820mm
LVL. -13500mm
LVL. -23540mm
LVL. -26500mm
LVL. -26920mm
LVL. -28510mm
LVL. -31680mm
LVL. -32440mm
LVL. -36250mm
LVL. -36350mm
3400
2500

ELEVATION-A


MUMTY TERRACE LVL+39450
TERRACE LVL+34900
7th FLOOR FFL. LVL+30650
6th FLOOR FFL. LVL+26600
5th FLOOR FFL. LVL+22550
4th FLOOR FFL. LVL+18500
3rd FLOOR LVL+14000
2nd FLOOR FFL. LVL+9500
1st FLOOR FFL. LVL+5000
GROUND FLOOR LVL+450
LVL ±00
39450
WELLNESS
GLASS WINDOW
GLASS CANOPY
SITE ENTRY
BASEMENT ENTRY
DIAPHRAGM WALL
LVL.+325
LVL.-174
LVL.-3260
LVL.-3615
LVL.-3770
LVL.-4015
LVL.-4650
LVL.-4970
LVL.-11370
LVL. -2985
LVL. -5535
LVL. -0.2m
LVL. ±00
3000

ELEVATION C

Note :-

1. BUILDING HAS AUTOMATIC SPRINKLER SYSTEM WHEREVER REQUIRED BY NBC.

2. BUILDING WILL BE DESIGNED (STRUCTURES) AS PER RELEVENT IS CODES FOR EARTH QUAKE RESISTANCE.

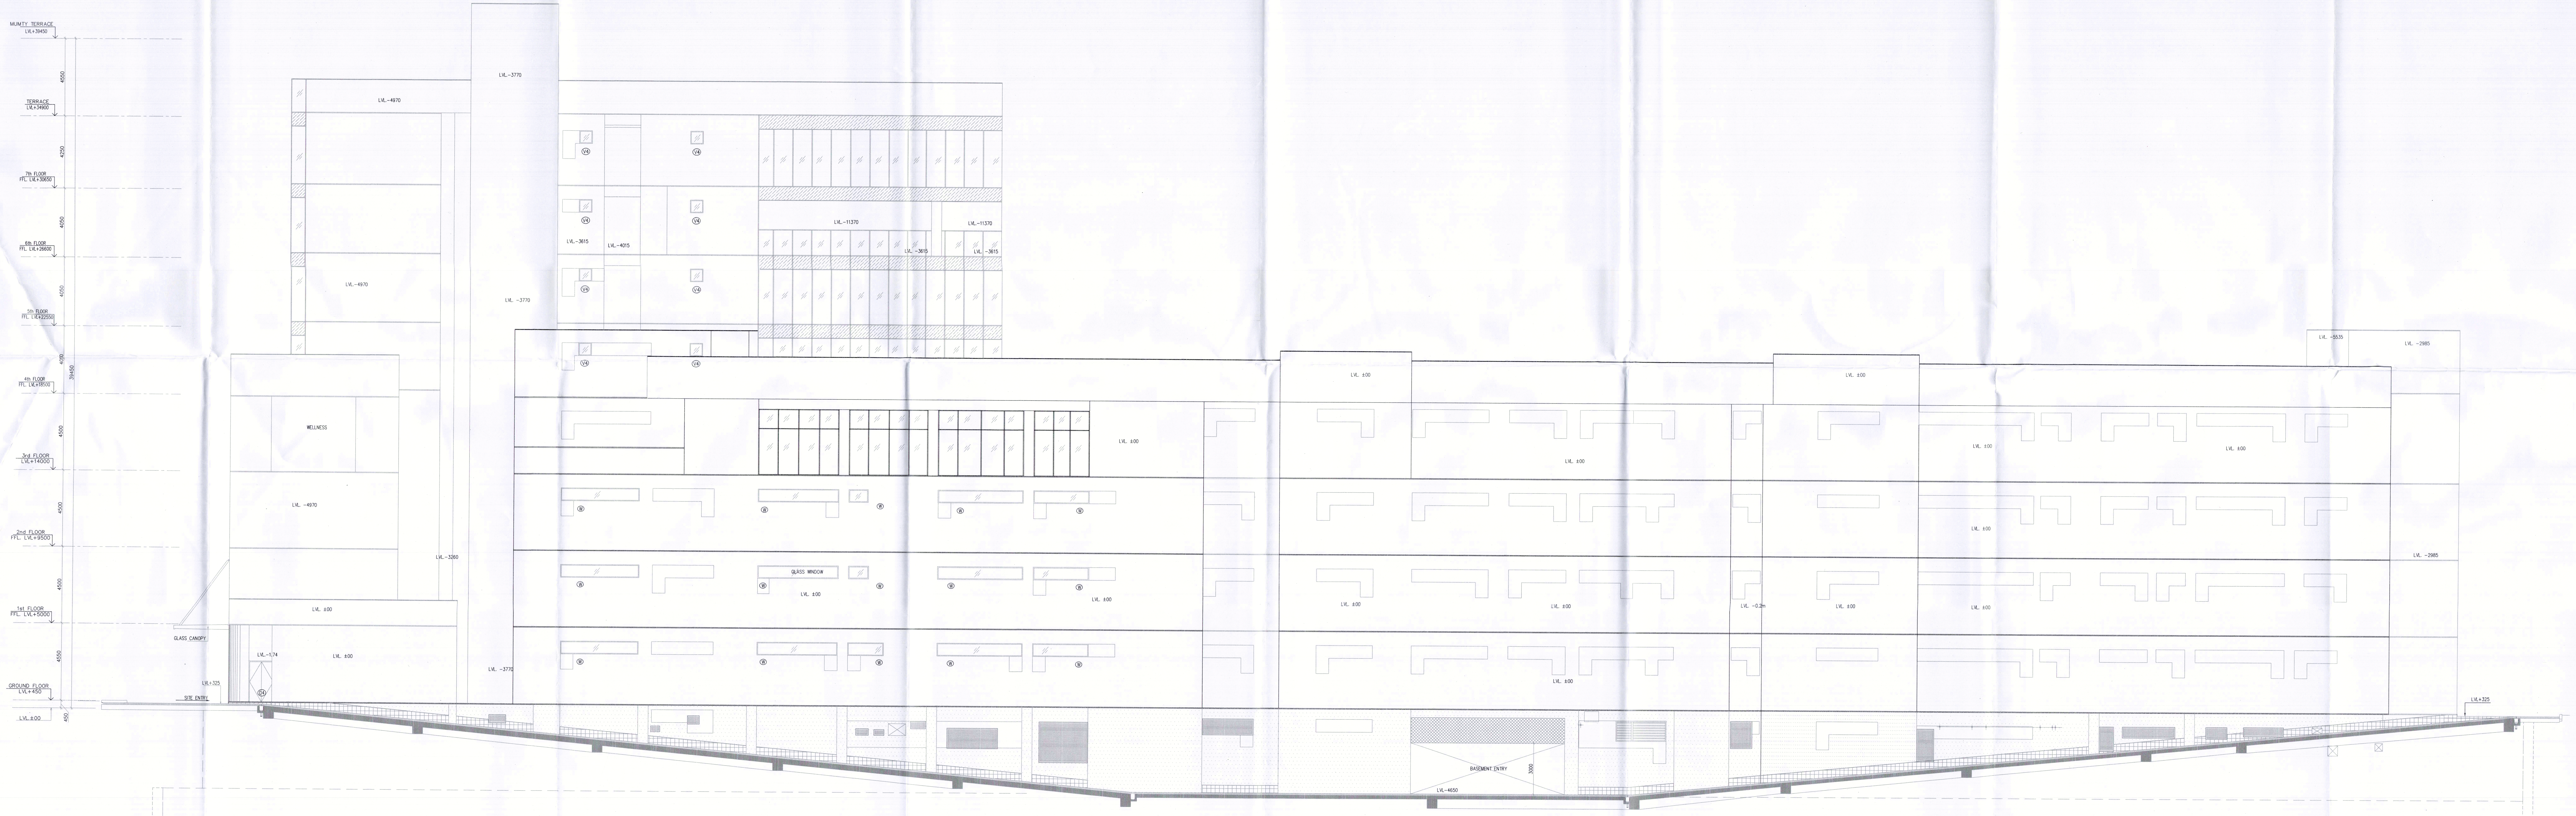3. BUILDING IS ARTIFICIALLY LIGHTED MECHANICALLY VENTILATED/ AIRCONDITIONED & 100% POWER BACKUP

LEGEND:-

PROJECT:

REVISED BUILDING PLAN (REVISION-1) OF (SUMMIT PLAZA) COMMERCIAL SITE UNDER TRANSIT ORIENNTED DEVELOPMENT (TOD) POLICY DATED 09.02.2016 ON THE AREA MEASURING 2.65 ACRES FALLING IN RESIDENTIAL CUM-GROUP HOUSING COLONY NAMELY DLF-5 (FORMERLY KNOWN AS DLF CITY PHASE-V), GURUGRAM BEING DEVELOPED BY DLF LIMITED.

DESIGN ARCHITECTS

ARCOP

ARCOP ASSOCIATES PVT LTD
Plot No. 36B, Sector-32, Intitutional Area,
Gurugram. Haryana. 122001. India
Tel.: 91-124-4595500
91-124-4595550
Fax: 91-124-4595550

ASSOCIATE ARCHITECTS

RSMS ARCHITECTS

RSMS ARCHITECTS PVT. LTD.
69,Nora Niwas Bhawani Kunj
(Behind D2), Vasant Kunj,
New Delhi-110070.
Tel.:011-26898616,26898617
www.rsms-arch.com

This is a "PROVISIONAL BUILDING PLAN" approved only for the purpose of inviting objections from the general public

D.T.P. (HQ) Member Secretary B.P.A.C.
S.T.P (HQ)
S.T.P (G) Member B.P.A.C.
C.T.P (Hr.) Chairman B.P.A.C.

ATP(HQ)

JD.
P.A.
A.T.P.

DDY(T) MEMBER BPAC

Ram Avtar Bassi JD(HQ)

TO BE READ WITH THIS OFFICE MEMO NO.:
DATED :

ARCHITECT'S SEAL & SIGNATURE	OWNER'S SEAL & SIGNATURE
VIRENDER SINGH	

JAN.-2024	Scale : 1:100	Drawing No:- R-13
Drawing Title:- ELEVATION-A & C		05042024-2