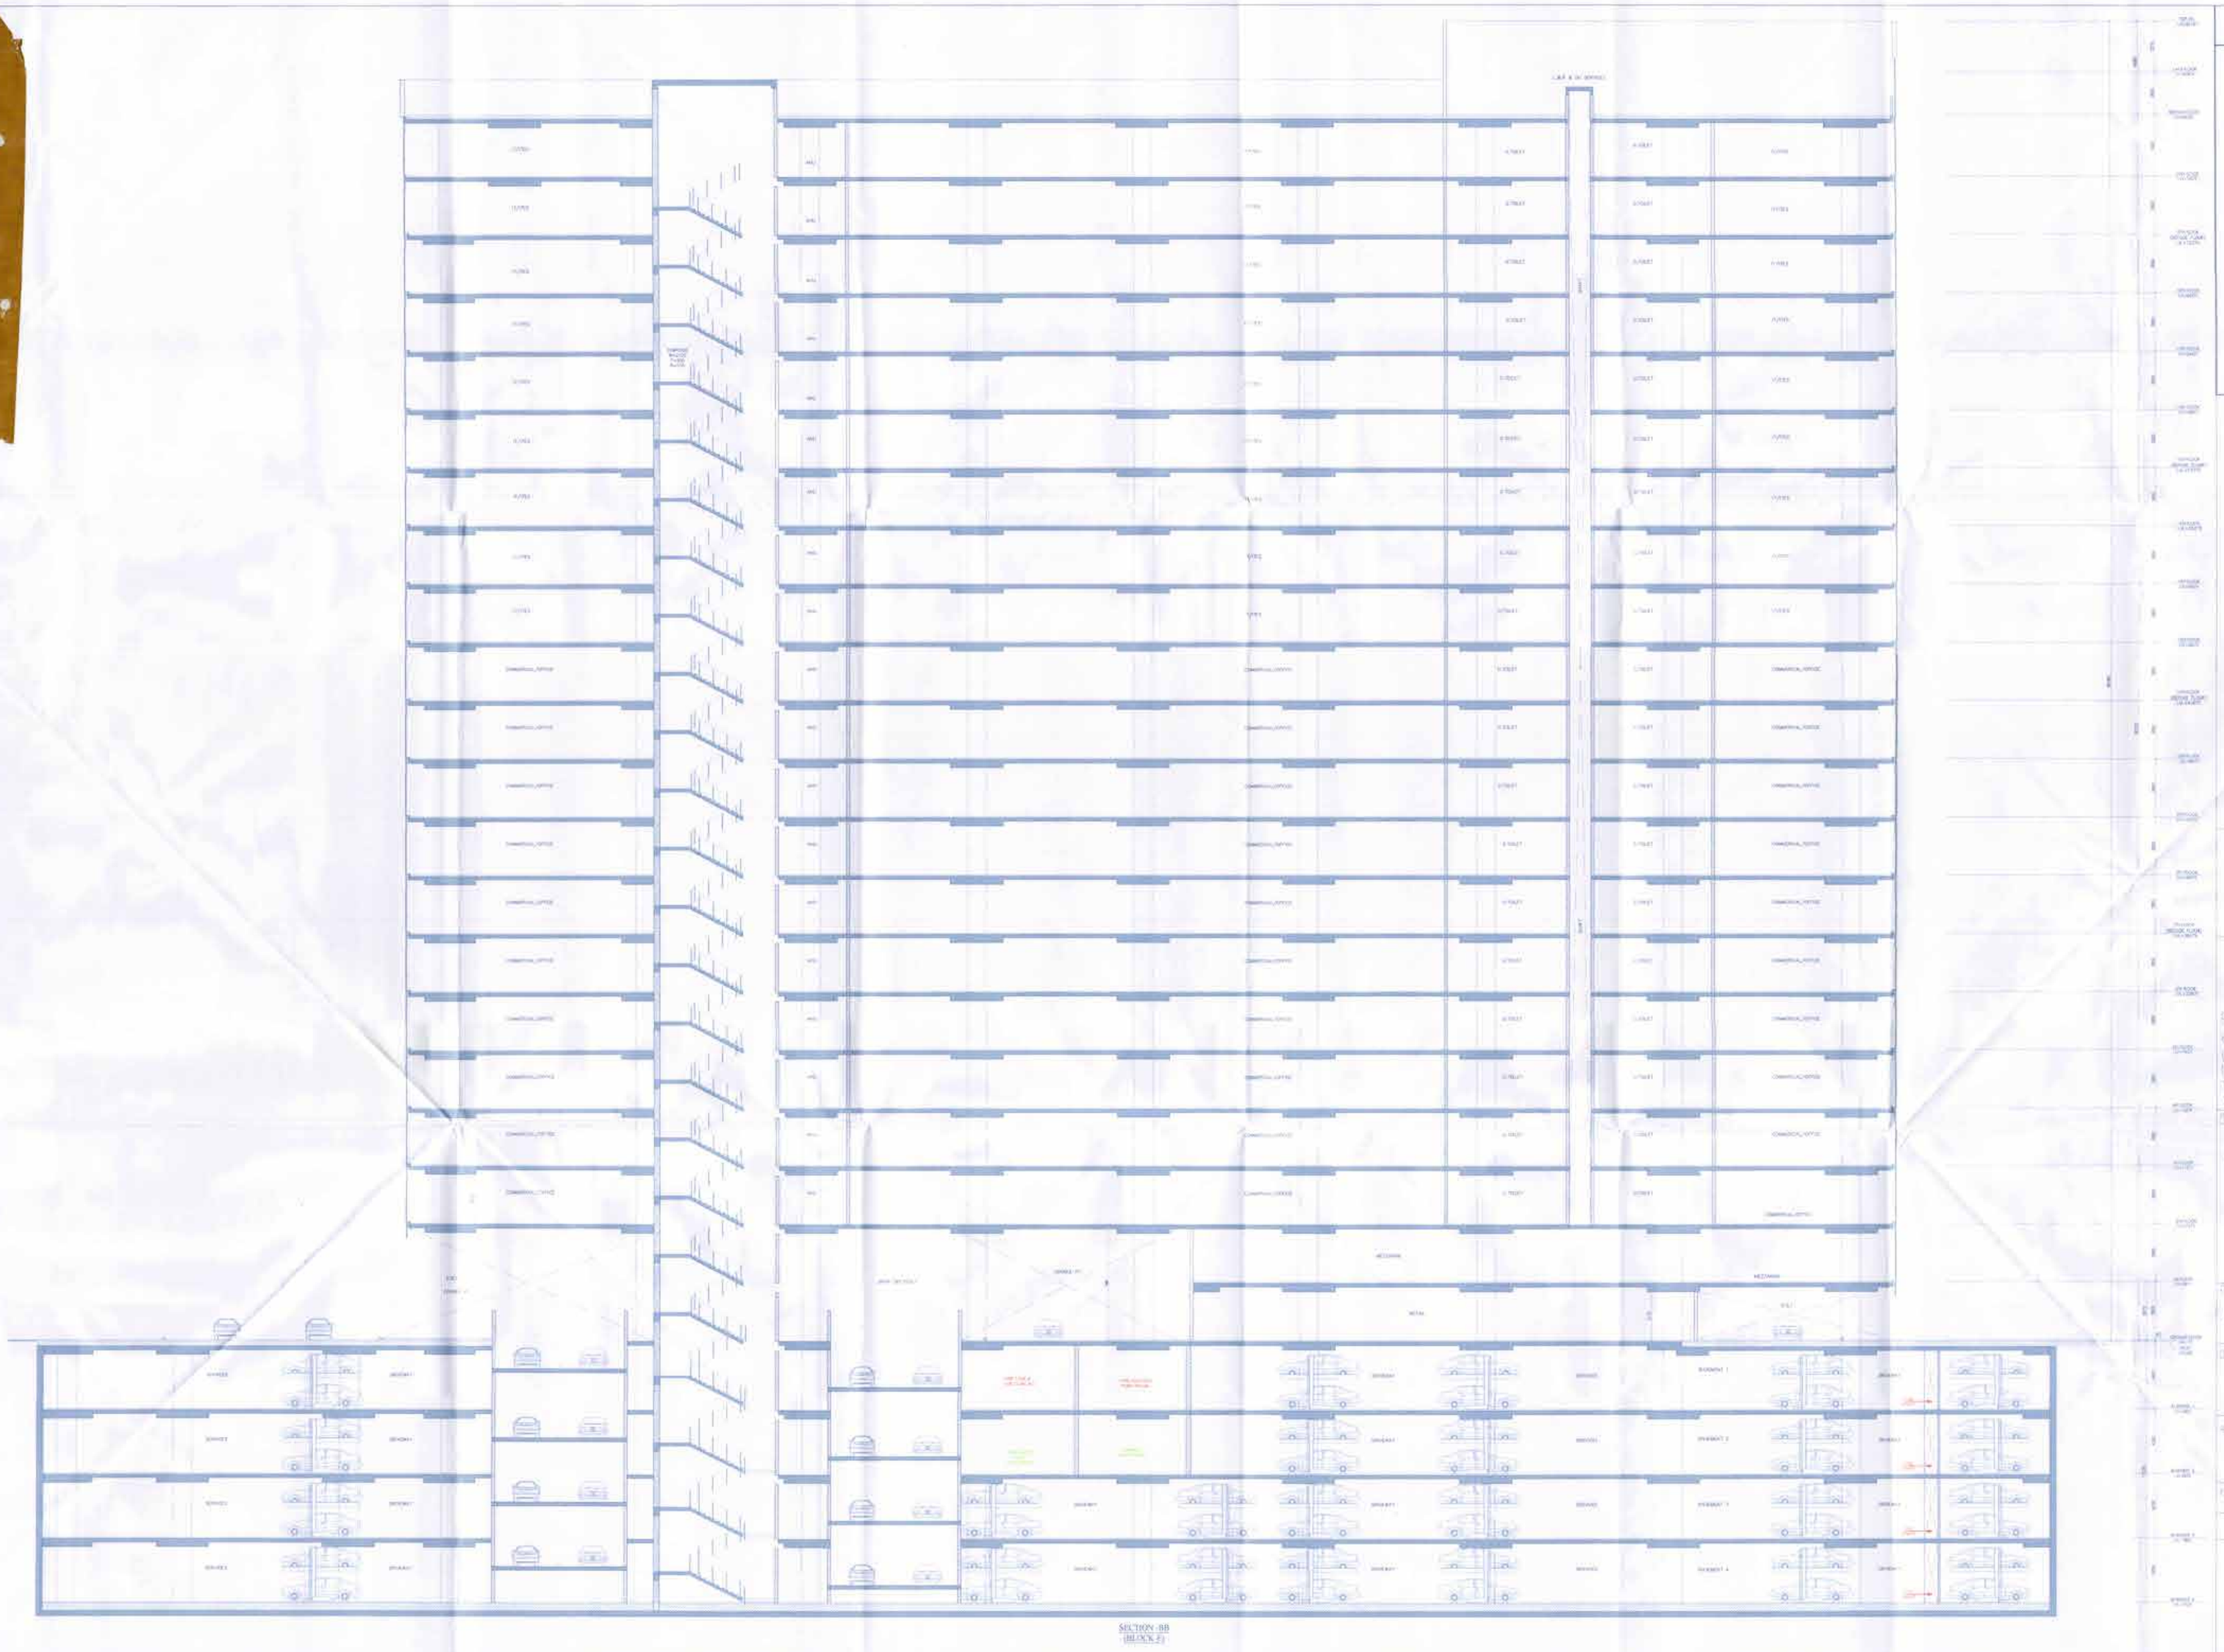

SECTION -BB
(BLOCK-E)

DRG NO.	BE-11

THIS IS TO BE READ WITH THE OFFICE MEMO NO.: [illegible] DATED: 11-7-2022

Ram Avtar Bansal
AE(HQ)

J.D. P.A.

Architect
Hafeez
Contractor

RSMS ARCHITECTS PVT. LTD.
69,Noor Nagar, (Shivaji Park)
Opp.Hig. 023, Vasant Kunj,
New Delhi-110070
Tel.:011- 26893816,26893812
www.rsms-architects.com

Project :-

REVISED BUILDING PLANS OF BUILDING-S, C, D, E, & F IN CYBER CITY UNDER TRANSIT ORIENTED DEVELOPMENT (TOD) POLICY FOR MIX LAND USES COLONY 70% IT/ITES/+ 30% COMMERCIAL) MEASURING 108.55922 ACRES IN SECTOR 24, 25 & 25-A, GURUGRAM MANESAR URBAN COMPLEX (KMC) DEVELOPED BY SEZ CYBER CITY DEVELOPERS (LIMITED)

Owner :- DLF Cyber City Developers Ltd.
10th Floor, DLF Gateway Tower, DLF Cyber City,Gurugram,Haryana (Pin-122002)

DRAWING TITLE:-

SECTION-BB
BLOCK-E

REVISION	JOB NO. :-	DRG NO. :- BE-11	NORTH
	SCALE :- 1:100	DATE :- 06-10-2021	
FILE :-	DRAWN BY :-	CHECKED BY :-	APPROVED BY :-
ARCHITECT'S SEAL & SIGNATURE		OWNER'S SEAL & SIGNATURE	