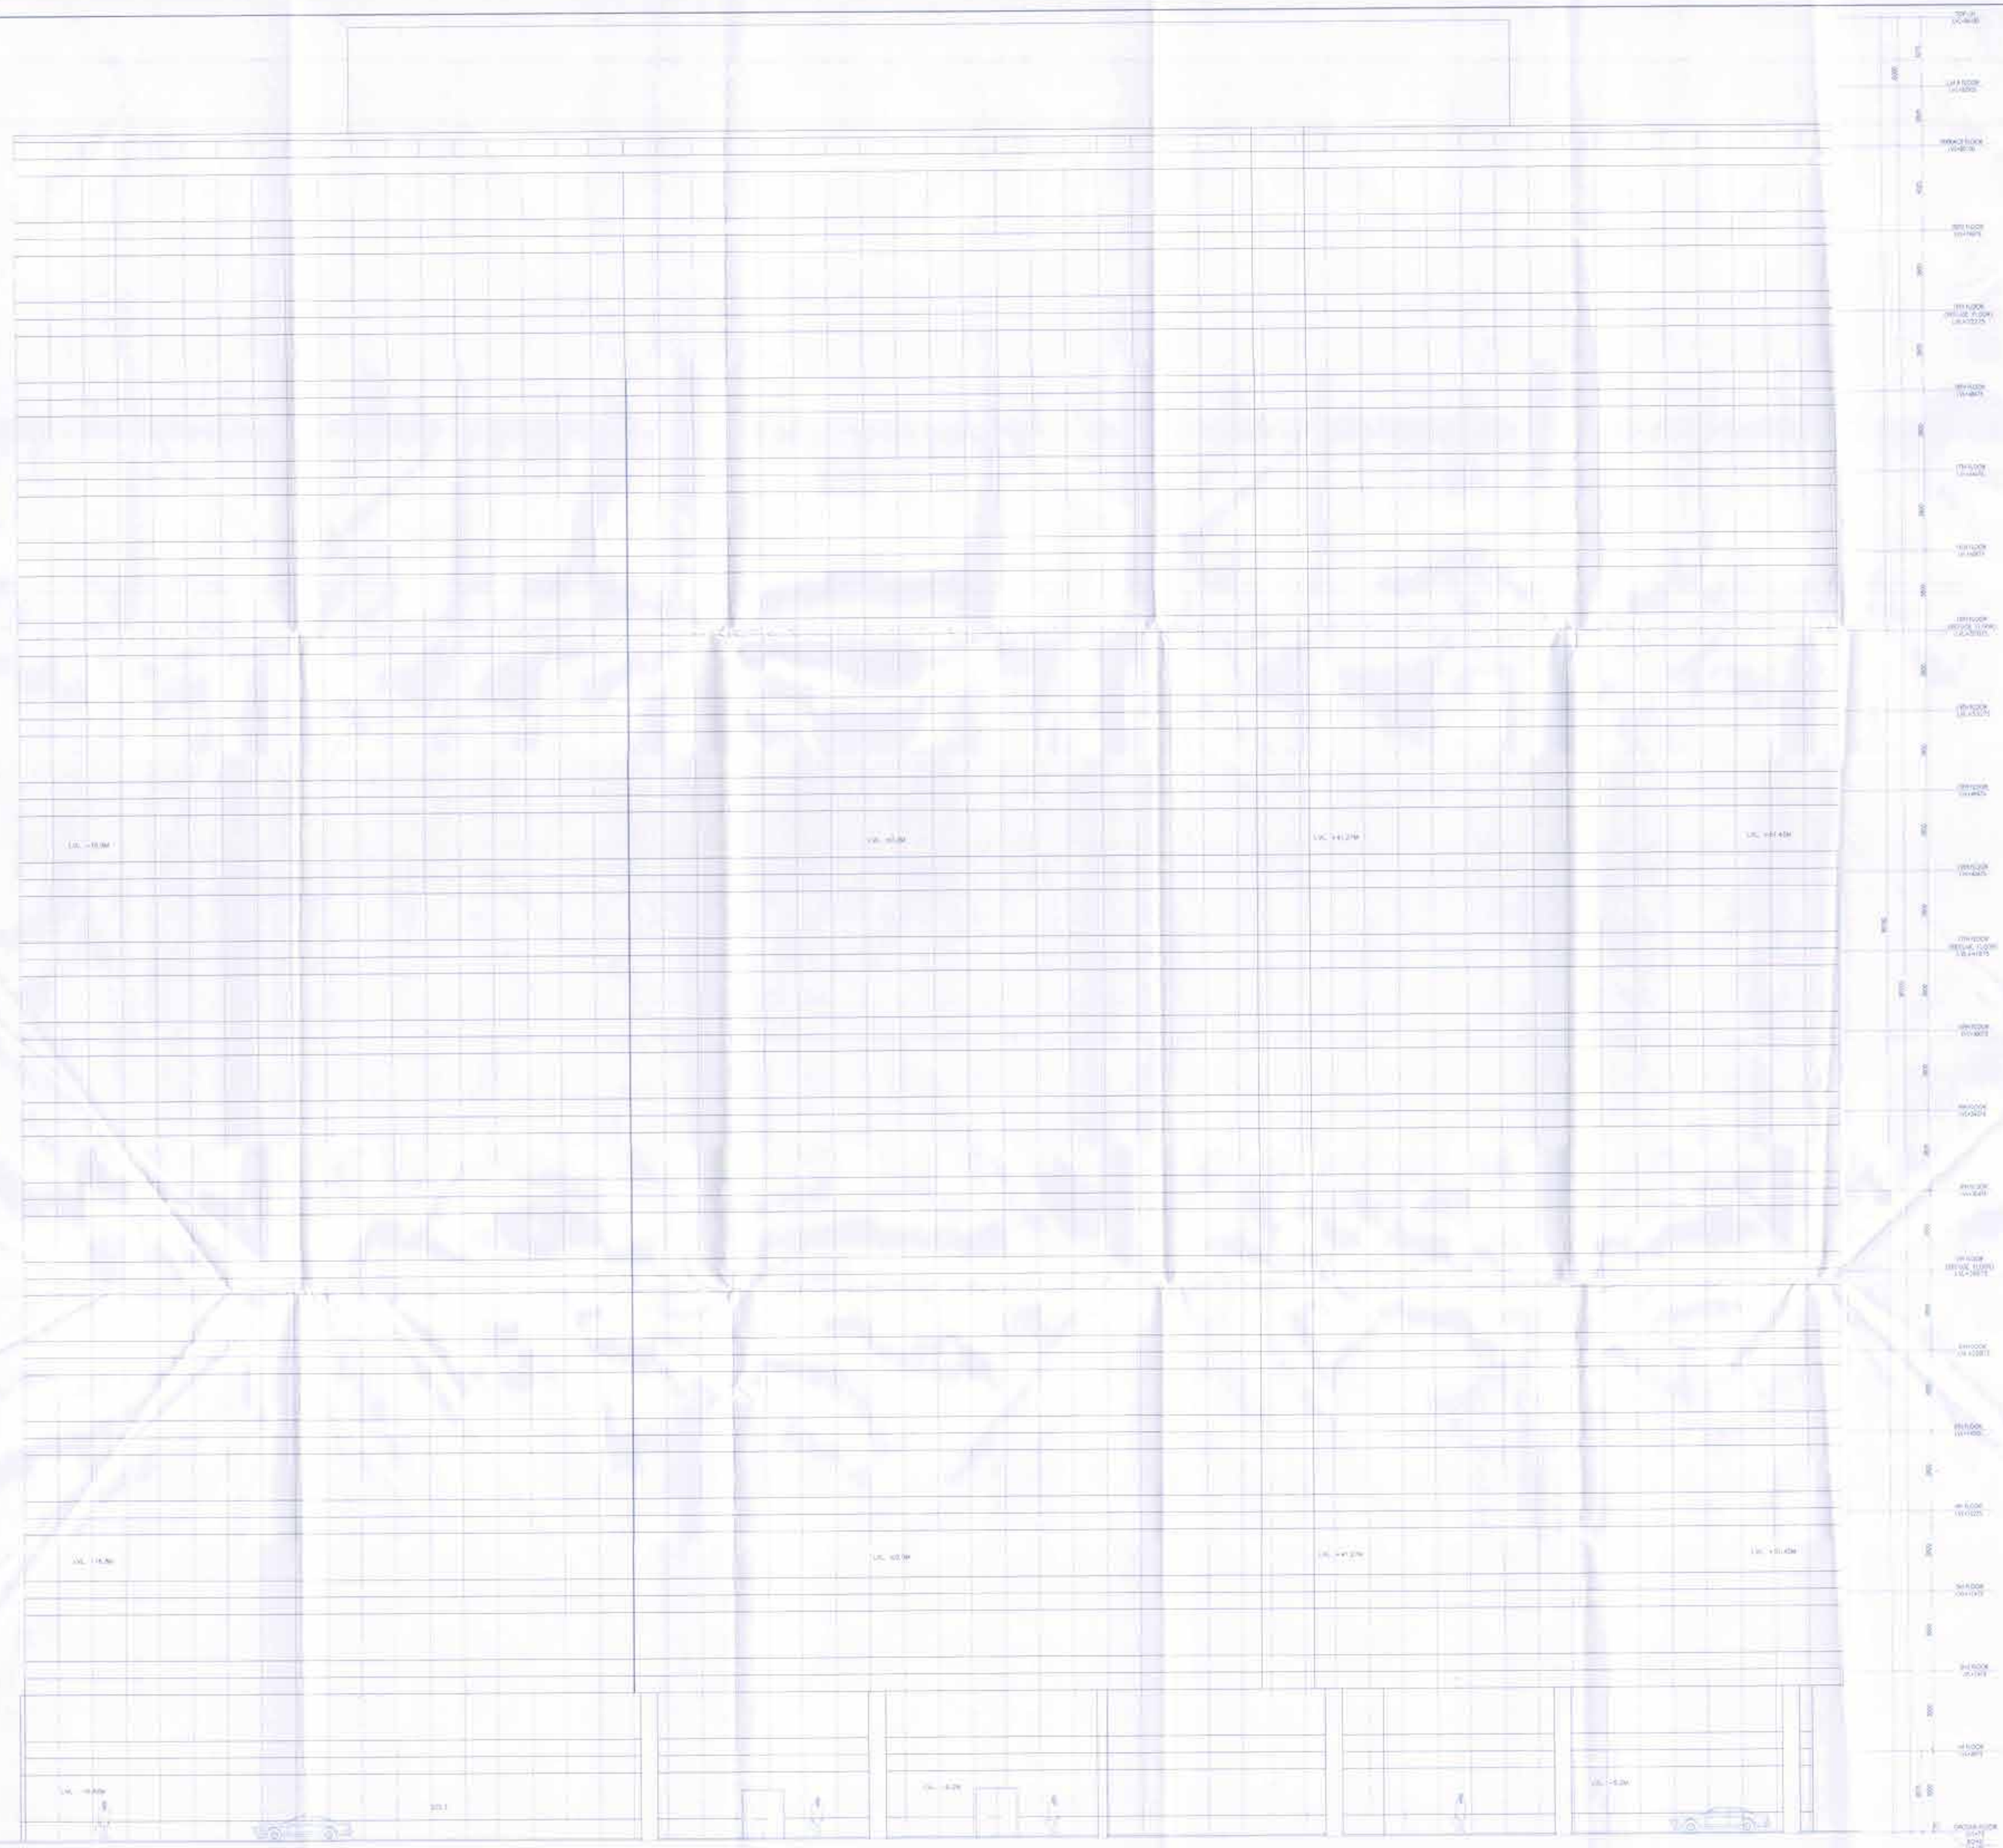

ELEVATION - A
(BLOCK-E)

DRG NO.	BE-12

This is a [illegible] BUILDING [illegible] approved with the purpose of [illegible] objection [illegible]

Ram Avtar Basal
AD(HQ)

TO BE READ WITH THIS OFFICE
MEMO NO.: 14662
DATED: 11-07-2022

P.A.

DD
ME
B

Architect
Hafeez
Contractor

RSMS ARCHITECTS

RSMS ARCHITECTS PVT. LTD.
89,Nora Niwas (Bhawani Kunj)
(Behind D2), Vasant Kunj,
New Delhi-110070.
Tel: 011-26898616,26898617
www.rsms-arch.com

Project:

REVISED BUILDING PLANS OF BUILDING-B, C, D, E & F IN CYBER CITY UNDER TRANSIT ORIENTED DEVELOPMENT (TOD) POLICY FOR MIX LAND USED COLONY (70% -T/TEC/+10% COMMERCIAL) MEASURING 108.55932 ACRES IN SECTOR 24, 25 & 25-A, GURUGRAM MANESAR URBAN COMPLEX BEING DEVELOPED BY DLF CYBER CITY DEVELOPERS LIMITED

OWNER: DLF

DLF Cyber City Developers Ltd.
10th Floor DLF Gateway Tower,
DLF Cyber City,Gurugram,Haryana
Pin:122002

DRAWING TITLE:-
ELEVATION-A
BLOCK-E

REVISION	SCH. NO.-	DRG. NO. BE-12	SCALE -1:100	DATE - 25-08-2022	
TITLE:-	DRAWN BY:-	CHECKED BY:-	APPROVED BY:-		
ARCHITECT'S SEAL & SIGNATURE		OWNER'S SEAL & SIGNATURE			