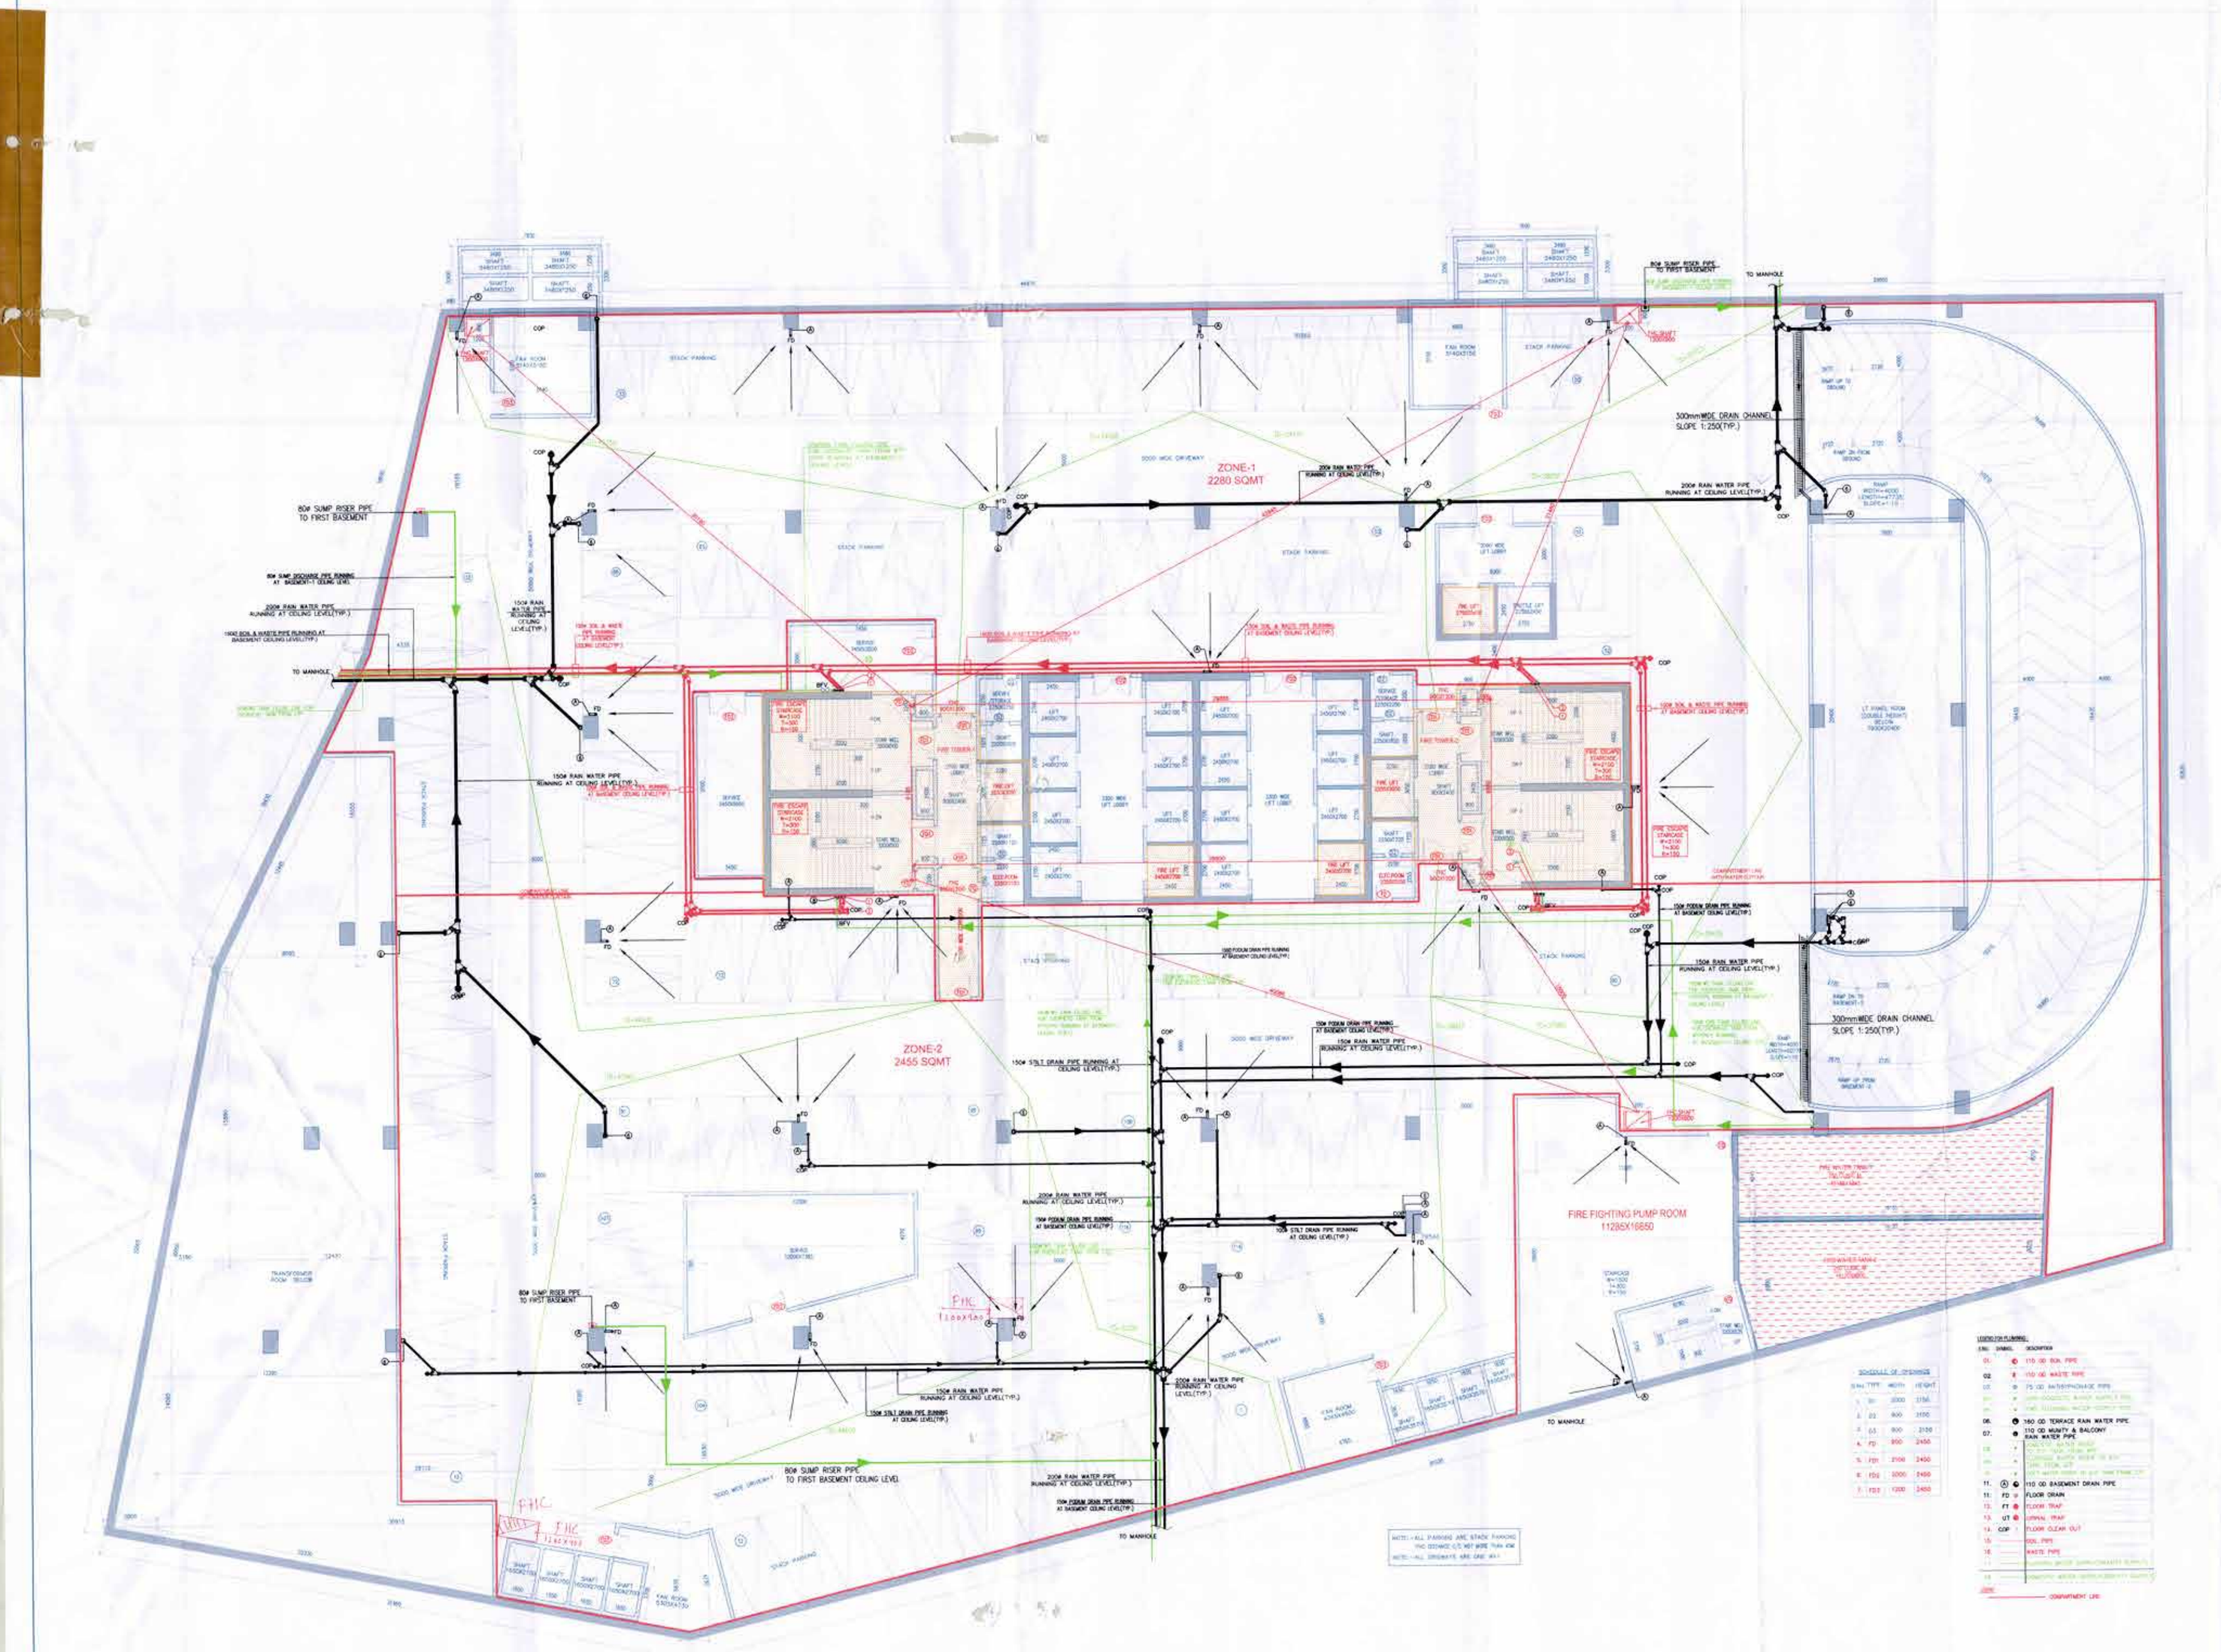

DRG NO.	BS-1C

JD. PA. A.T.P.

TO BE READ WITH THIS OFFICE MEMO NO.: 1445
DATED: 11-07-2022

Rain Water Base
ADINC

KEY PLAN

BLOCK - C

Architect Hafeez Contractor

RSMS ARCHITECTS

RSMS ARCHITECTS PVT. LTD.
69,Nora Niwas Bhawani Kunj
(Behind D2), Vasant Kunj,
New Delhi-110070
Tel.:011-26898616,26898617
www.rsms-arch.com

Project

REVISED BUILDING PLANS OF BUILDING-B, C, D, E, & F IN CYBER CITY UNDER TRANSIT ORIENTED DEVELOPMENT (TOD)POLICY FOR MIX LAND USED COLONY(70% IT/ITES/+30% COMMERCIAL) MEASURING 108.55922 ACRES IN SECTOR 24, 25 & 25-A, GURUGRAM MANESAR URBAN COMPLEX BEING DEVELOPED BY DLF CYBER CITY DEVELOPERS LIMITED

OWNER: DLF
DLF Cyber City Developers Ltd.
10th Floor DLF Gateway Tower,
DLF Cyber City,Gurugram,Haryana
Pin:122002

DRAWING TITLE:-

BASEMENT-01
BLOCK-C

REVISION	JOB NO:-	DRG NO. BS-1C	NORTH:-
	SCALE - 1:100	DATE:- 25-04-2022	
FILE:-	DEALT BY:-	CHECKED BY:	APPROVED BY:-
ARCHITECT'S SEAL & SIGNATURE		OWNER'S SEAL & SIGNATURE	