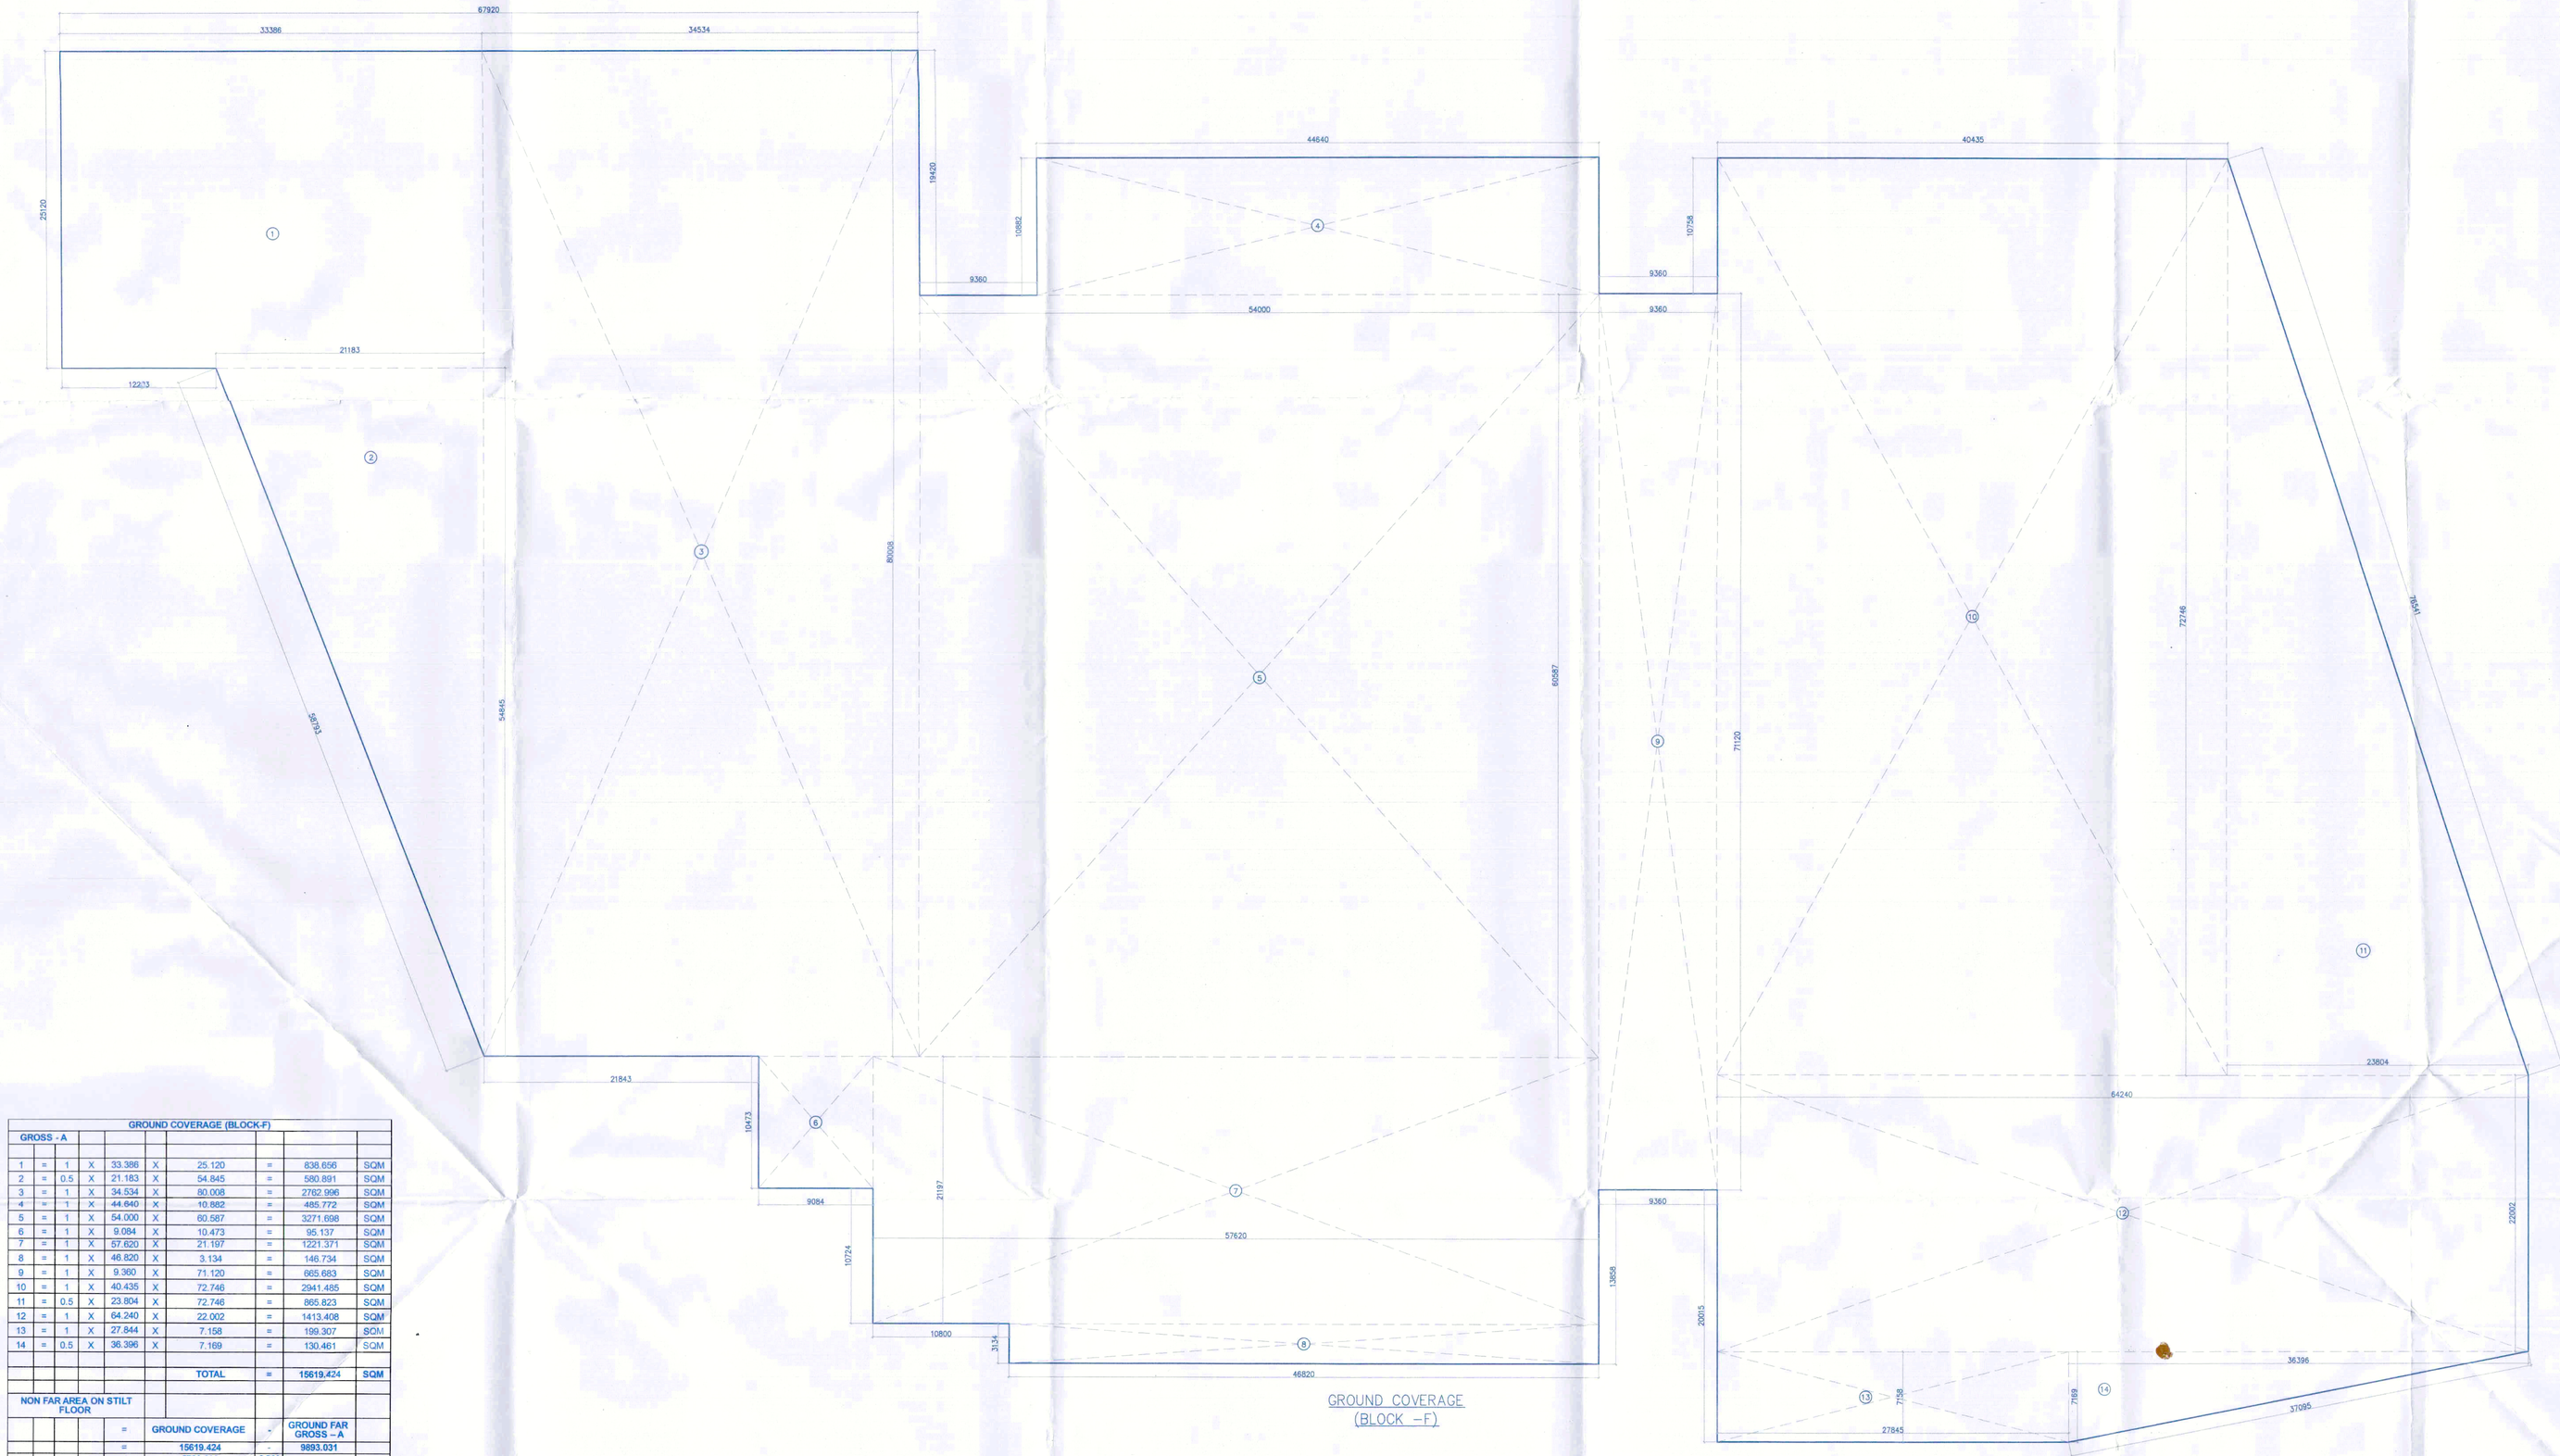

GROUND COVERAGE (BLOCK-F)									
GROSS - A									
1	=	1	X	33.386	X	25.120	=	838.656	SQM
2	=	0.5	X	21.183	X	54.845	=	580.891	SQM
3	=	1	X	34.534	X	80.008	=	2762.996	SQM
4	=	1	X	44.640	X	10.862	=	485.772	SQM
5	=	1	X	54.000	X	60.587	=	3271.698	SQM
6	=	1	X	9.084	X	10.473	=	95.137	SQM
7	=	1	X	57.620	X	21.197	=	1221.371	SQM
8	=	1	X	46.820	X	3.134	=	146.734	SQM
9	=	1	X	9.360	X	71.120	=	665.683	SQM
10	=	1	X	40.435	X	72.746	=	2941.485	SQM
11	=	0.5	X	23.804	X	72.746	=	865.823	SQM
12	=	1	X	64.240	X	22.002	=	1413.408	SQM
13	=	1	X	27.644	X	7.158	=	199.307	SQM
14	=	0.5	X	36.396	X	7.169	=	130.461	SQM
						TOTAL	=	15619.424	SQM

NON FAR AREA ON STILT FLOOR						
			=	GROUND COVERAGE	-	GROUND FAR GROSS --A
			=	15619.424		9893.031
			=	5726.393	SQM	

DRG NO. BF-08

This is a "PROVISIONAL BUILDING PLAN" approved for the purpose of inviting objections from the general public

STP(HQ) Member Secretary BPAC | Director BPAC | Chairman BPAC

DD(HQ) MEMBER BPAC | Ram Avtar Bassi AD(HQ)

TO BE READ WITH THIS OFFICE MEMO NO.: 1984
DATED: 11-05-2022

J.D. | P.A. | A.T.P.

Architect Hafeez Contractor
29 Bank Street, Bombay 400 023. Tel:2661920

RSMS ARCHITECTS

RSMS ARCHITECTS PVT. LTD.
69,Nora Niwas Bhawani Kunj
(Behind D2), Vasant Kunj,
New Delhi-110070.
Tel.: 011-26898616,26898617
www.rsms-arch.com

Project:

REVISED BUILDING PLANS OF BUILDING-B, C, D, E, & F IN CYBER CITY UNDER TRANSIT ORIENTED DEVELOPMENT (TOD)POLICY FOR MIX LAND USED COLONY(70% IT/ITES/+30% COMMERCIAL) MEASURING 108.55922 ACRES IN SECTOR 24, 25 & 25-A, GURUGRAM MANESAR URBAN COMPLEX BEING DEVELOPED BY DLF CYBER CITY DEVELOPERS LIMITED

OWNER: DLF
DLF Cyber City Developers Ltd.
10th Floor DLF Gateway Tower,
DLF Cyber City,Gurugram,Haryana
Pin: 122002

DRAWING TITLE: -

AREA CALCULATION OF GROUND COVERAGE BLOCK-F

REVISION	JOB NO: -	DRG NO. BF-08	NORTH: -
	SCALE: - 1:200	DATE: - 25-04-2022	
FILE: -	DEALT BY: -	CHECKED BY:	APPROVED BY: -

ARCHITECT'S SEAL & SIGNATURE | OWNER'S SEAL & SIGNATURE