This is a "PROVISIONAL BUILDING PLAN" approved only for the purpose of inviting objections from the general public

DRG NO.	BC-01

ARCHITECT(HQ) STP Member Secretary BPC | (Shri. Gopal Jee) Member BPC | Chairman BPC

Checked and found OK for Publication (Name) (Signature) (Designation) HQVP, Panchkula | Rajesh Yadav Bansal AAM(HQ) | DD(T)(HQ) Member BPC

JD | PA | ATP

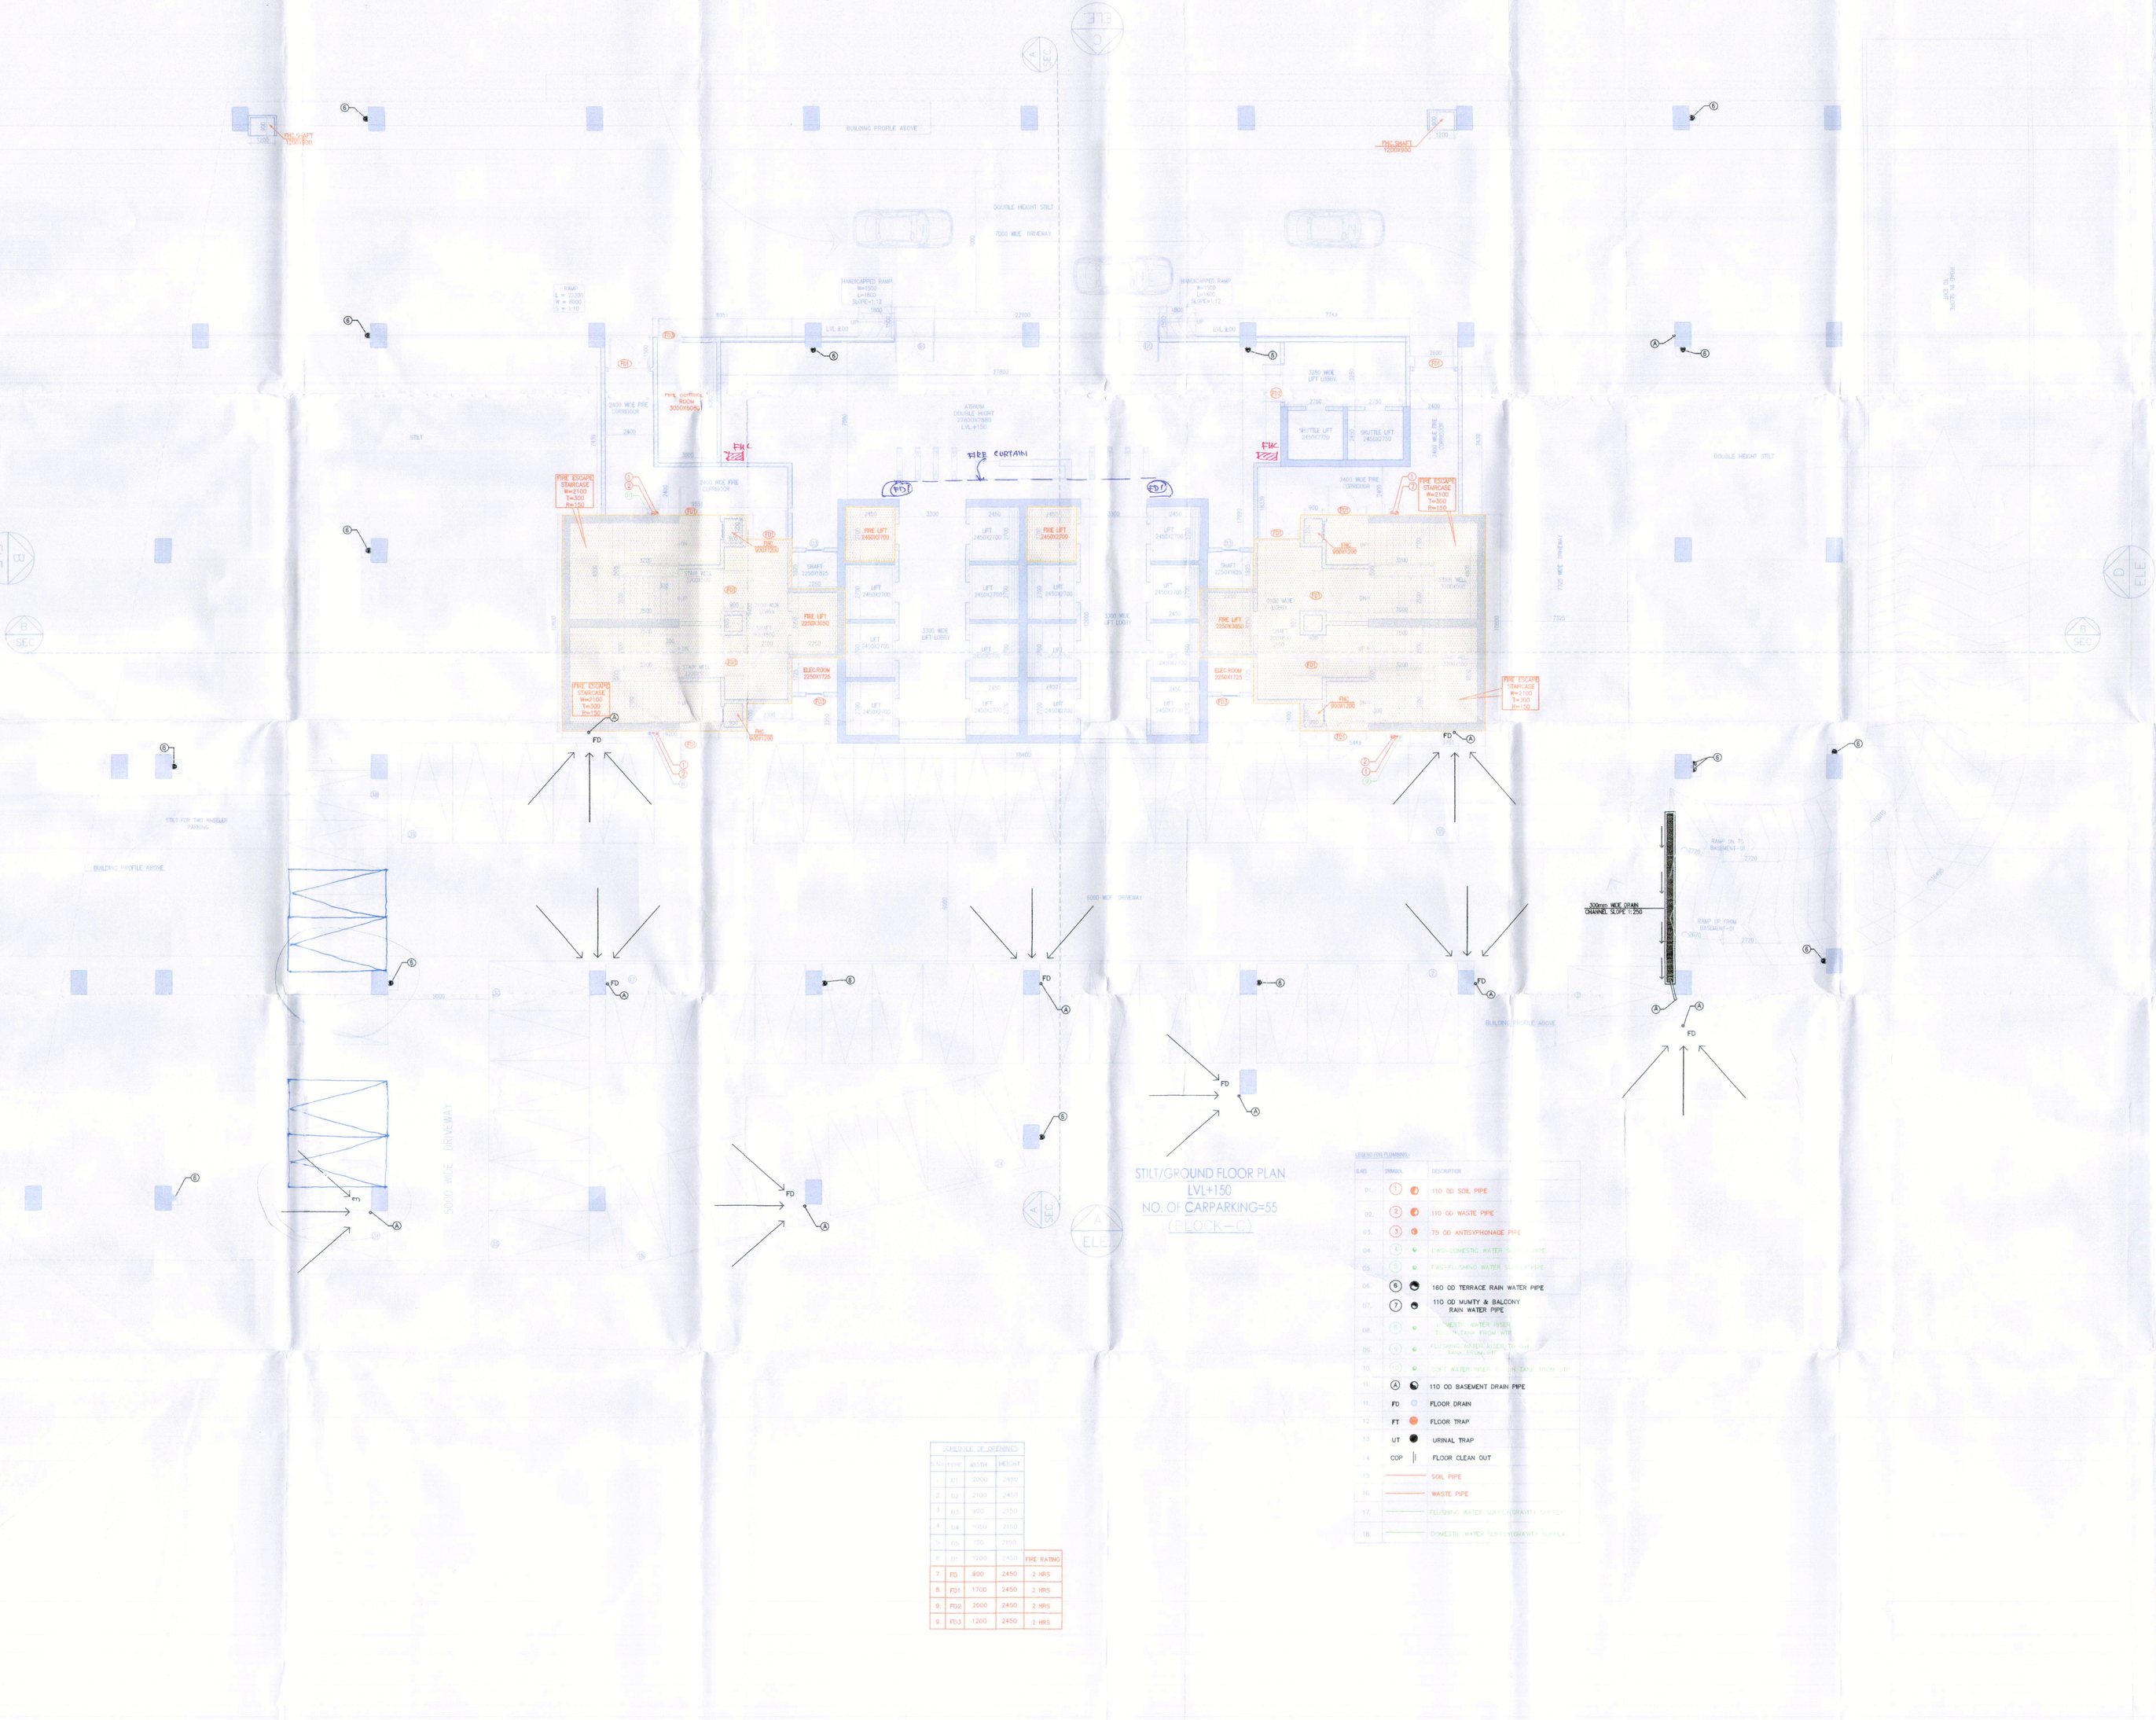

SCHEDULE OF DESIGNED				
S.NO.	TYPE	WIDTH	HEIGHT	
1.	D1	2000	2450	
2.	D2	2100	2450	
3.	D3	900	2150	
4.	D4	1050	2150	
5.	D5	750	2150	
6.	D6	1200	2450	
7.	FD	800	2450	FIRE RATING 2 HRS
8.	FD1	1700	2450	2 HRS
9.	FD2	2000	2450	2 HRS
10.	FD3	1200	2450	2 HRS

S.NO.	SYMBOL	DESCRIPTION
01.	1	110 OD SOIL PIPE
02.	2	110 OD WASTE PIPE
03.	3	75 OD ANTISYPHONAGE PIPE
04.	4	COLD-DOMESTIC WATER SUPPLY PIPE
05.	5	FLUSHING WATER SUPPLY PIPE
06.	6	160 OD TERRACE RAIN WATER PIPE
07.	7	110 OD MUMTY & BALCONY RAIN WATER PIPE
08.	HOT	HOT WATER SUPPLY PIPE FROM SOLAR PANEL TO TANK FROM SOLAR PANEL
09.	5	FLUSHING WATER SUPPLY PIPE FROM TANK TO UT
10.	COP	COPPER WATER SUPPLY PIPE FROM TANK TO FT
11.	A	110 OD BASEMENT DRAIN PIPE
12.	FD	FLOOR DRAIN
13.	FT	FLOOR TRAP
14.	UT	URINAL TRAP
15.	COP	FLOOR CLEAN OUT
16.		SOIL PIPE
17.		WASTE PIPE
18.		FLUSHING WATER SUPPLY (GRAVITY SUPPLY)
19.		DOMESTIC WATER SUPPLY (GRAVITY SUPPLY)

KEY PLAN

BUILDING - C

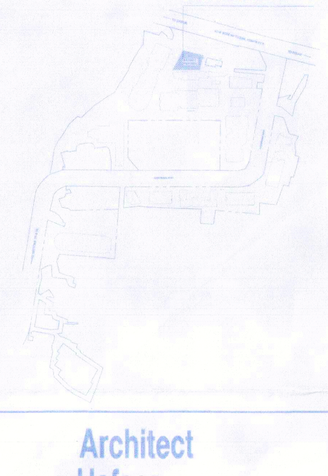

Architect
Hafeez
Contractor

RSMS ARCHITECTS

RSMS ARCHITECTS PVT. LTD.
69,Nrg Niwas (Nrewani Kunj)
(Behind D2), Vasant Kunj,
New Delhi-110070.
Tel.:011-26895616,26898617
www.rsms-arch.com

Project:

PROPOSED BUILDING PLANS OF BUILDING-A, B AND REVISED BUILDING PLANS OF BUILDING-C, D, E & F IN CYBER CITY UNDER TRANSIT ORIENTED DEVELOPMENT (TOD)POLICY FOR MIX LAND USE(RESIDENTIAL COLONY)(70% FLATS)+(30% COMMERCIAL) MEASURING 108.55922 ACRES IN SECTOR 24, 25 & 25-A, GURUGRAM, MANESAR URBAN COMPLEX BEING DEVELOPED BY M/S DLF CYBER CITY DEVELOPERS LIMITED

OWNER: DLF Cyber City Developers Ltd. 10th Floor,DLF Gateway Tower, DLF Cyber City,Gurugram,Haryana (Pin-122002)

DRAWING TITLE:

STILT/GROUND FLOOR PLAN
BLOCK-C

REVISION	JOB NO.-	DRG. NO. BC-01	REVISION
	SCALE 1:100	DATE 01.04.21	
FILE	DRAWN BY	CHECKED BY	APPROVED BY

ARCHITECT'S SEAL & SIGNATURE

OWNER'S SEAL & SIGNATURE